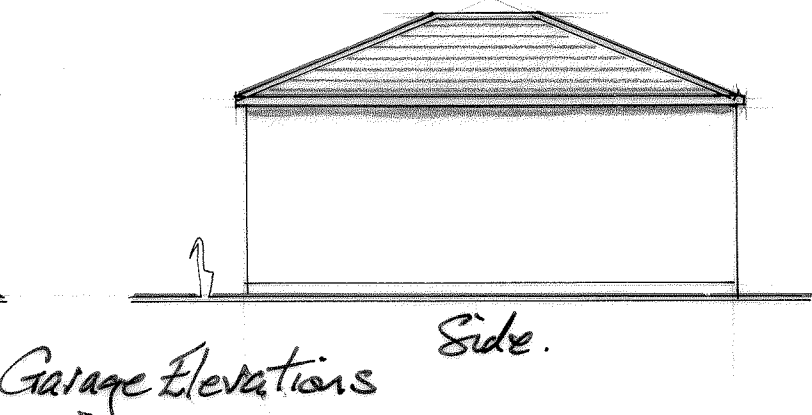
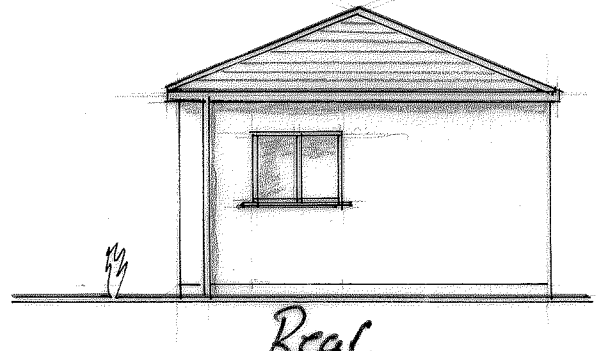
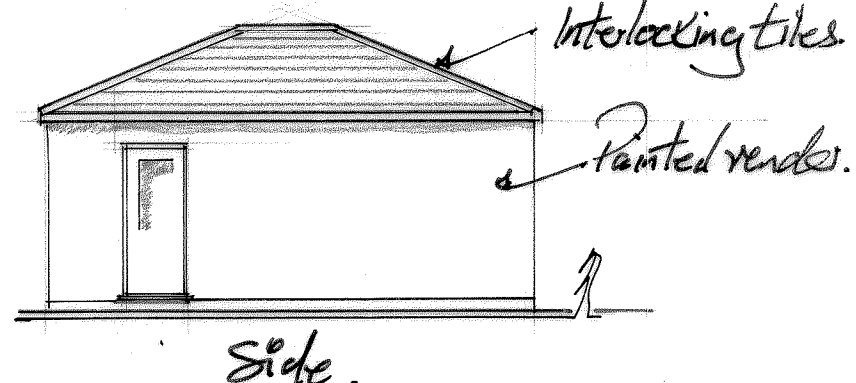
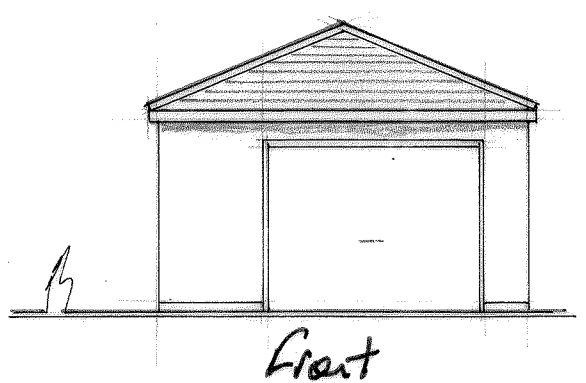
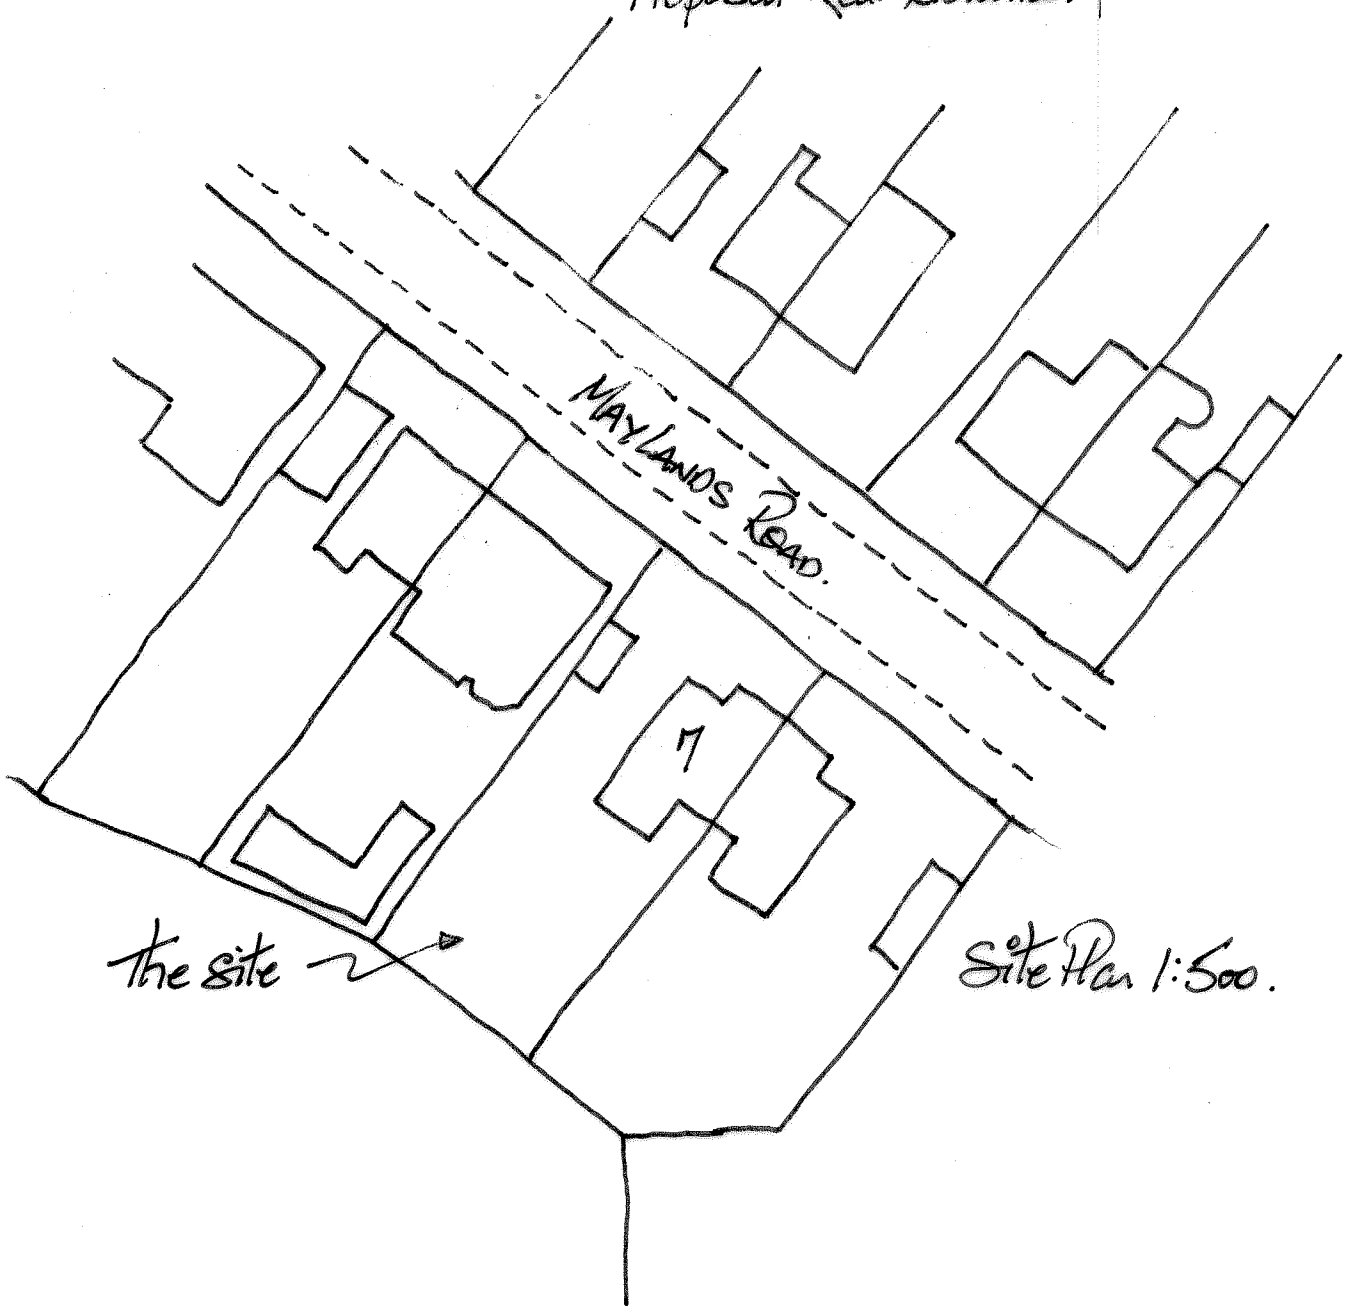
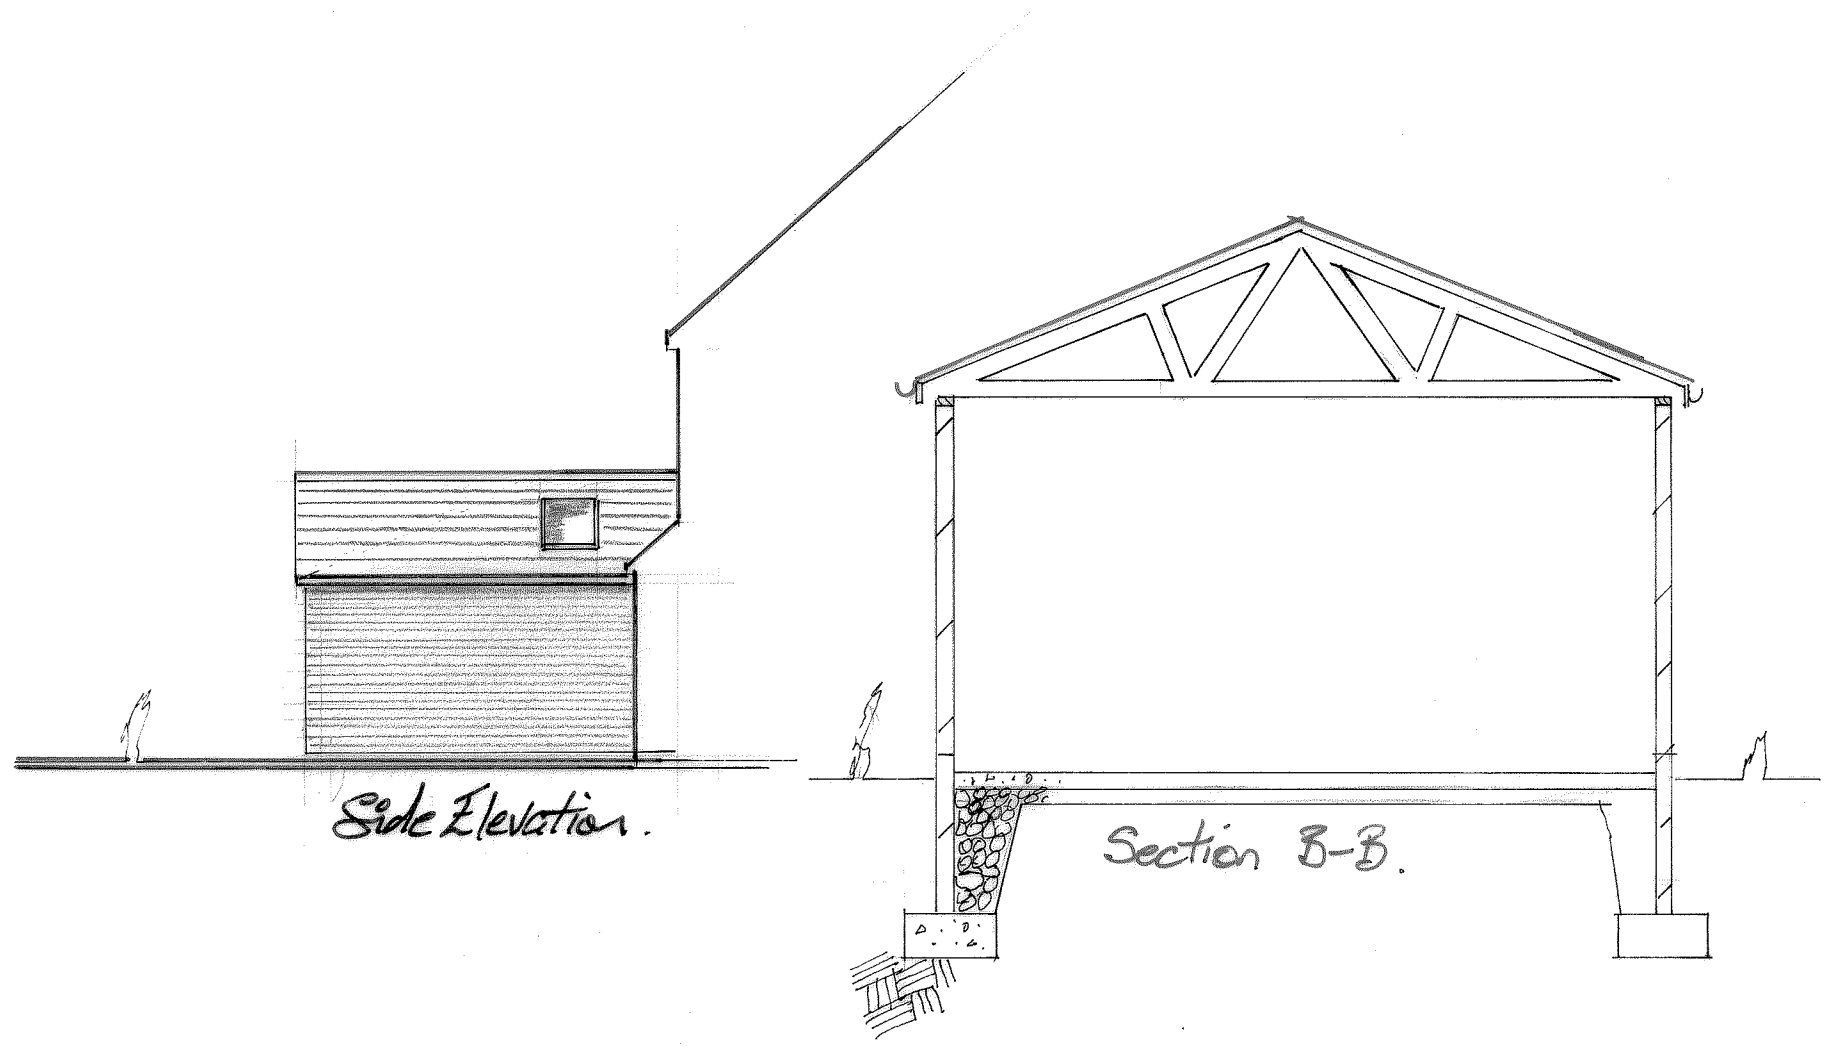
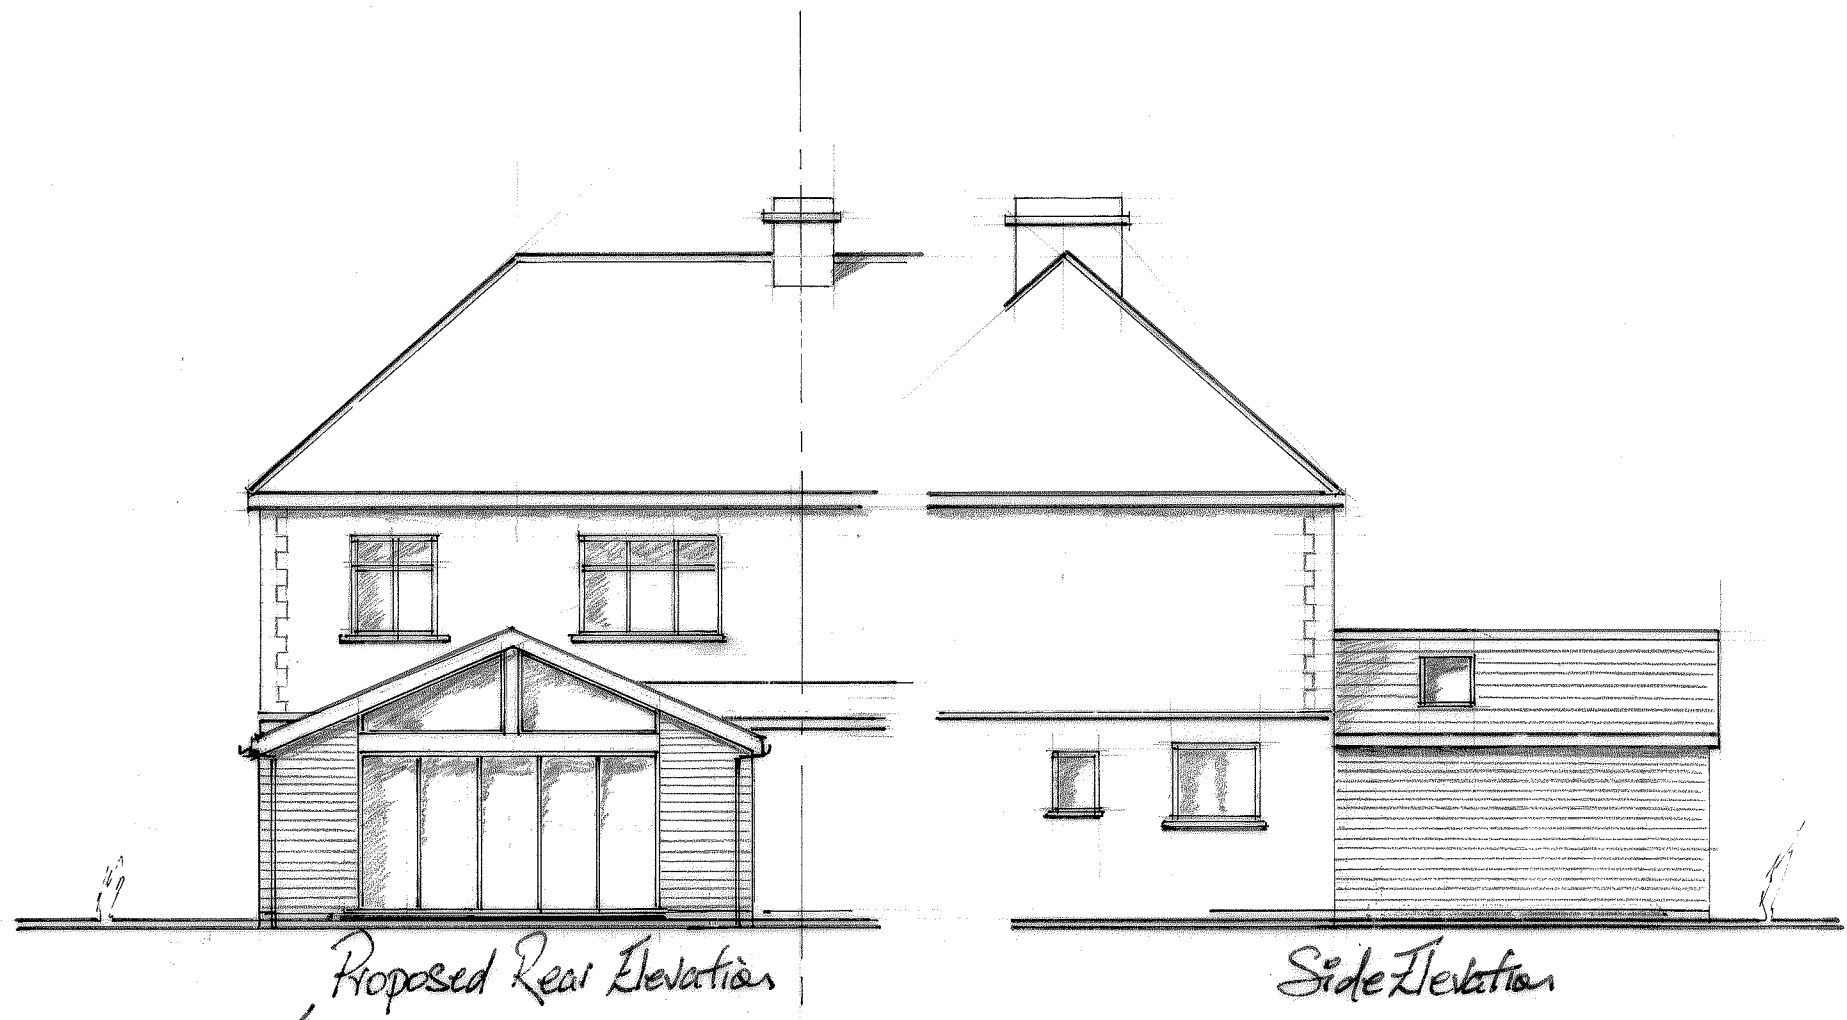


Client	
MR & MRS. R. Derry	
Job Title	
Drawing Title	
Proposed Elevations & Site Plan	
Scale	
1:100	
Date	Drawn by
SEPT. 18	
Drg. No.	Rev.