
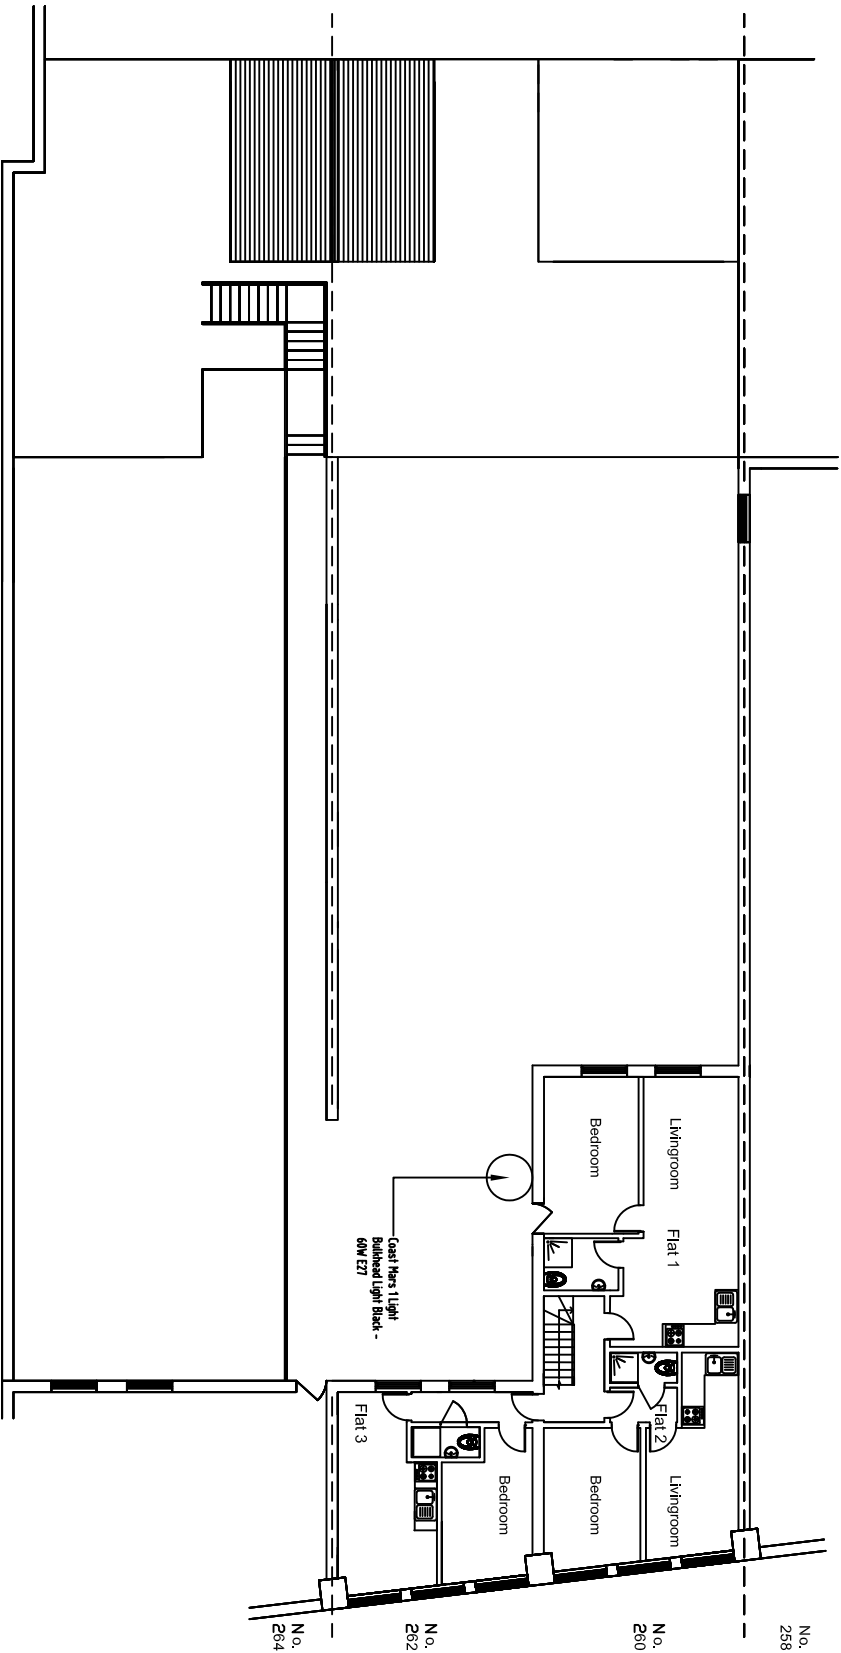
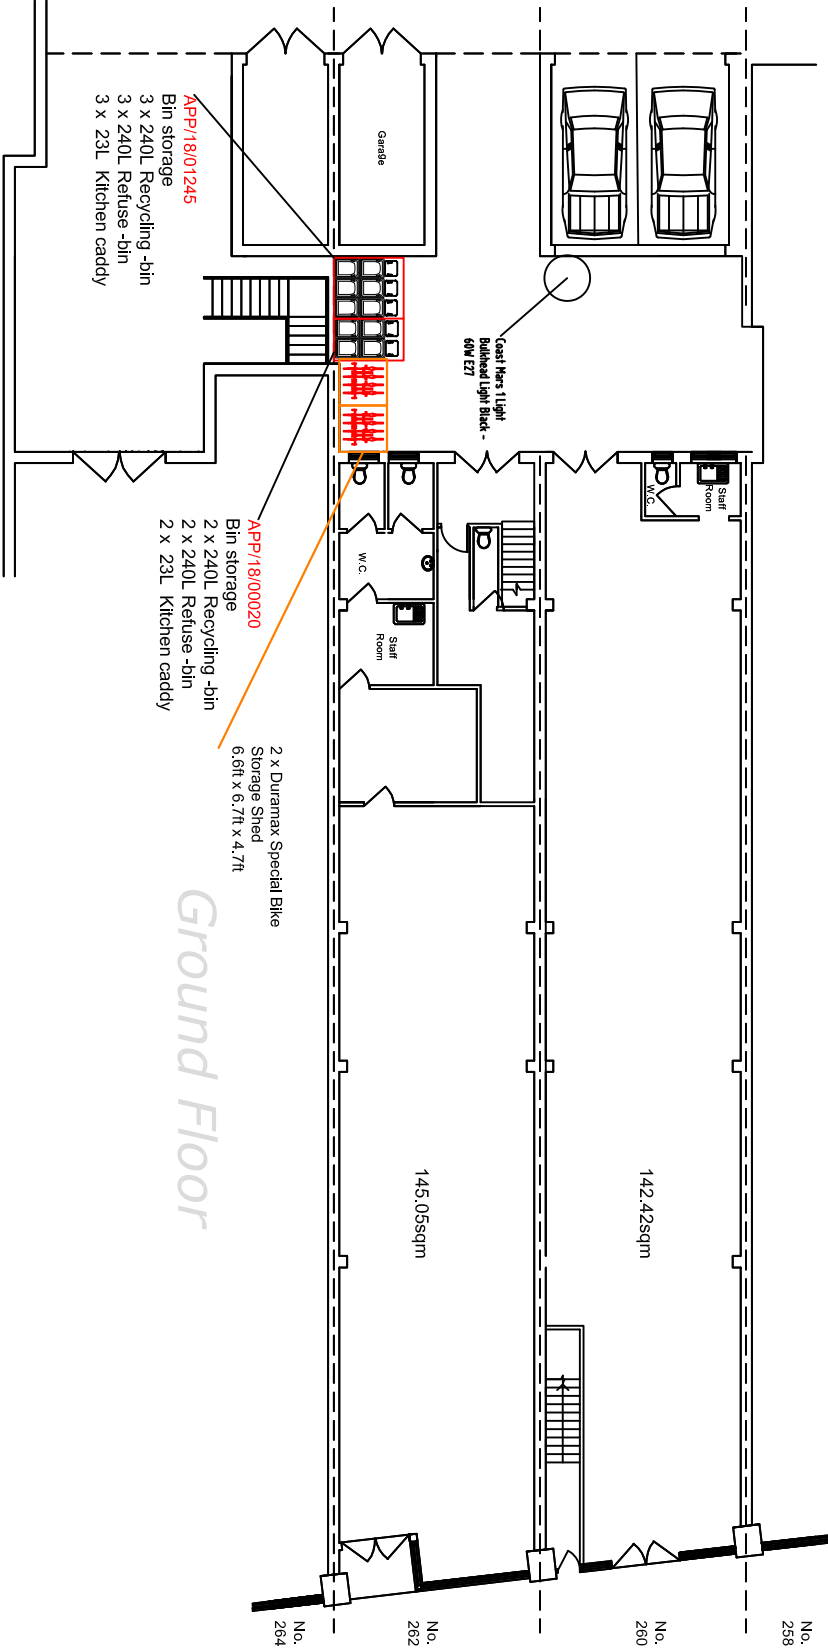


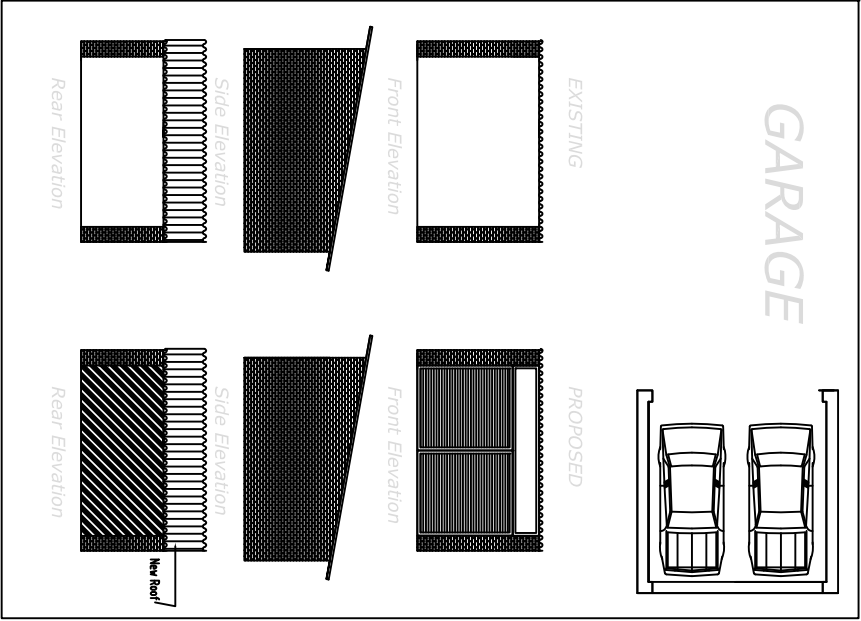

Title:		
Ground & First Floor Plan		
Location:		
260-262 London Rd Waterlooville PO7 7HG2		
Scale: 1:200	@	A3
0	2M	8M
Date:	Drawn BY:	
10.10.19		
Dwg No:	Rev:	
LR.260-262.PR.102.		