


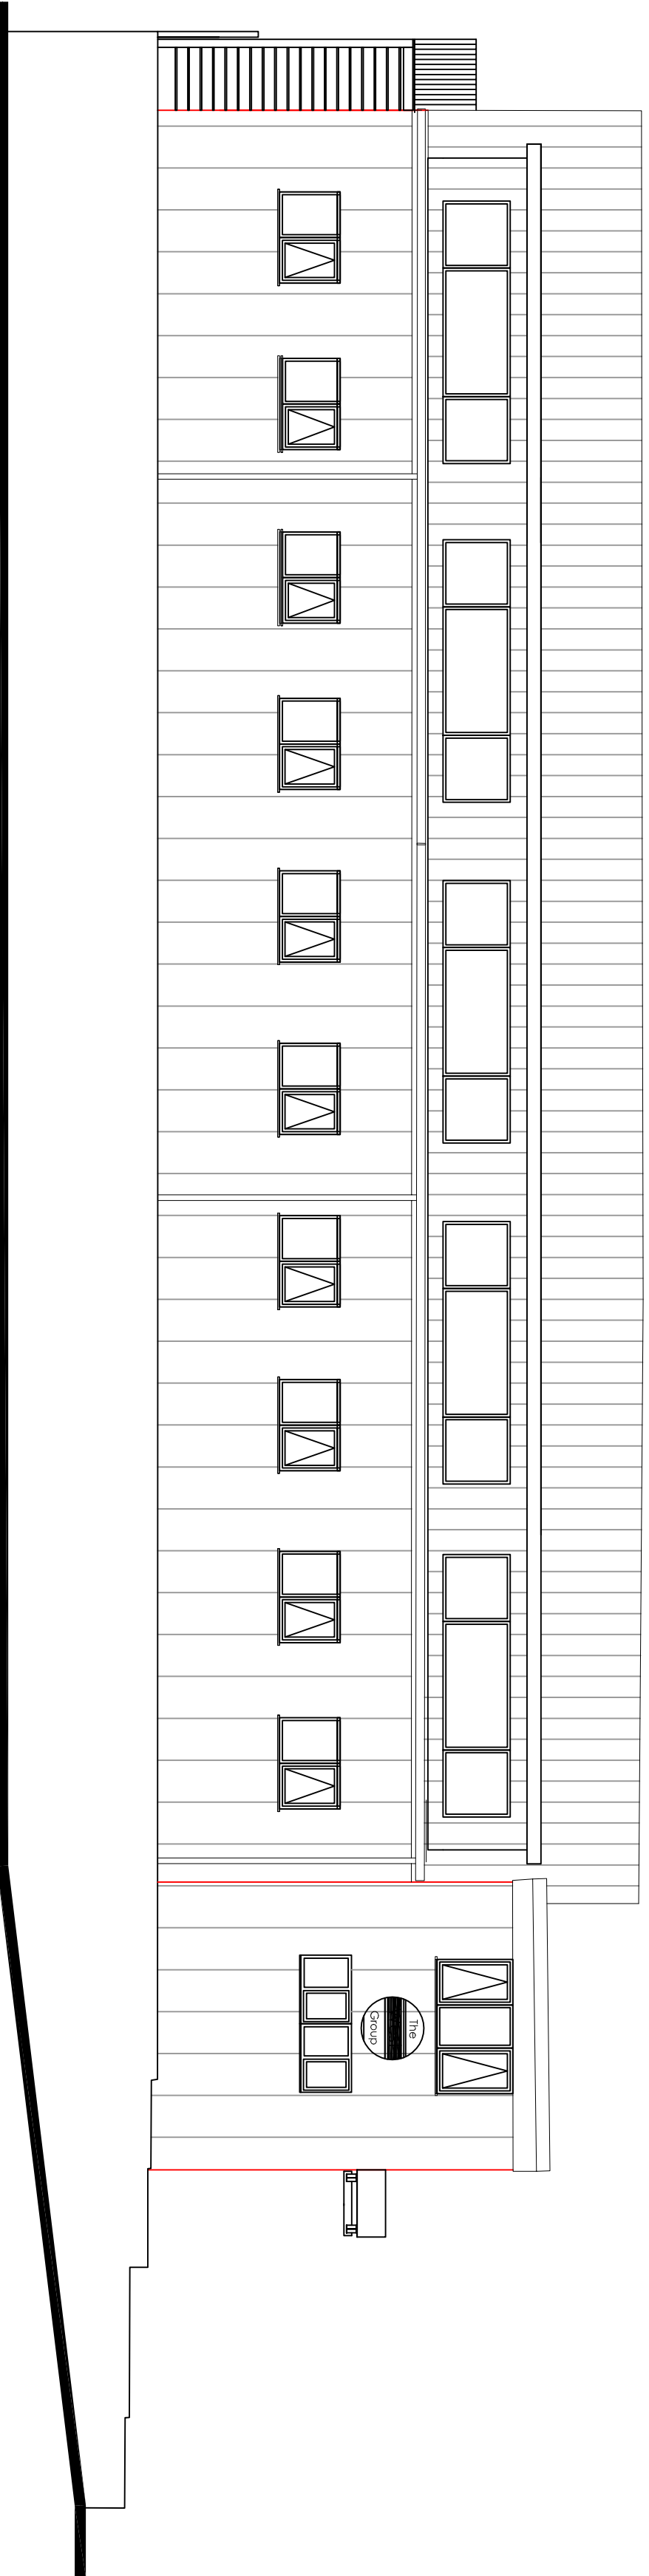


Design

For the Cladding Trims; Guttering, Window and Door Frames, Corner, Flashing Merlin Grey 18825, RAL 7005.

For roof and walls Goosewing Grey 10A05, the RAL 7038.


Shutters over the front windows and doors and the Roller Shutters to the storage area, when closed the curtains are black, RAL 9005. The shutter boxes and guides are in RAL 7005.

West Elevation

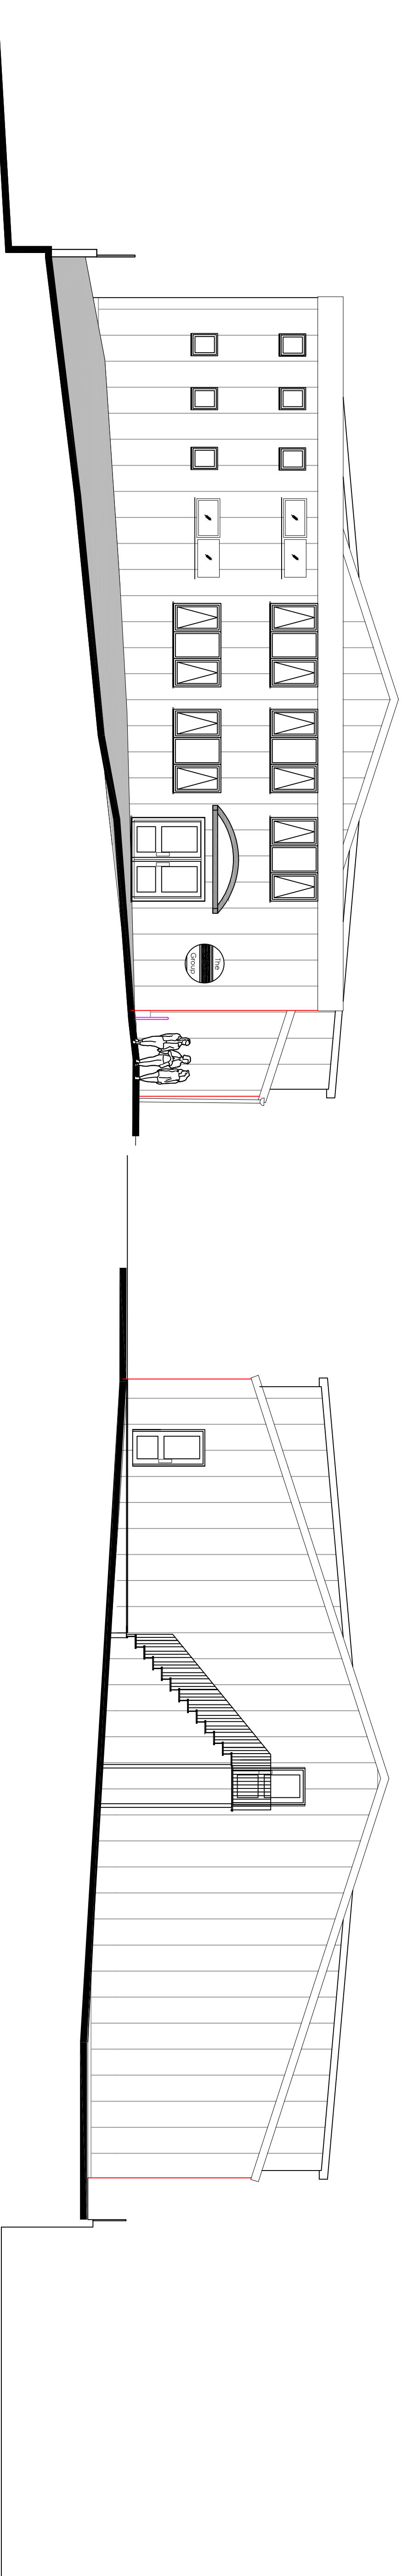

South Elevation

North Elevation

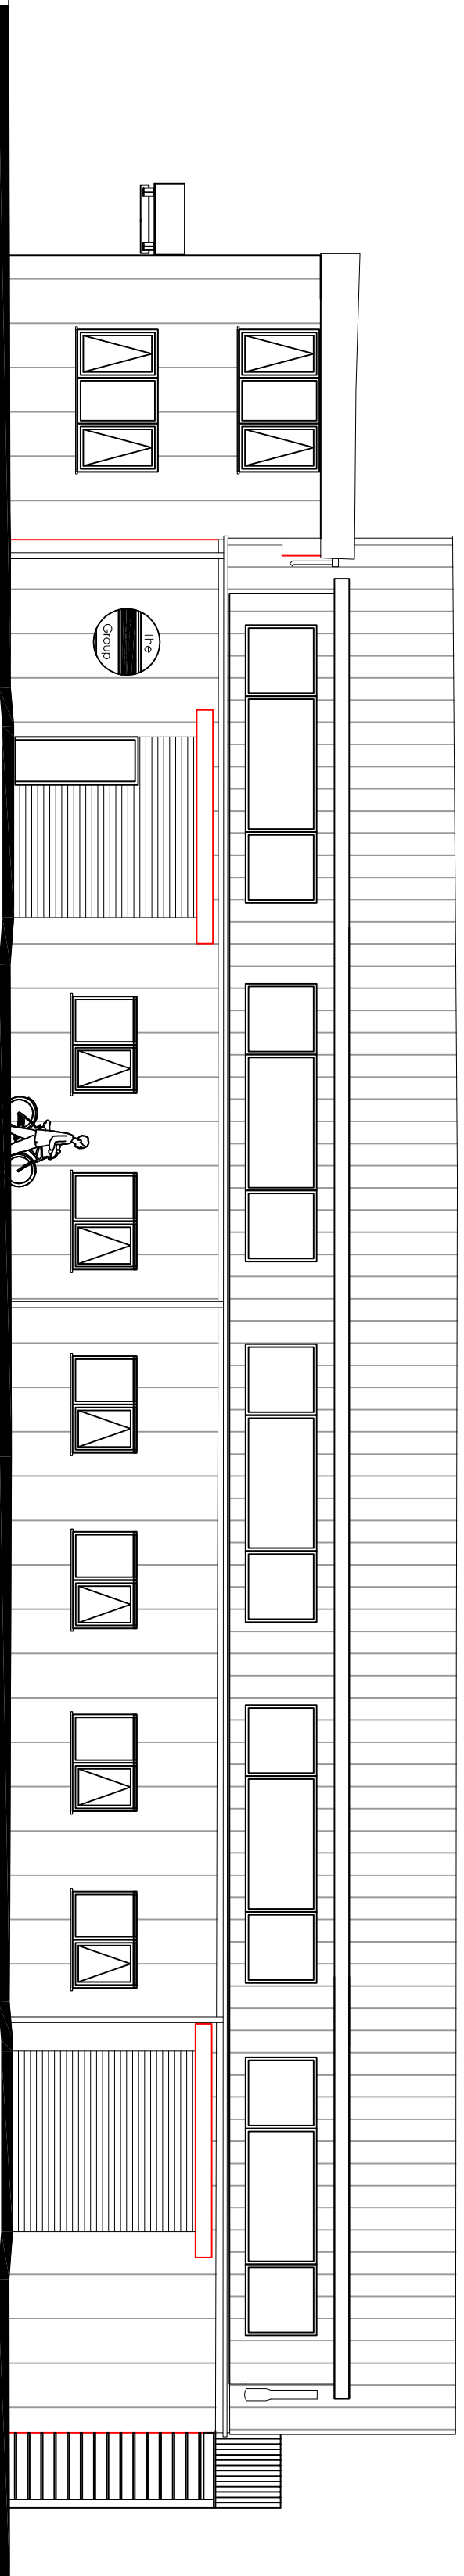

East Elevation

03	updated floor plans & elevations	05-06-19	CHP
02	updated floor plans & elevations	25-07-18	CHP
01	updated floor plans & elevations	14-04-18	CHP

Revision	Description	Date	DRAWN
----------	-------------	------	-------

Project :
The West Group
Anside
Watercrouille

Drawing Title :
Proposed Elevations

Chris Flint Associates Ltd
CHARTERED SURVEYORS - PROJECT MANAGERS
DEVELOPMENT CONSULTANTS

Drawn By	Date	SHEET SIZE	Approved By	Date
CF	19/06/18	A1		
Drawing No.		Revision		Scale
CFA	FULL	03	03	1-100

PLANNING

2 Emerald Close, Watercrouille, Hants PO7 8NZ
tel: 023 92 432484 fax: 023 92 388554
Email: chrisflintassociates@gmail.com