




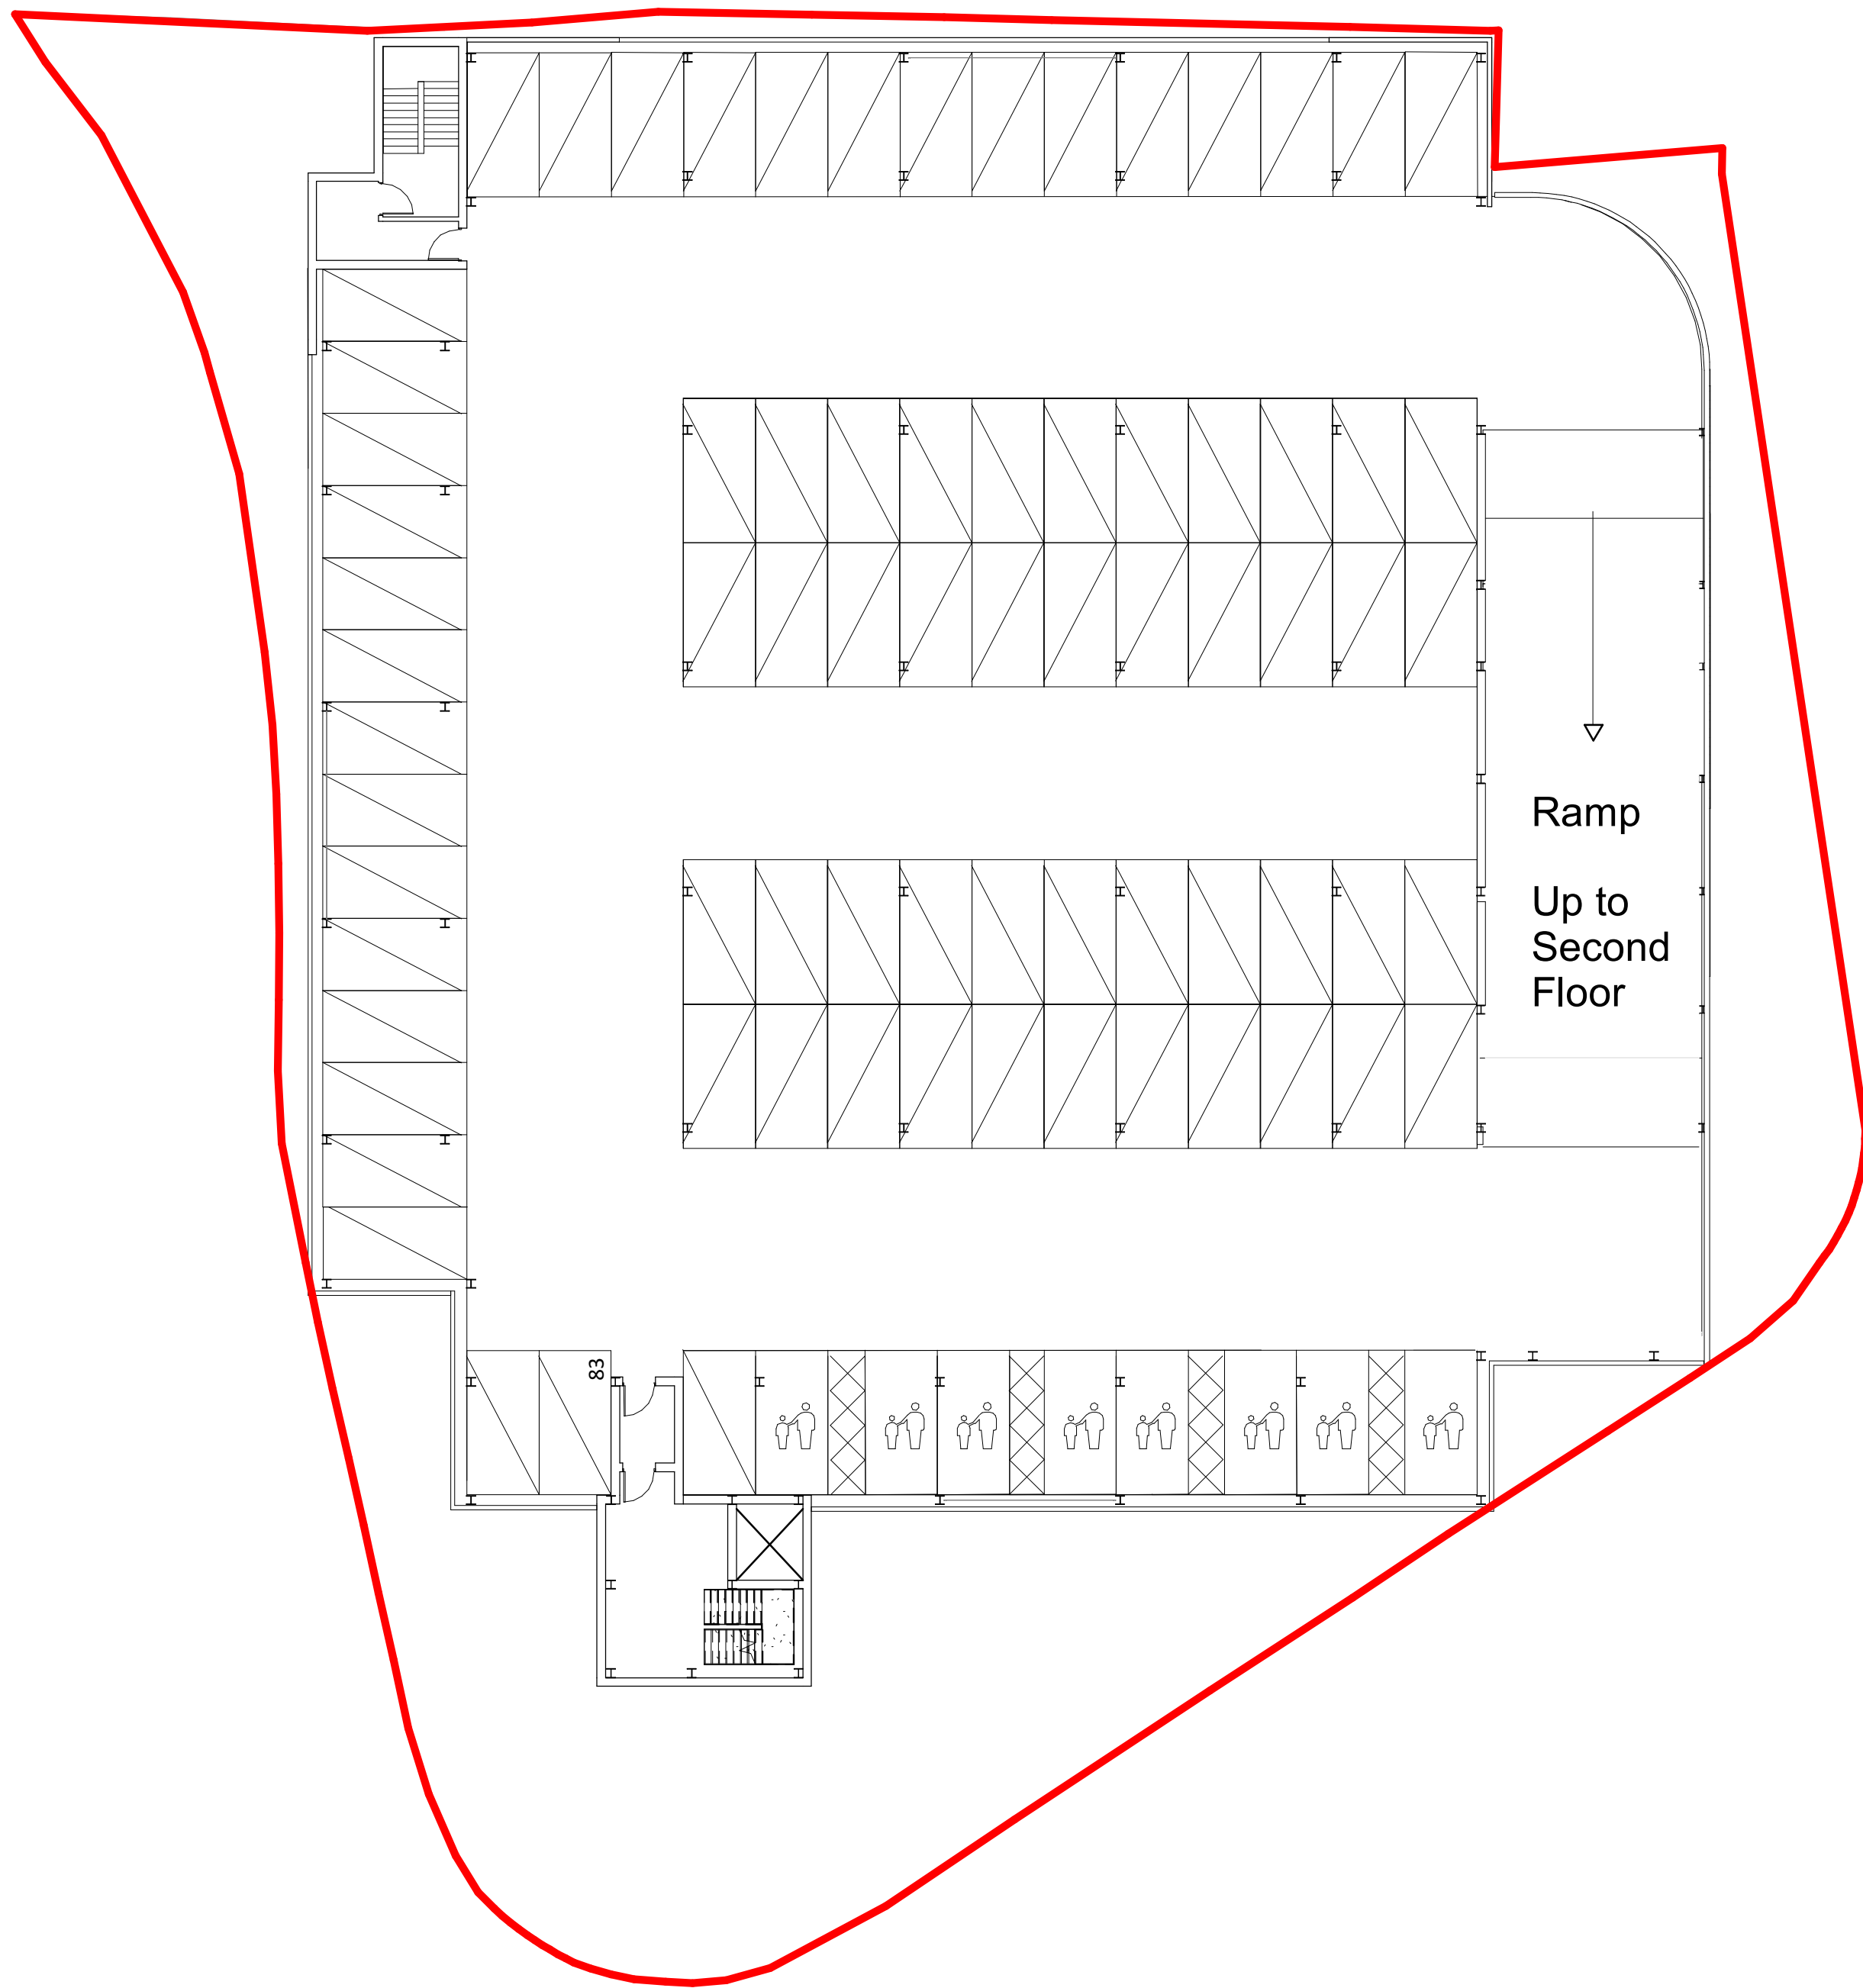

1 **GA - 01_First**
101 Scale - 1 : 200

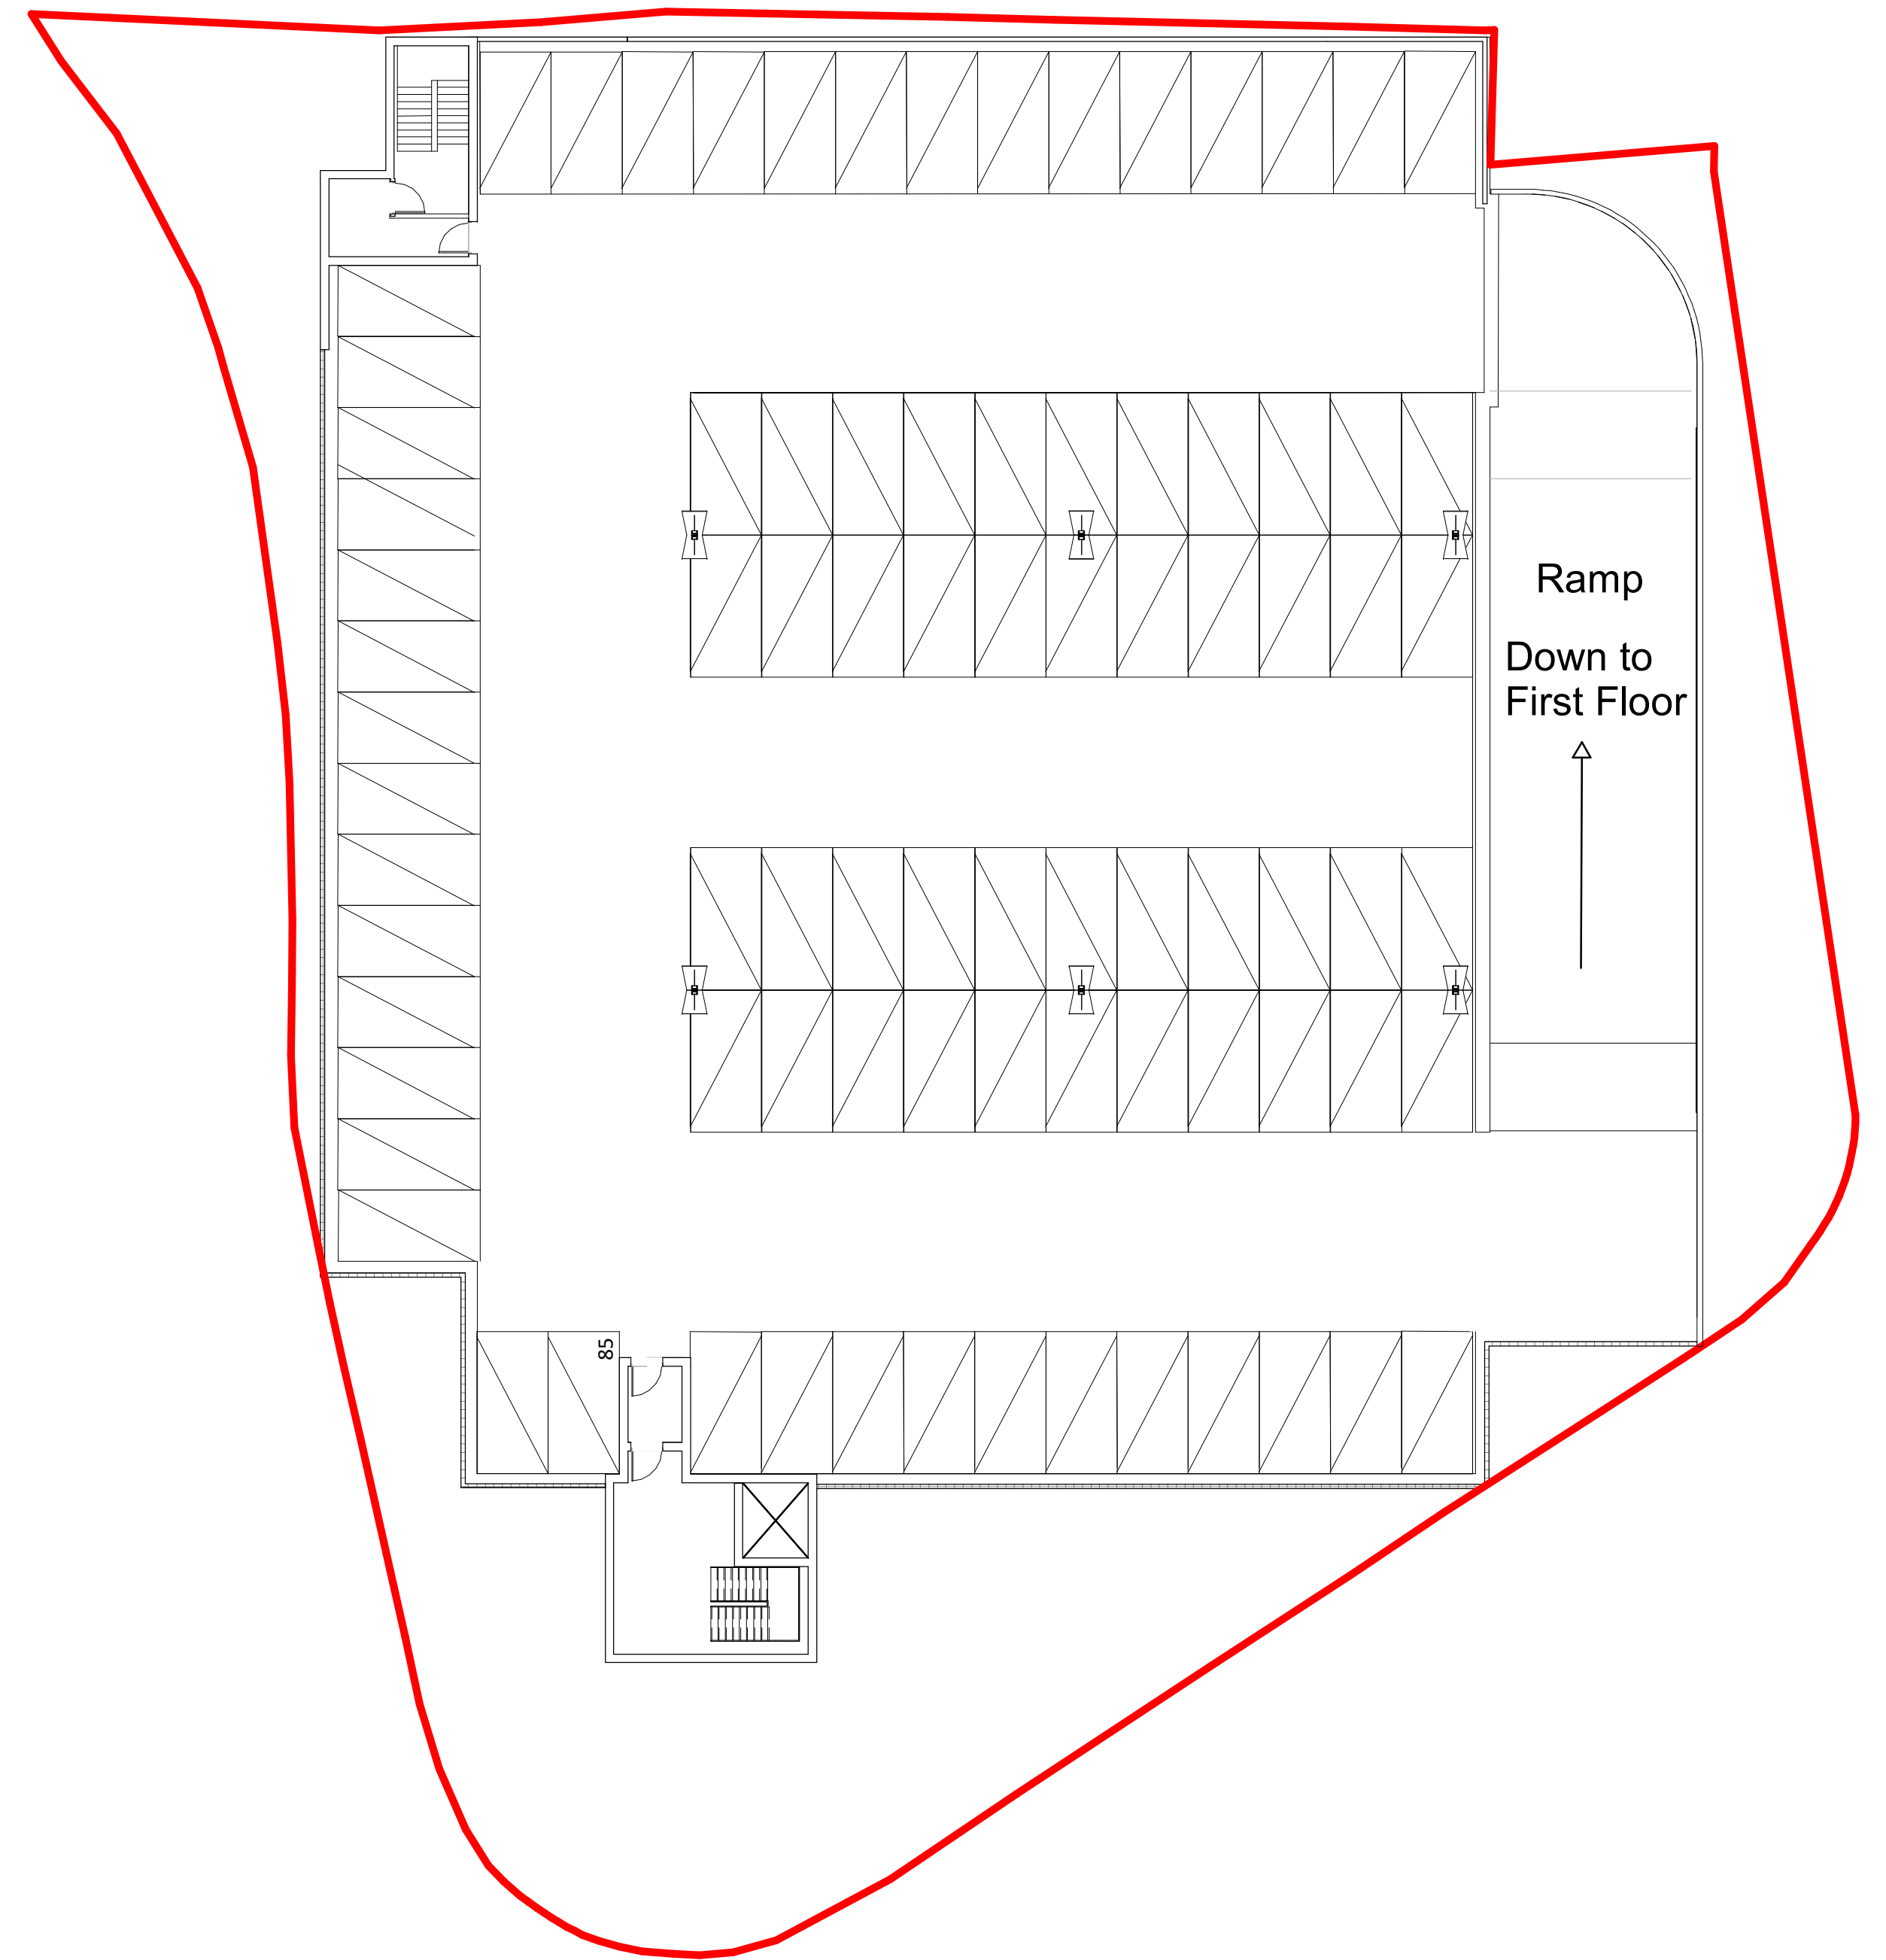

2 **GA - 02_Second**
101 Scale - 1 : 200

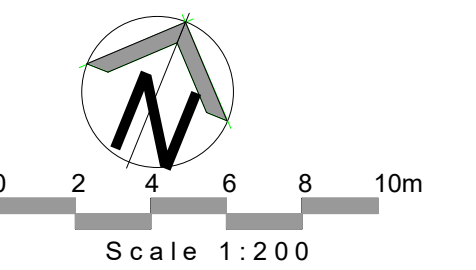

Notes:
All drawings are subject to Planning and Building Control consent.
The details shown are for design intent purposes only and are subject to further design development with suppliers and sub-contractors
Proposals subject to consultation and approval from Local Authority Building Control or an Approved Inspector
All setting out dimensions should be checked on-site prior to construction and any discrepancies and/or omissions should be reported to the Architect immediately

Rev.	Date	Details

Drawn	Chkd

B	02.05.19	Site boundary amended	LM	ES
A	01.05.19	Fire stair added, boundary amended	LM	ES
Rev.	Date	Details	Drawn	Chkd
Drawn By:	Date:	Checked By:	Date:	
LM	04/24/19	ES	04/24/19	

Issued for: **PLANNING**

Project/Client: **Proposed Decked Car Park Wellington Way, Waterloooville**

Project No: **17057**

Scale: **1 : 200 @ A1**

Dwg No: **101**

Drawing: **First Floor Plan & Second Floor Plan**

Rev: **B**

BrightSPACE
architects

27 Glasshouse Studios, Fryern Court Road, Fordingbridge, Hampshire, SP6 1QX
T: (01425) 655806/653639
www.brightspacearchitects.com

© BrightSpace Architects Ltd. Contractors must work only to figured dimensions which are to be checked on site Registered Office - 17 Northover Rd, Pennington, Lymington, Hampshire, SO41 8GU. Registered Number - 07396008