




Rear Elevation - Existing



Rear Elevation - Proposed


Scale 1:100

Scale 1:100

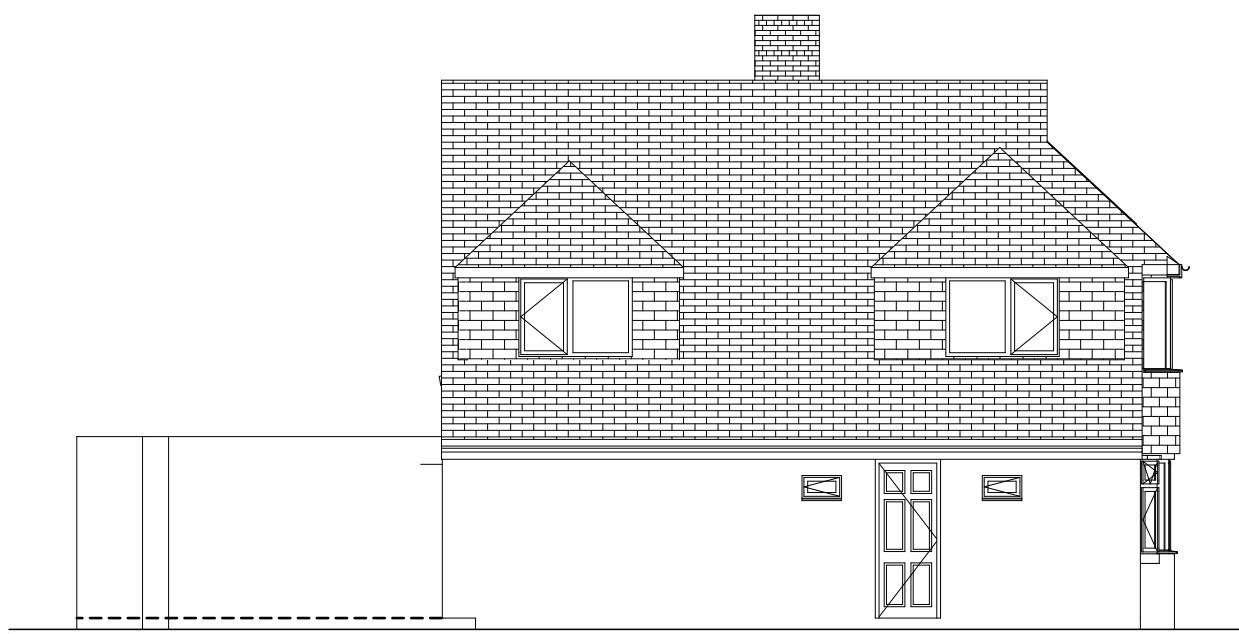


Side Elevation - Existing

Scale 1:100

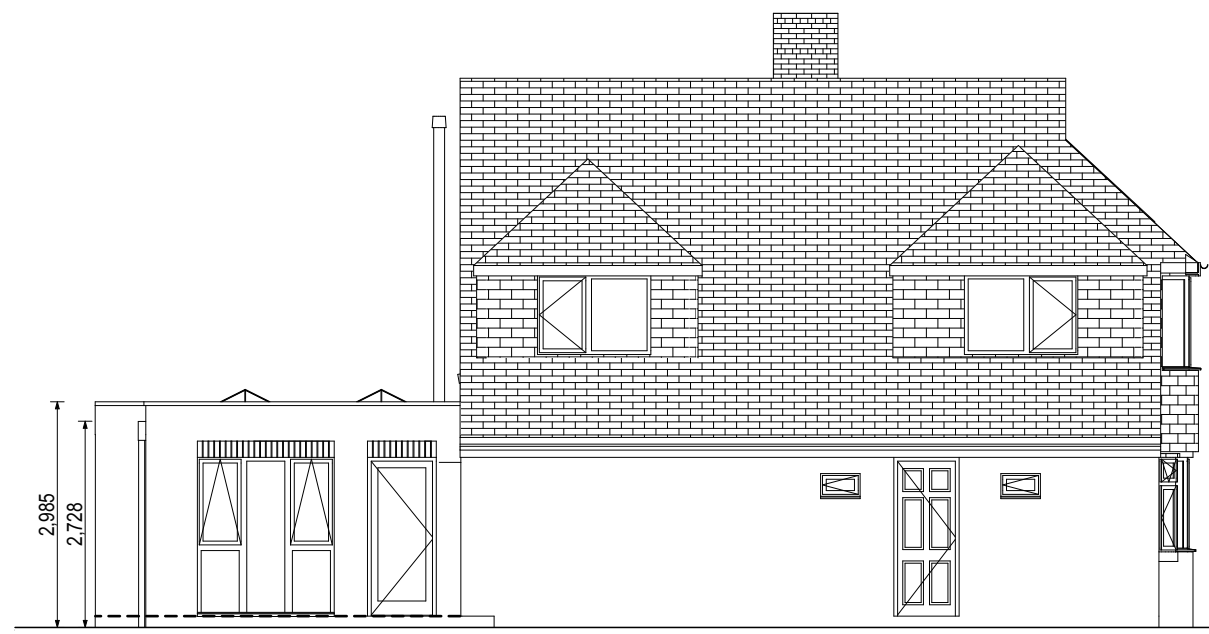


Side Elevation - Proposed

Scale 1:100

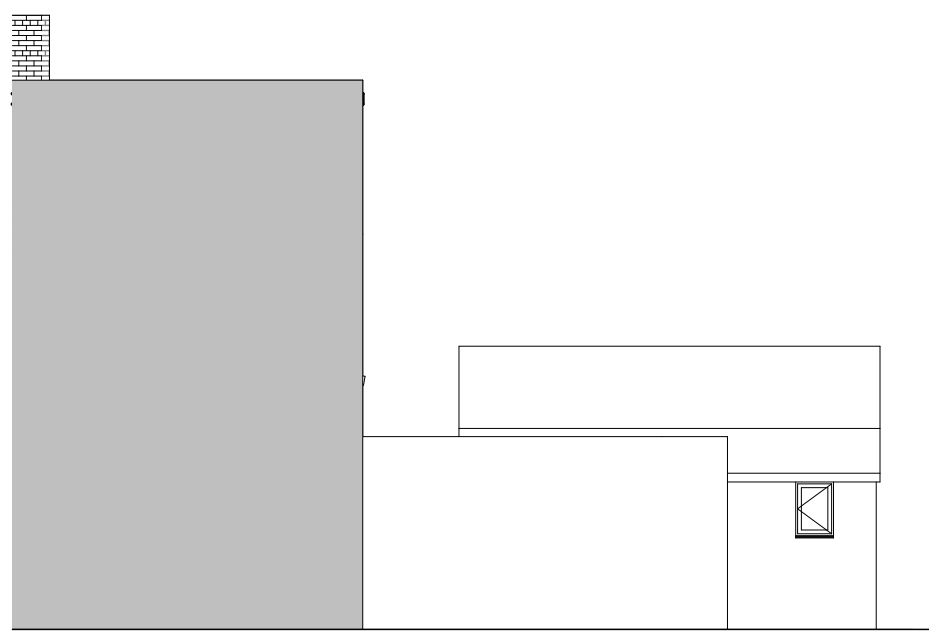


Side Elevation - Existing

Scale 1:100

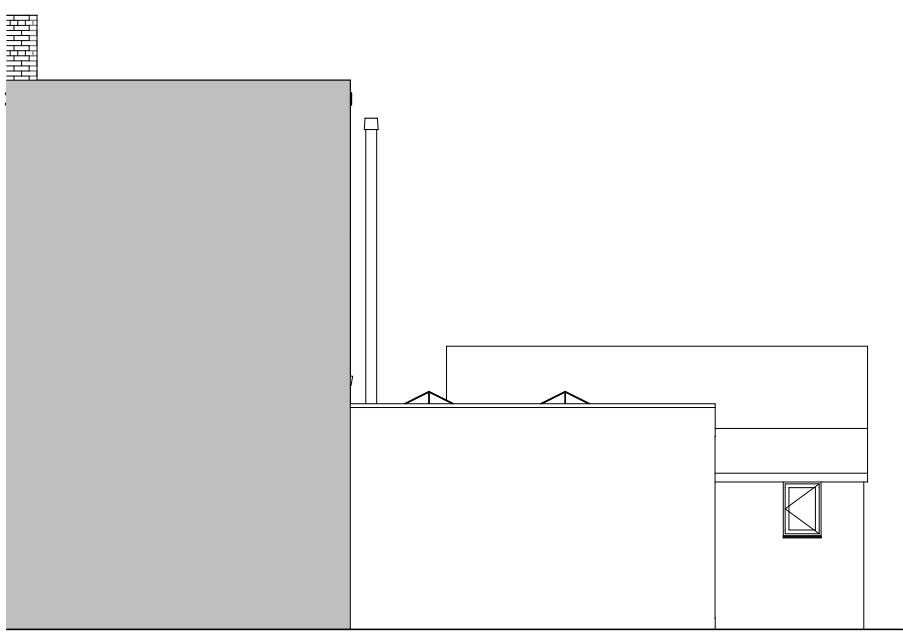


Side Elevation - Proposed

Scale 1:100

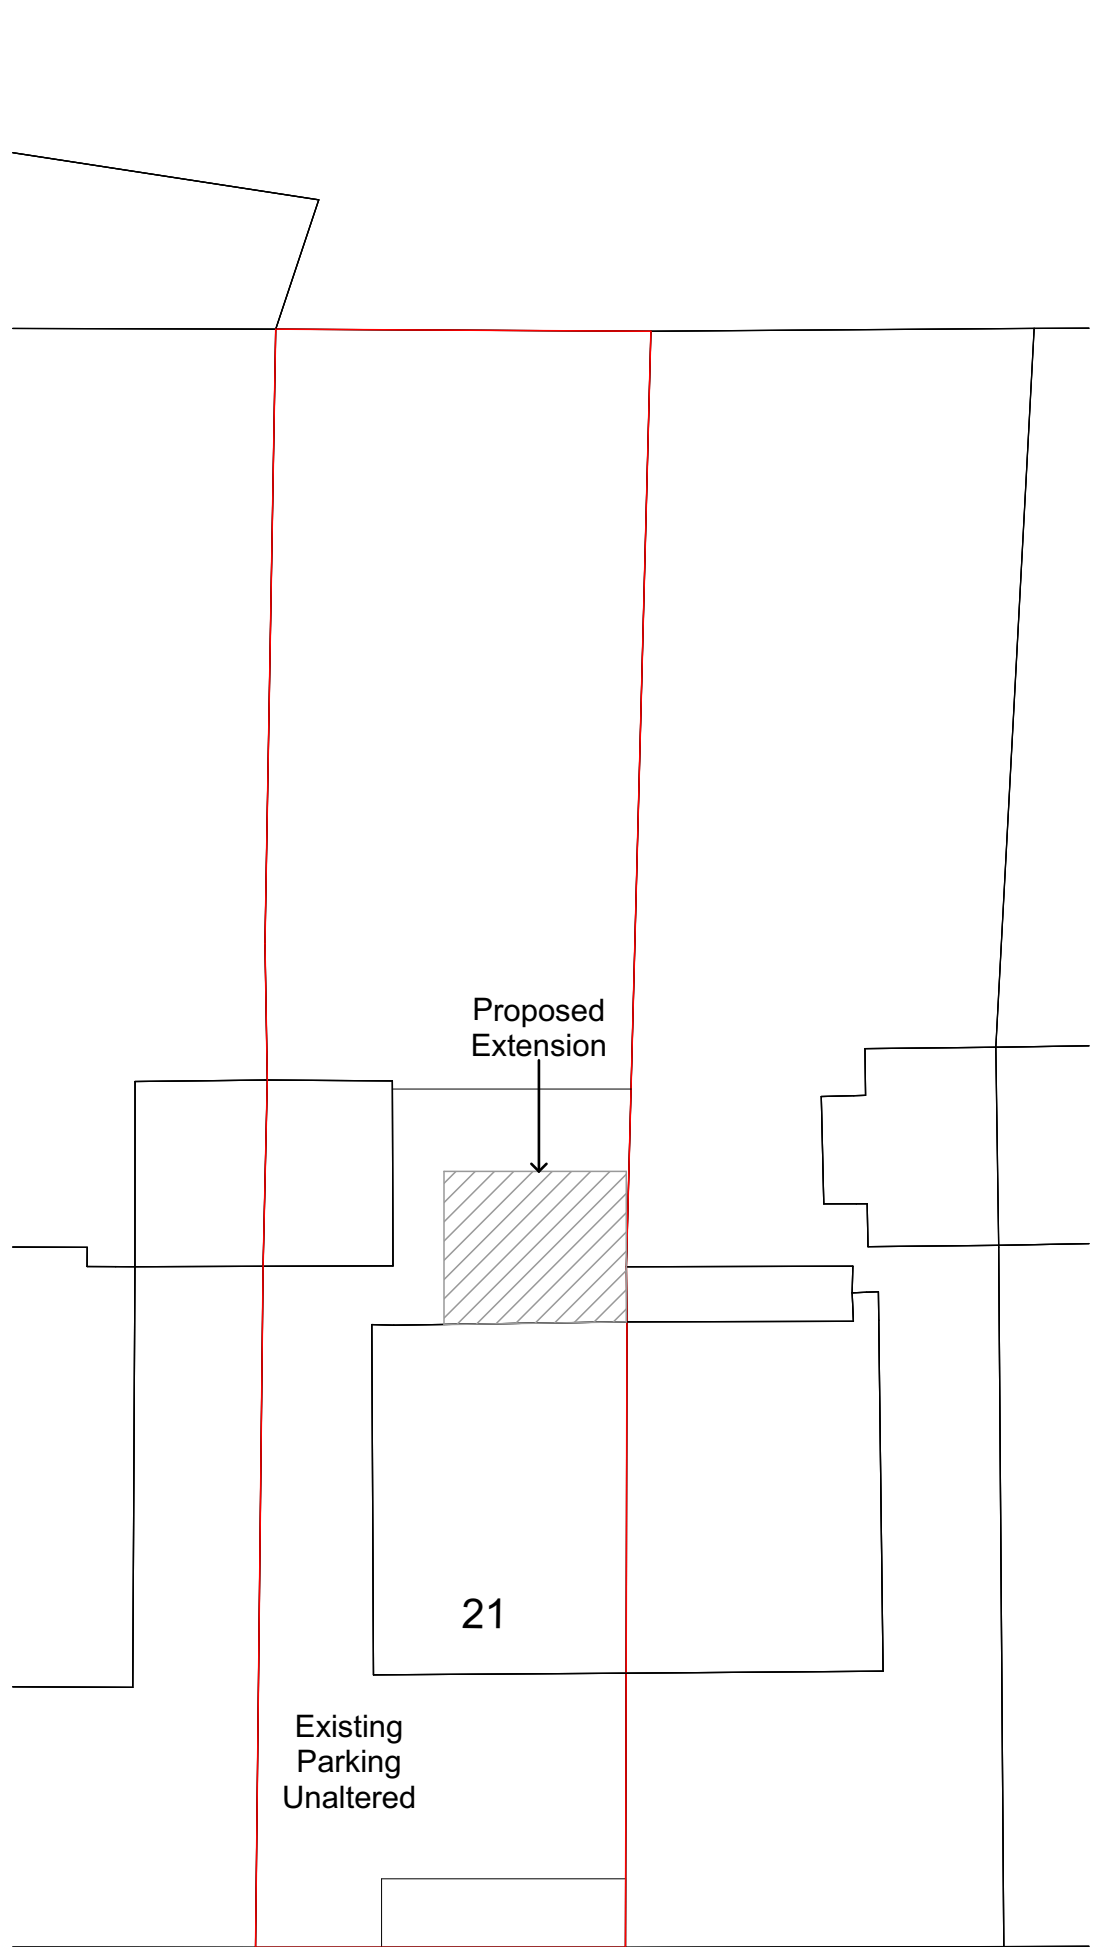


Building Section B

Scale 1:200

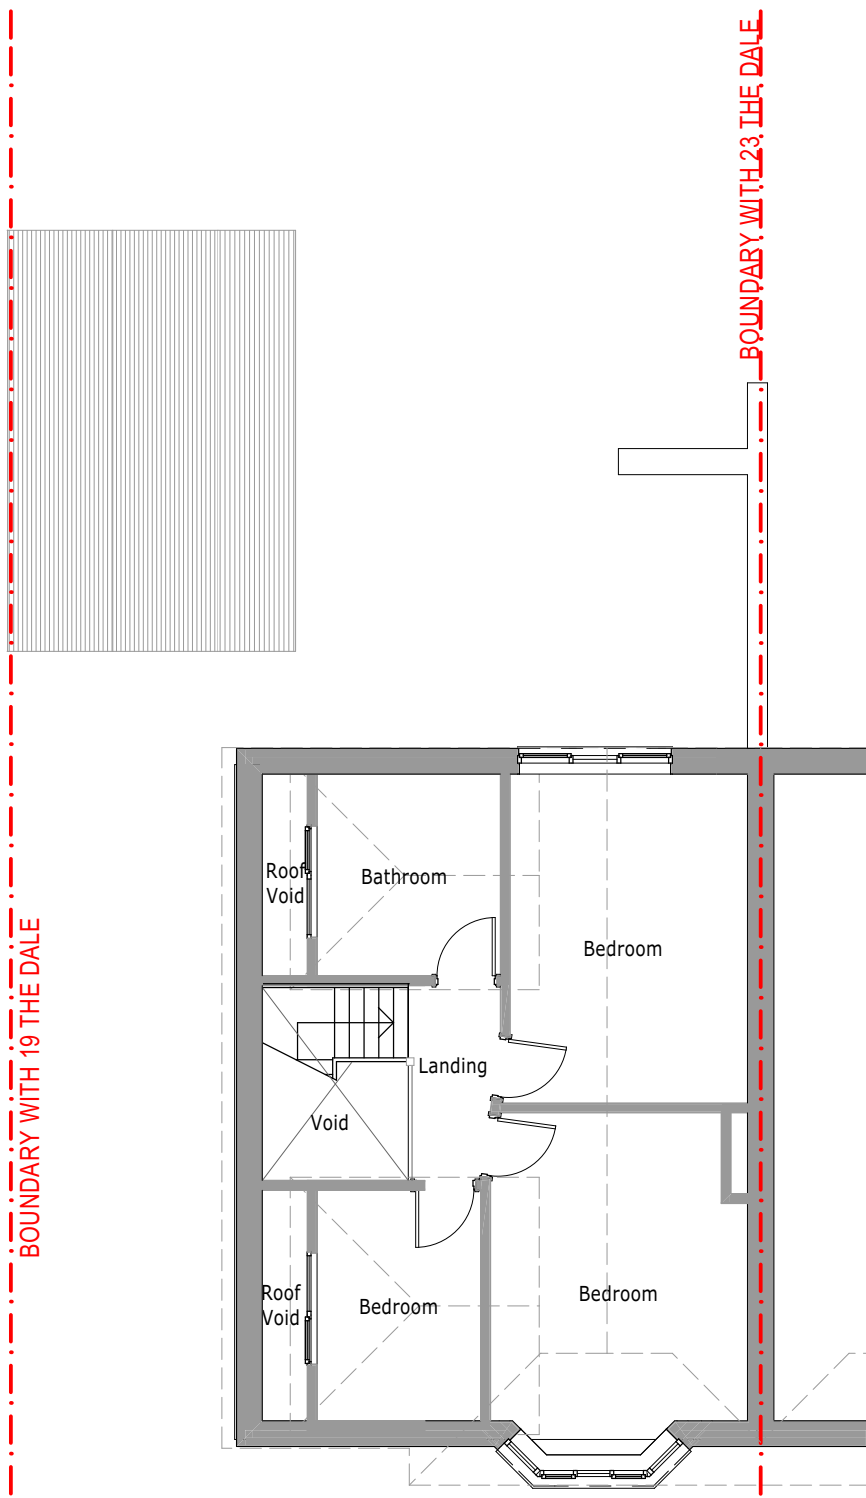


First Floor - Existing

Scale 1:100

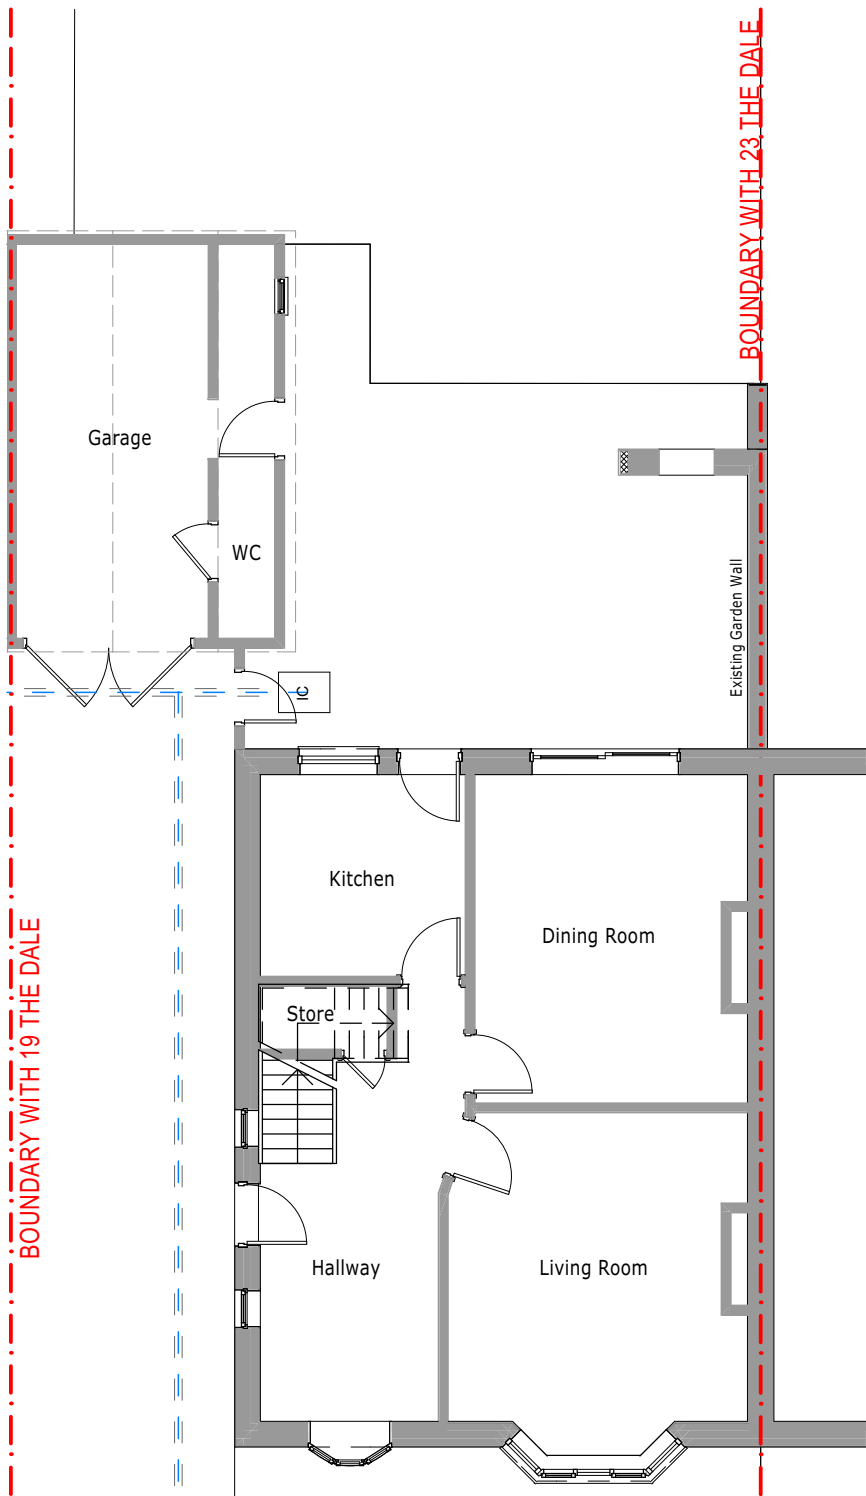


Ground Floor - Existing

Scale 1:100

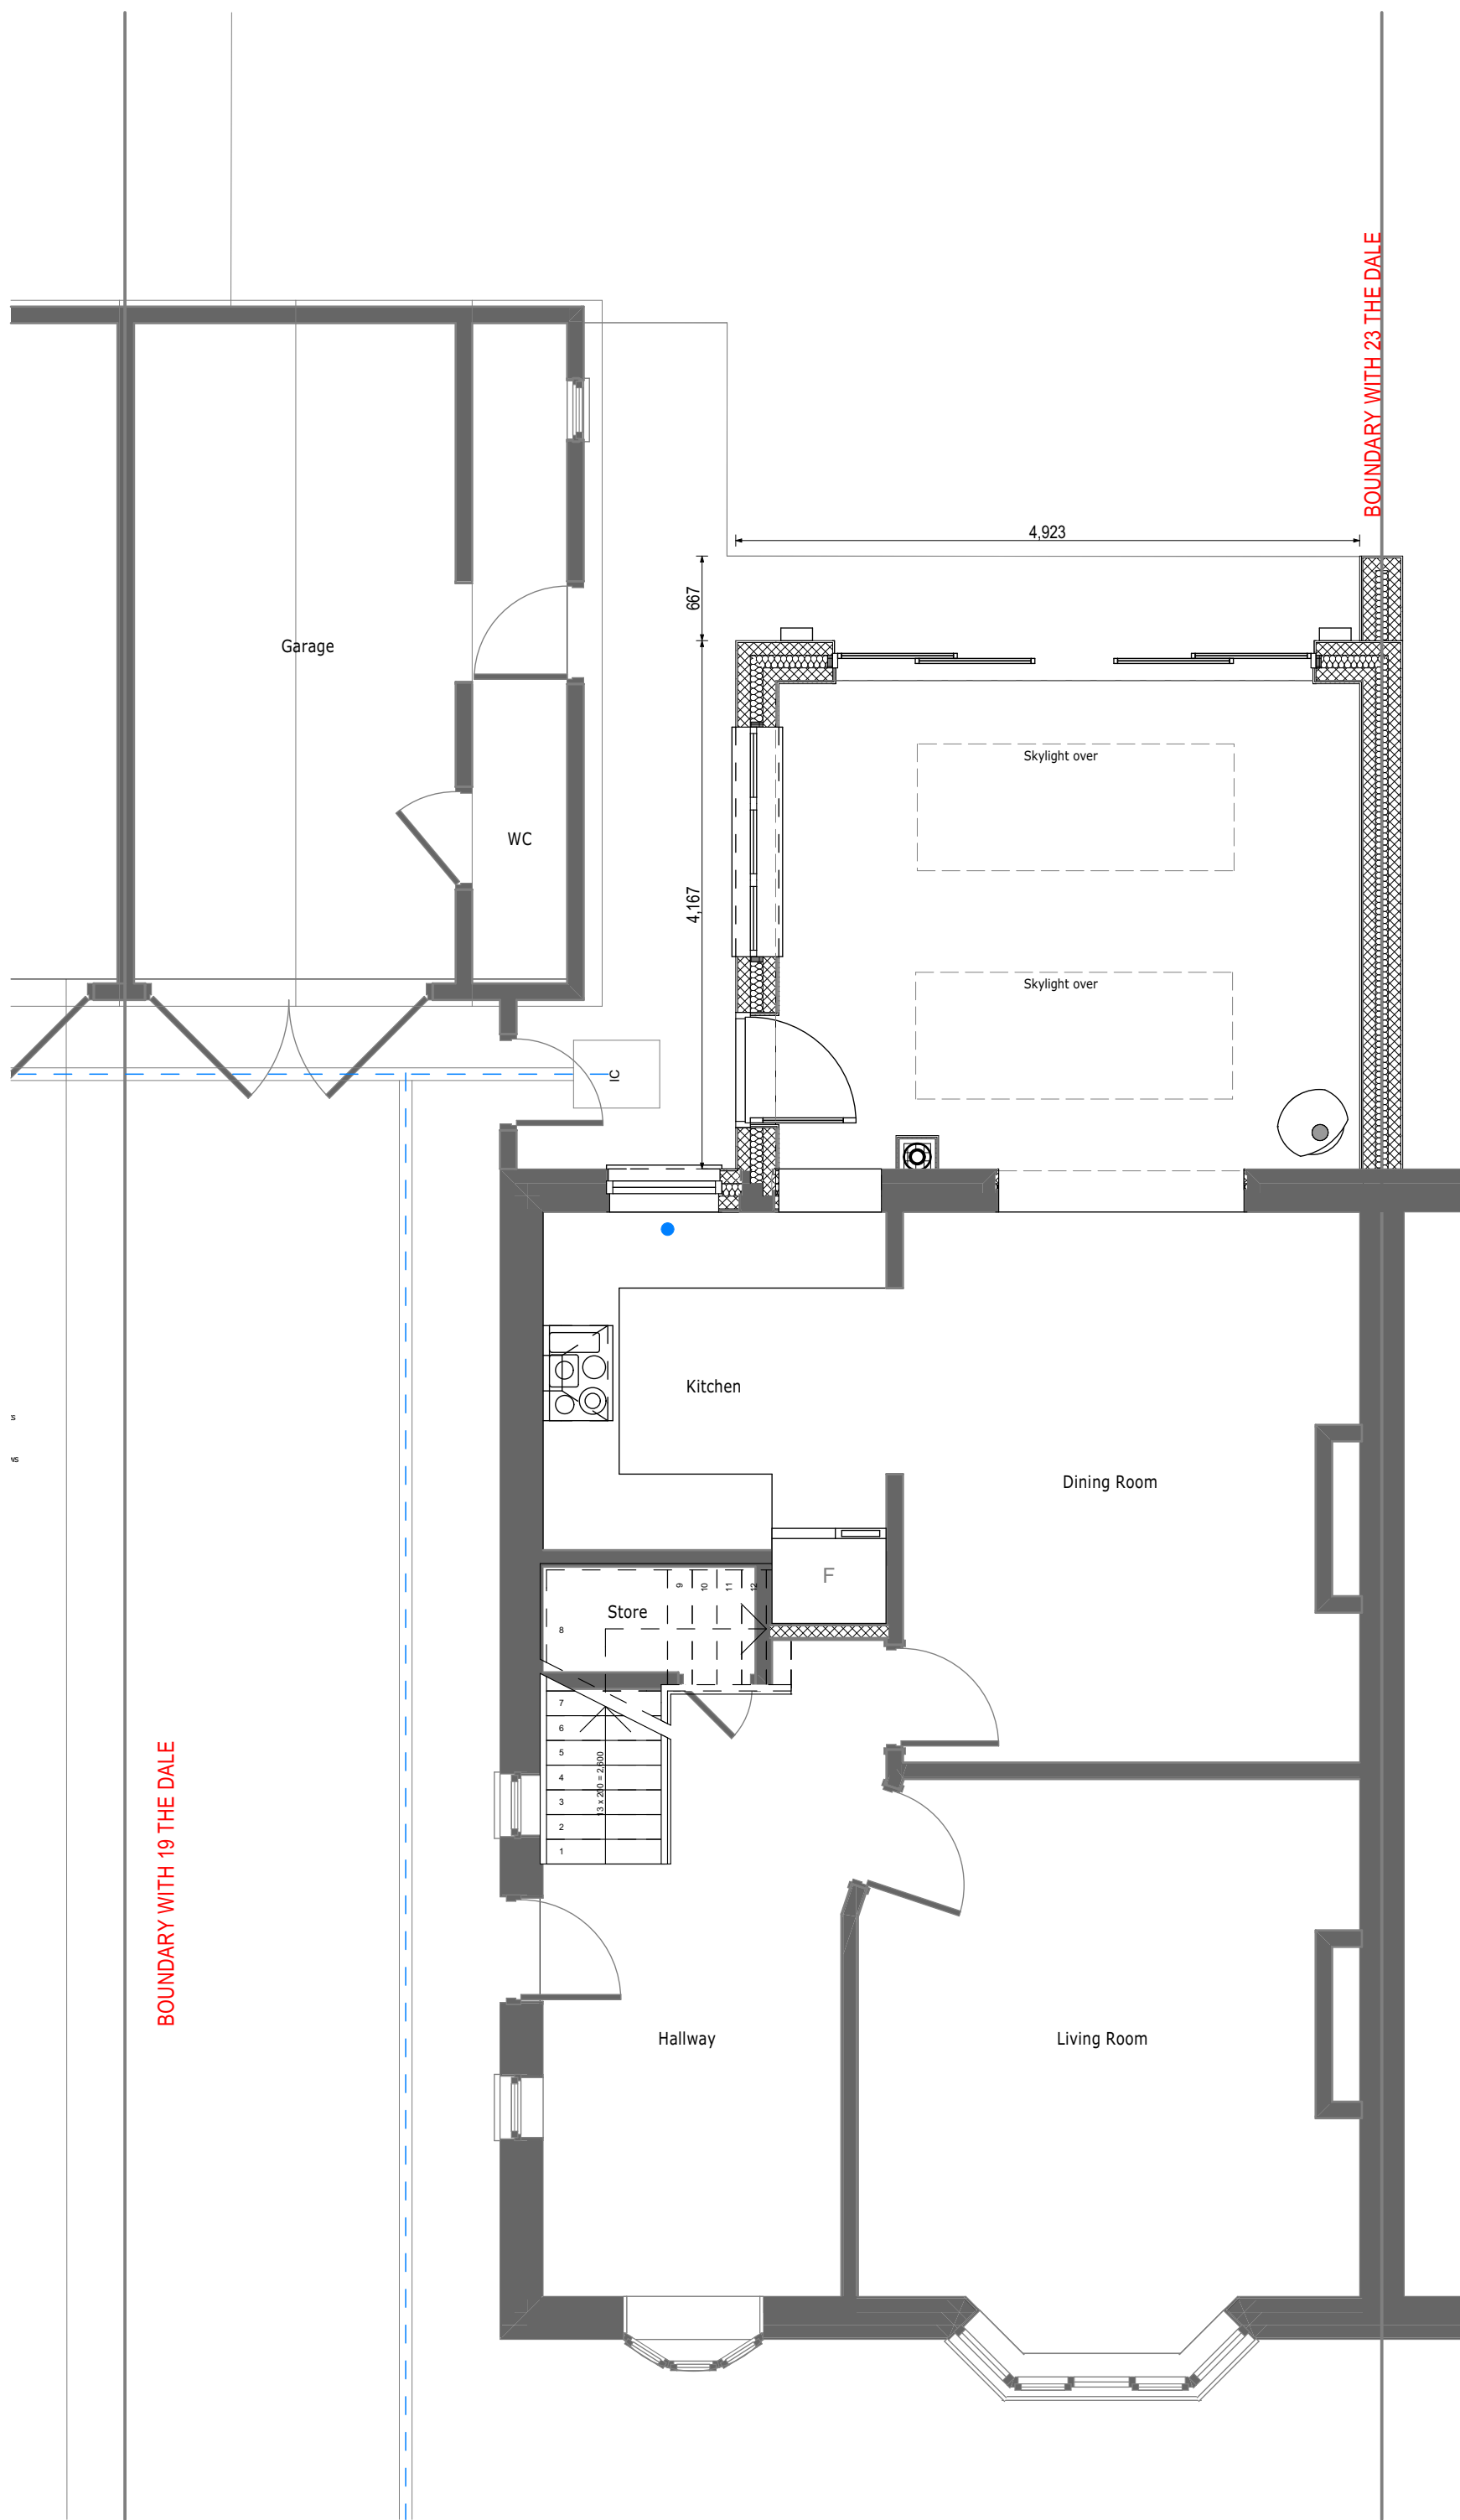

Ground Floor Plan - Proposed

Scale 1:50

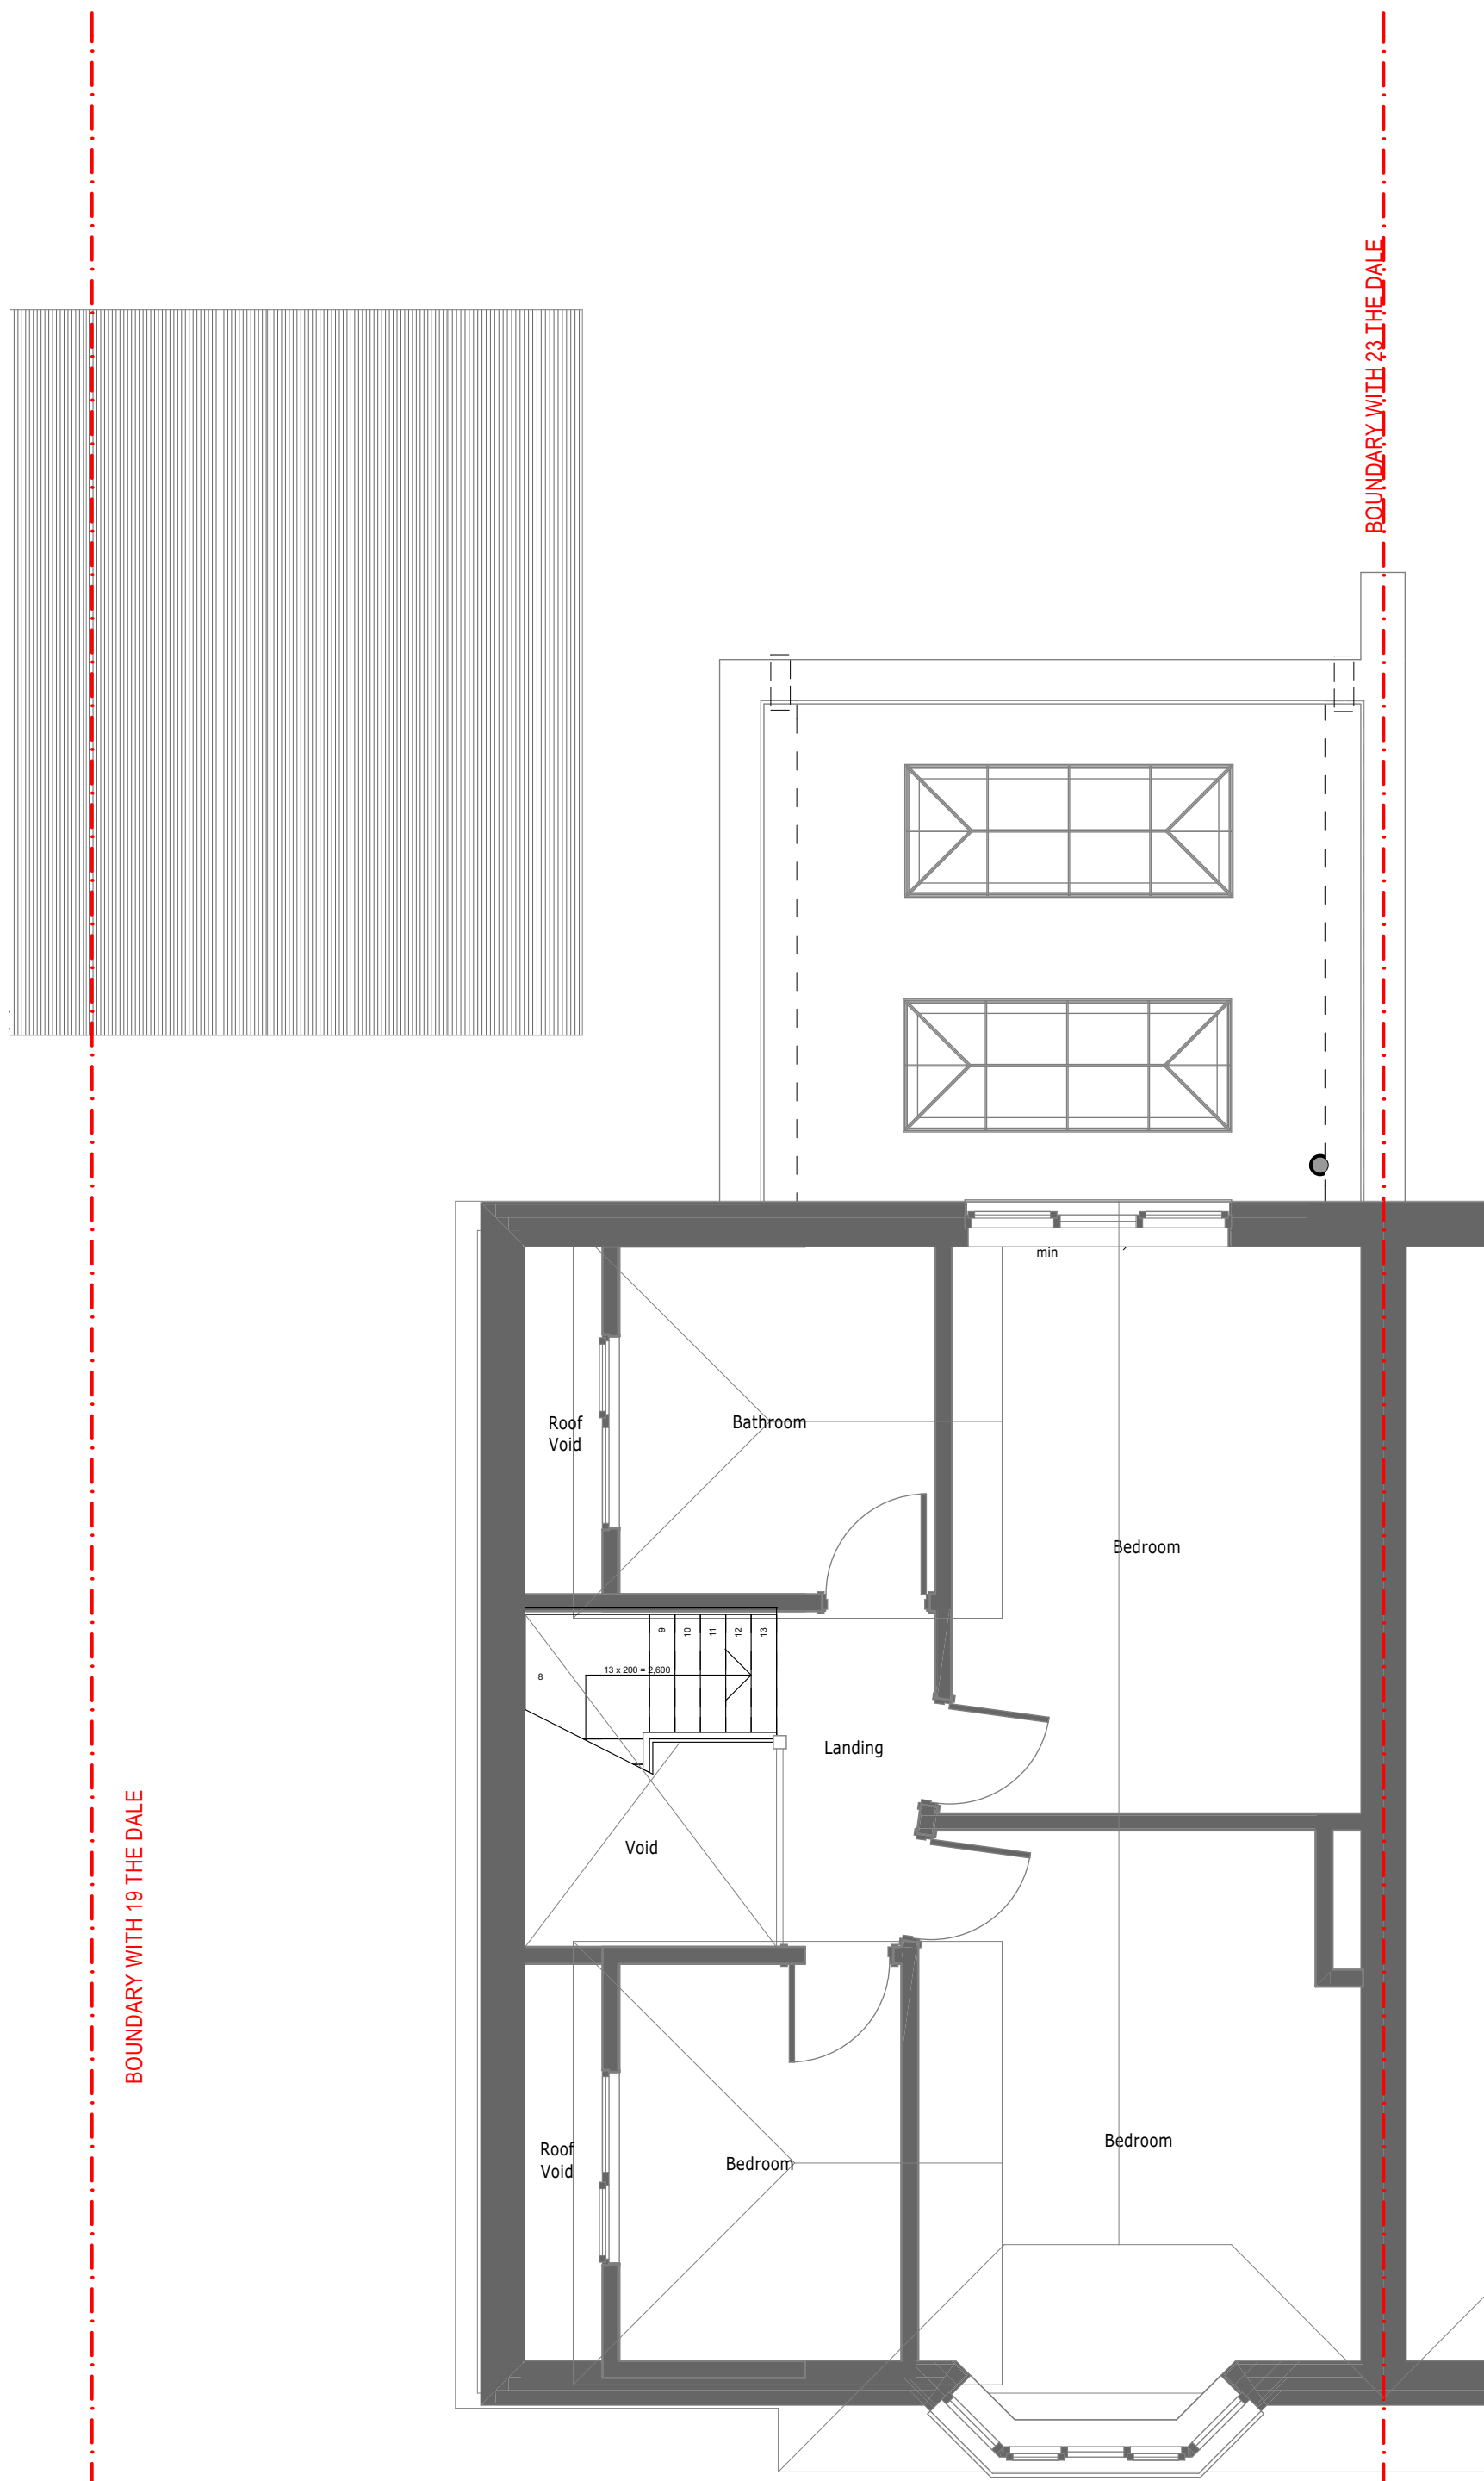

Roof Plan - Proposed

Scale 1:50

Note: DRAWING FOR PLANNING APPROVAL ONLY.
Layout, areas and schedule are indicative only and are subject to confirmation and final input from consultants/client.
All dimensions to be confirmed on site.

