

LEVEL DATUM
Levels are based on Temporary Bench Mark (TBM) located on Station A, Value = 50.00m

NOTES

1. All dimensions and levels to be checked on site by contractor prior to fabrication/construction.

2. This drawing is to be read in conjunction with all relevant consultant's and/or specialist's drawings and documents. Any discrepancies or variations are to be notified to SurveyCloud Ltd before the affected work commences.


3. This drawing and the copyrights and patents therein are the property of SurveyCloud Ltd and may not be used or reproduced without prior consent.

EXISTING

STATION SCHEDULE				
STN	A	500.000	1000.000	50.000
STN	B	500.000	973.323	49.392

Revision	Comment	Date
Client MR BEN RALPH		
Project 45 HIPLEY ROAD HAVANT HAMPSHIRE PO9 2HG		
Title EXISTING REAR ELEVATION & SECTION A-A		
Drawing Number SD19550-E1.3		Revision EXISTING
Scale AS SHOWN	Sheet Size A3	Drawn By DW
		Date SEPTEMBER 2019
 SURVEYCLOUD LTD 10 Church Road Steep Hampshire GU32 2DW Phone 07900 808 808 Office 01730 262 485 mail@surveycloud.co.uk www.surveycloud.co.uk		

2 EXISTING REAR ELEVATION 1 (WEST)
Scale: 1:50

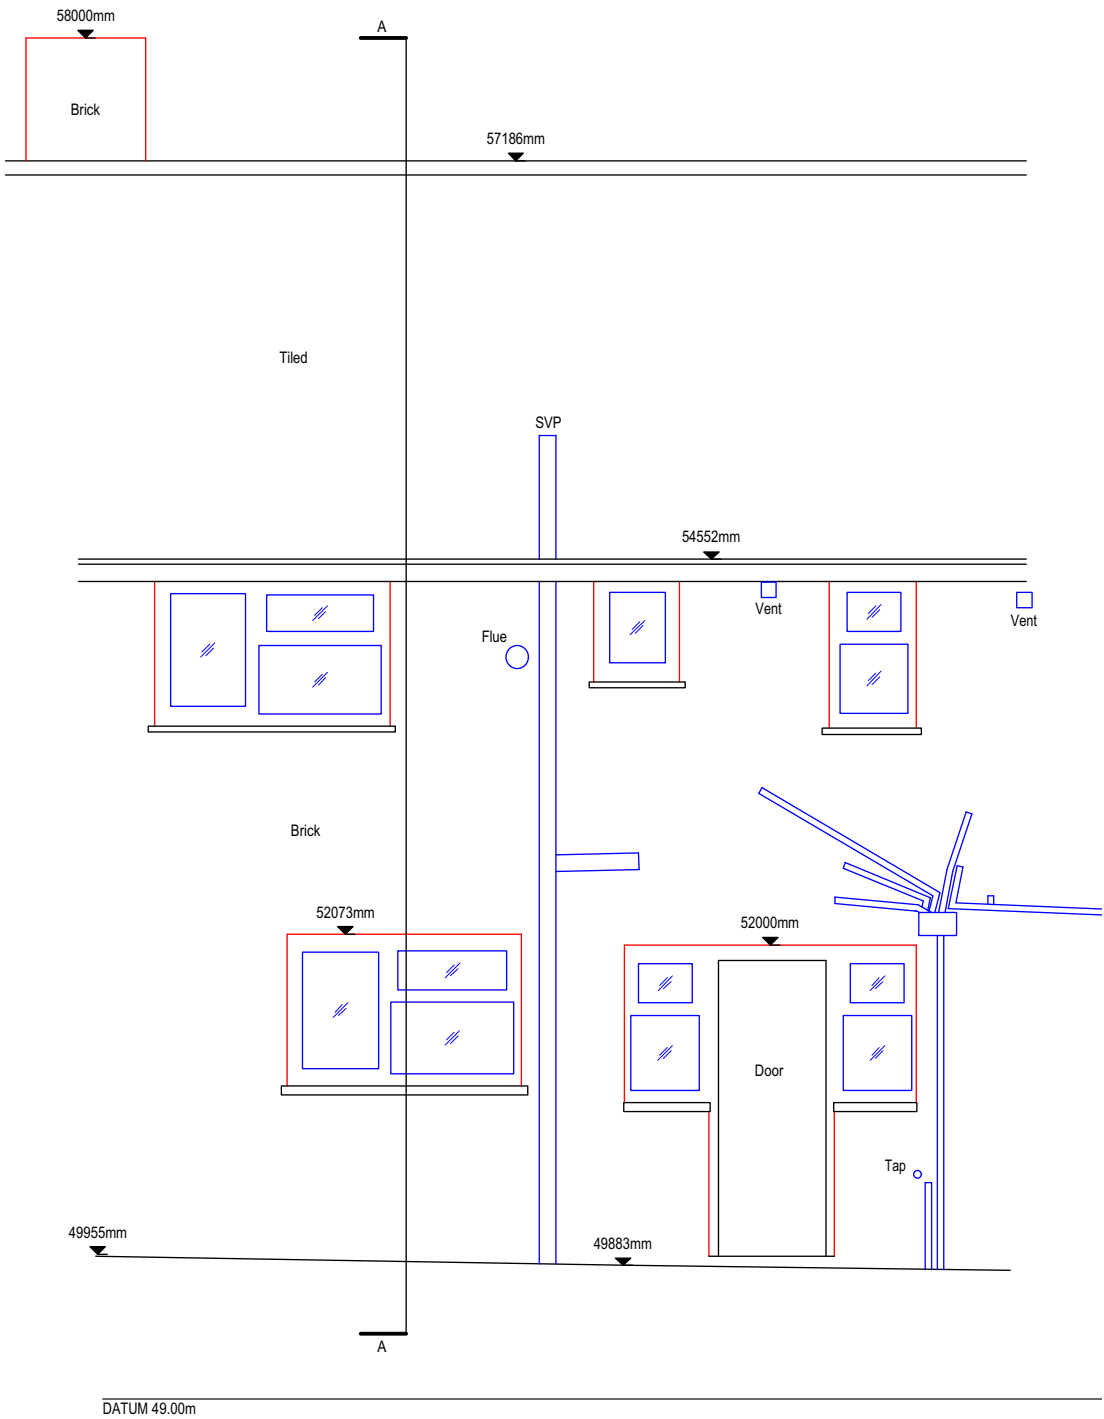

1 EXISTING SECTION A-A
Scale: 1:50

