


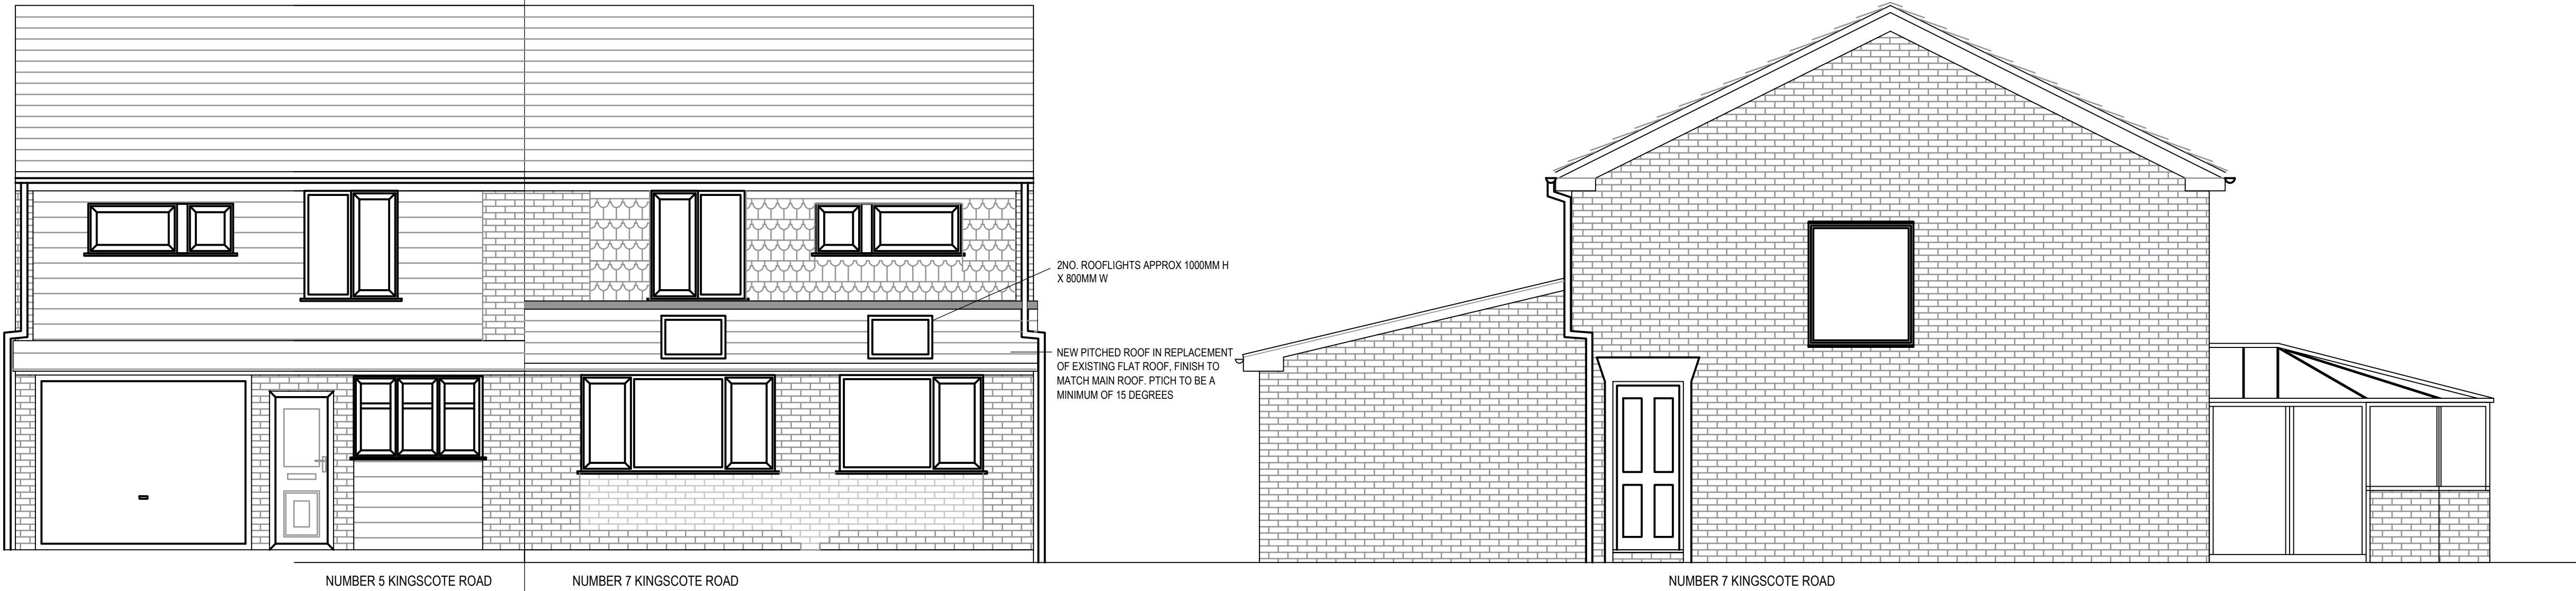


PROPOSED SOUTH WEST ELEVATION
SCALE 1:50

PROPOSED SOUTH EAST ELEVATION
SCALE 1:50




PROPOSED NORTH EAST ELEVATION
SCALE 1:50

PROPOSED NORTH WEST ELEVATION
SCALE 1:50

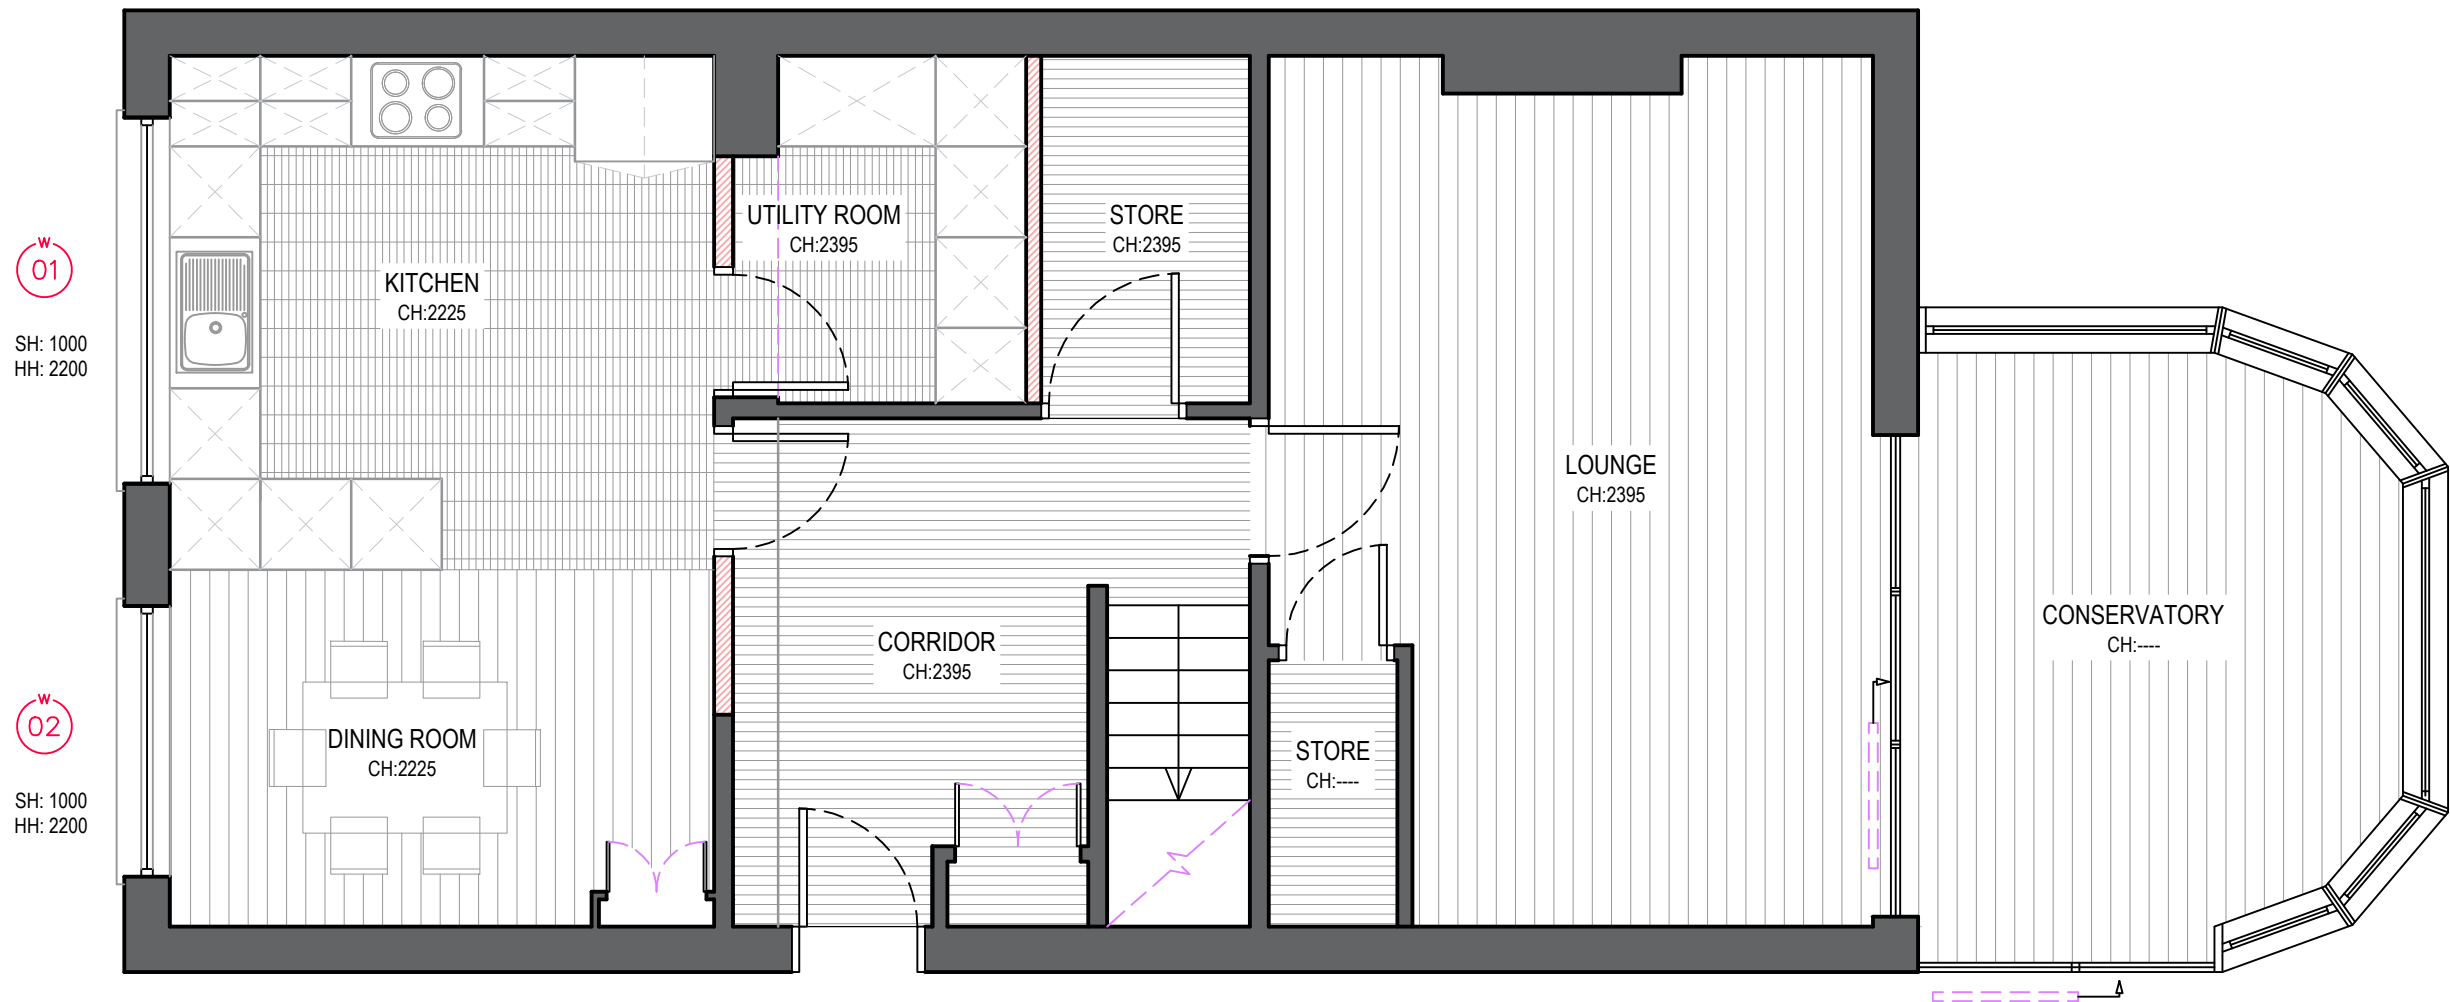

PROPOSED GROUND FLOOR PLAN
SCALE 1:50

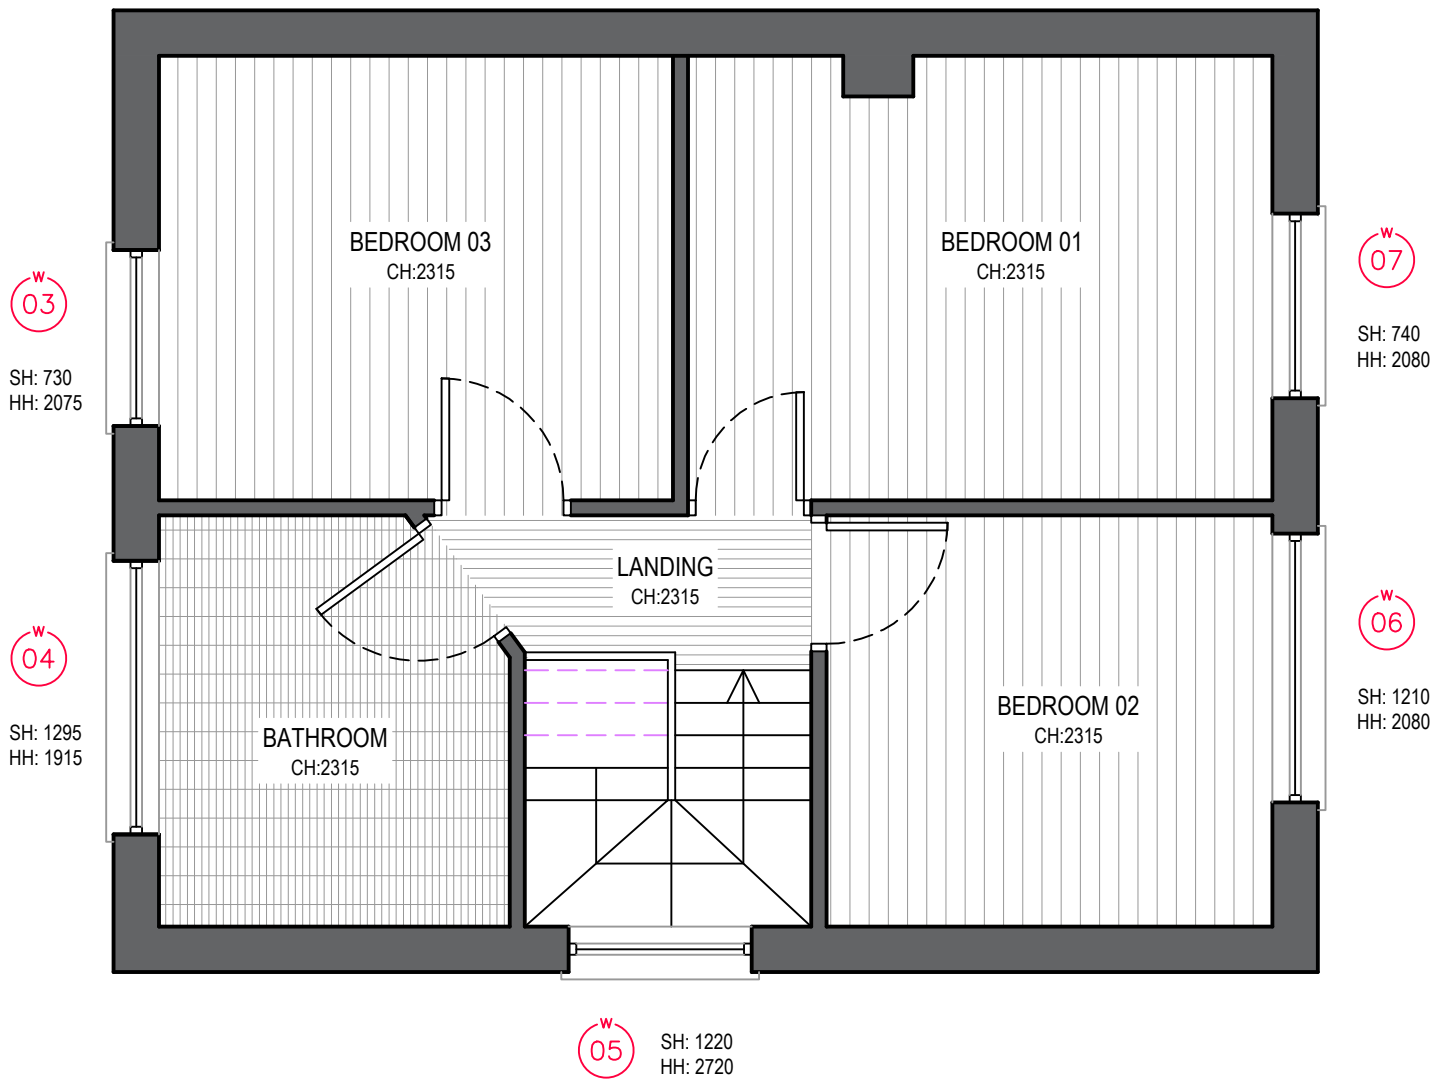

PROPOSED FIRST FLOOR PLAN
SCALE 1:50

PLANNING ISSUE					
REV	DESCRIPTION	BY	DATE	CHKD	
C	Elevations Amended	LD	14/06/19	--	
B	Minor Amendments	LD	24/05/19	--	
A	Initial Drawing (Not Revised)	LD	20/05/19	--	

PROJECT INFORMATION	CLIENT:	ANDY TRICK 7 KINGSCOTE ROAD WATERLOOVILLE P08 8QD			
	PROJECT:	MINOR WORKS AT 7 KINGSCOTE ROAD WATERLOOVILLE P08 8QD			
	DRAWN BY:	LD	DATE:	20/05/19	CHECKED: --
	SCALE(S):	1:50 & 1:100 @A1			
	DRAWING TITLE:	Plans as Proposed			