


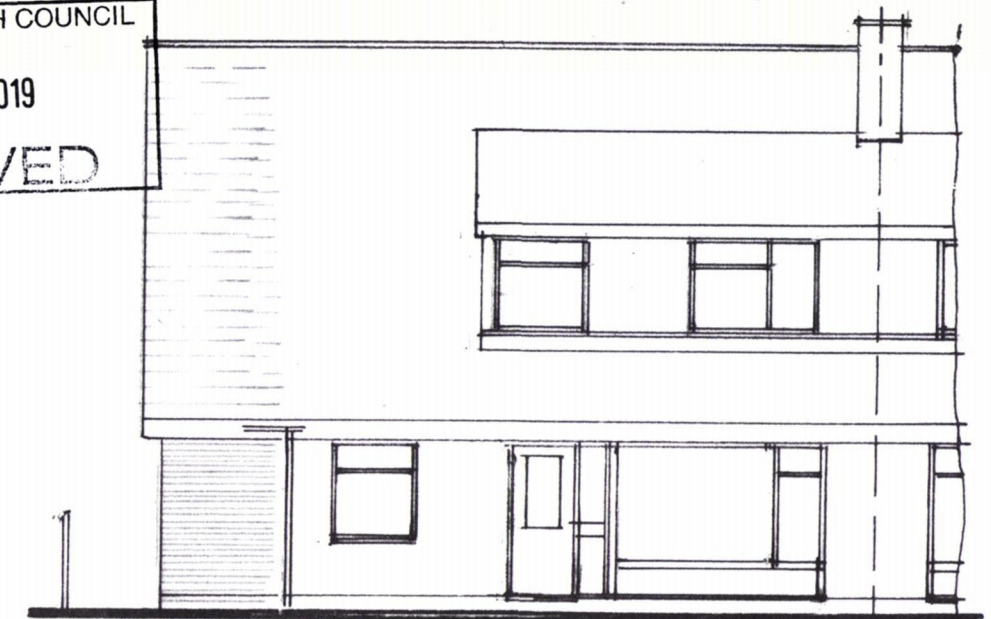


Proposed North Elevation.




Proposed West Elevation.



Proposed South Elevation.

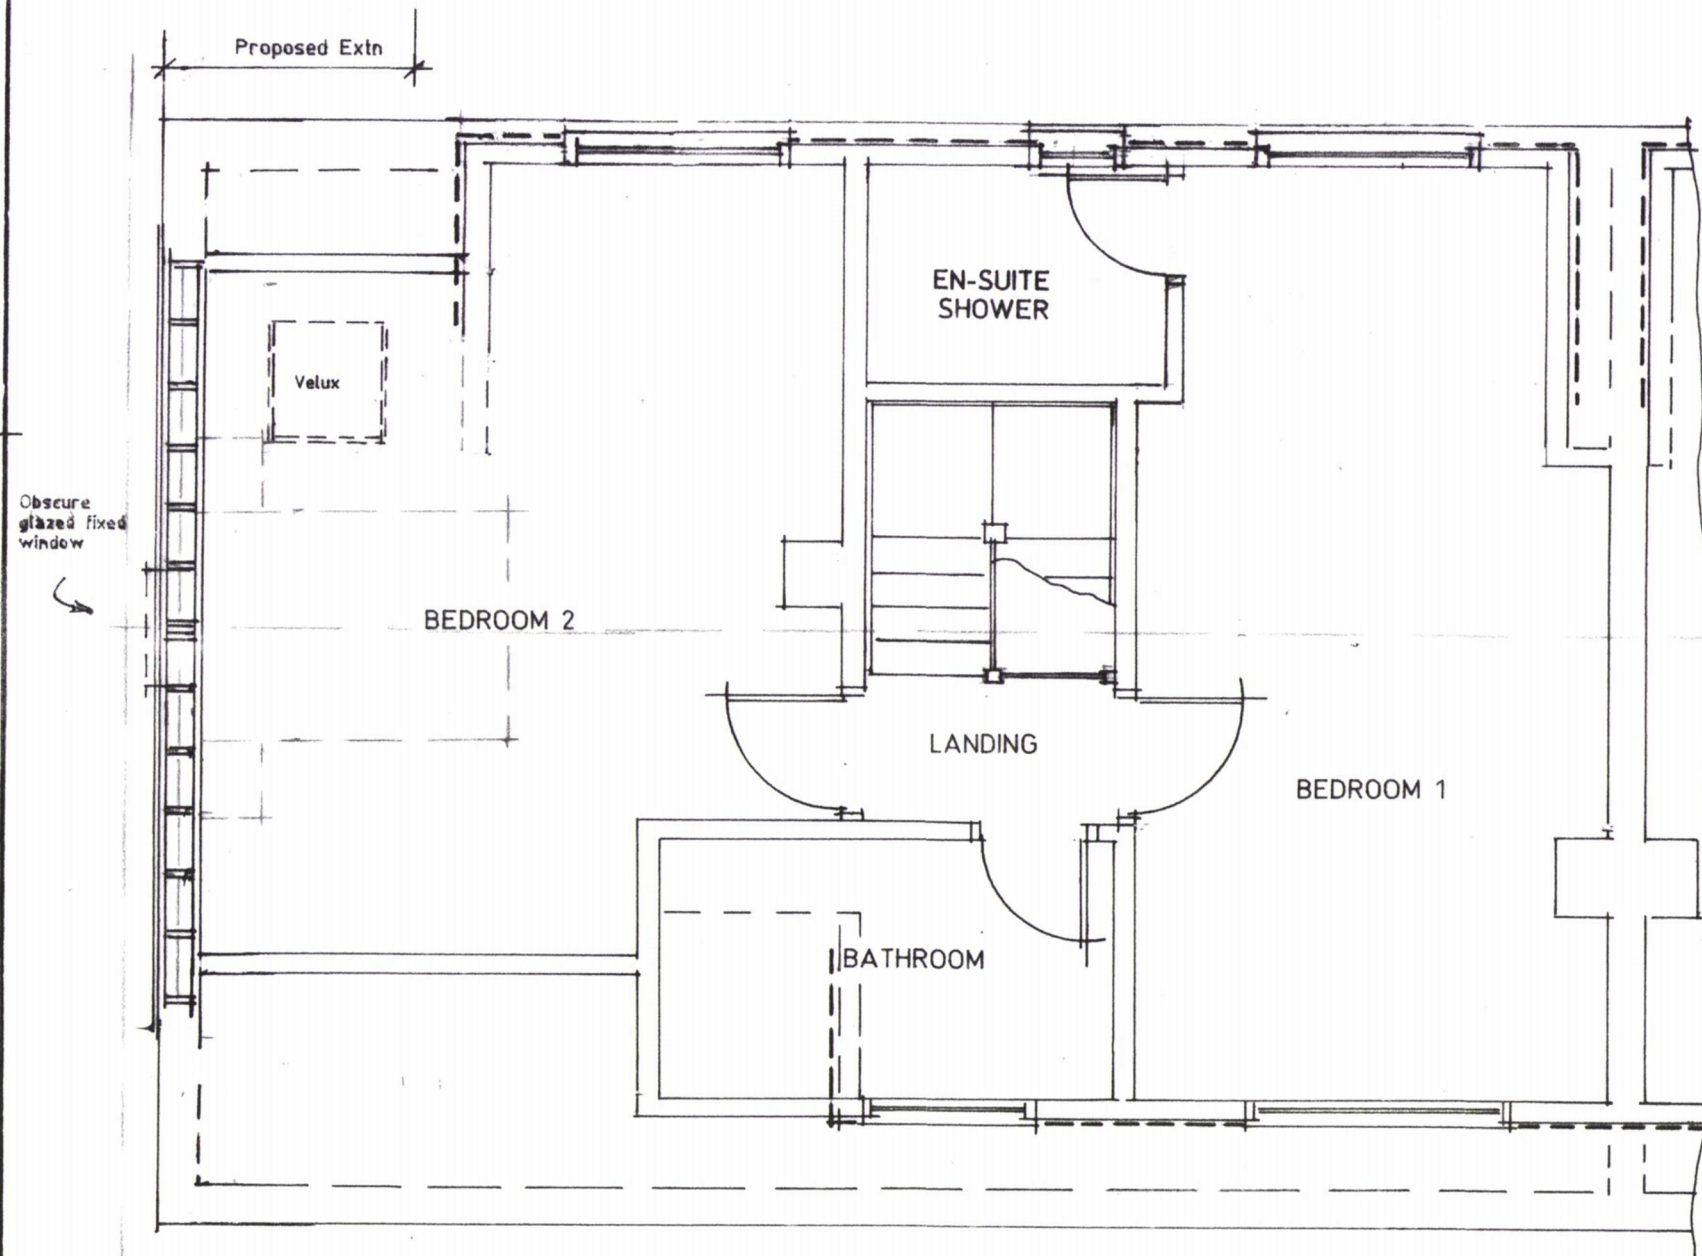

Proposed First Floor Layout.

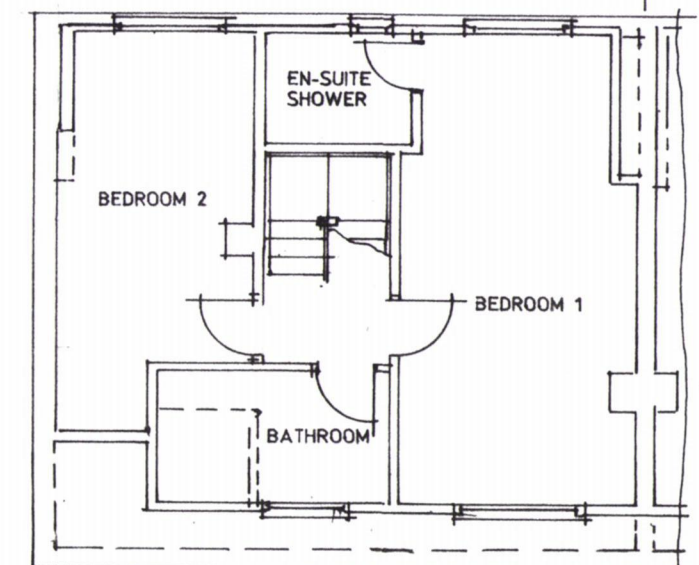

Existing First Floor Layout.



Proposed two storey side and single storey rear extension at 8 Trosnant Road, Bedhampton, Havant, Hants. PO9 3BA

I. Jury Esq..

Scale 1:50 1:100 Date July 2018

A3 Drawing Number

2

Revision

KBC

3.2
3.8