




PROPOSED FRONT ELEVATION
SCALE 1:100

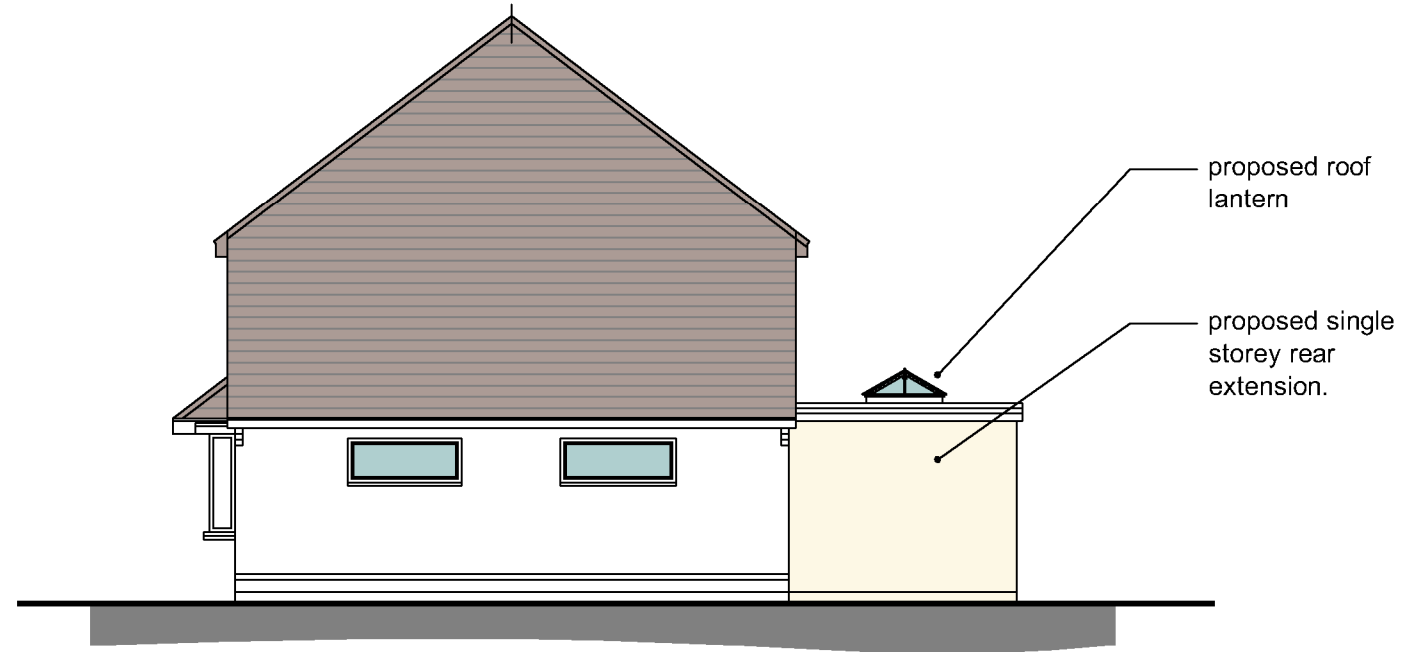

PROPOSED SIDE ELEVATION
SCALE 1:100



PROPOSED REAR ELEVATION
SCALE 1:100

Note:
Do not Scale from this Drawing (except for planning approval).
All dimensions are in millimetres and to be checked on site.
All Dimensions relating to subcontractors or suppliers work
must be checked and agreed between the main contractor and
the sub-contractors and suppliers.

DRAWING TITLE

CERTIFICATE OF LAWFULNESS -
PROPOSED ELEVATION OPTIONS

CLIENT

Mr & Mrs Ward, 30 Cherry Tree Avenue, Waterloville, Hants, PO8 8BA.

DATE
June 2019

DRN.
gp

CHK.
-

SCALE
1:100 @ A3

Drawing Ref
19147 PL302

Rev
A

Gavin Page BA(hons)
tel. 07747 011252
email. gavin.page77@gmail.com

grp architectural design