


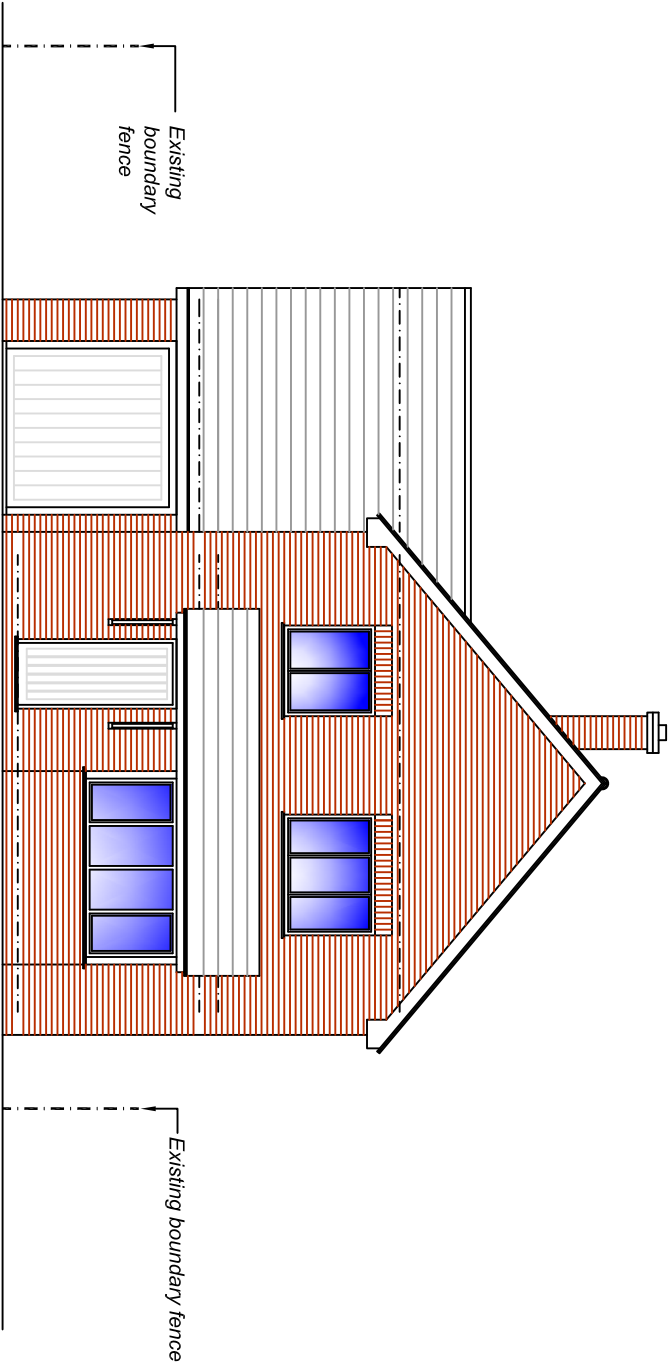


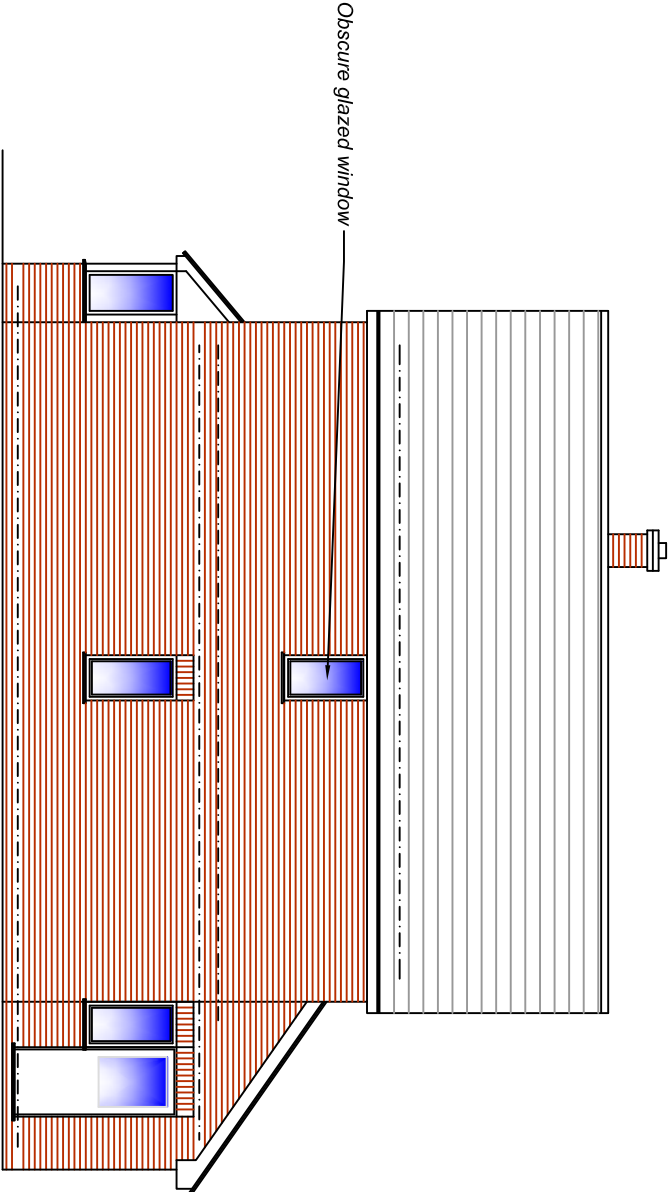


Front Elevation

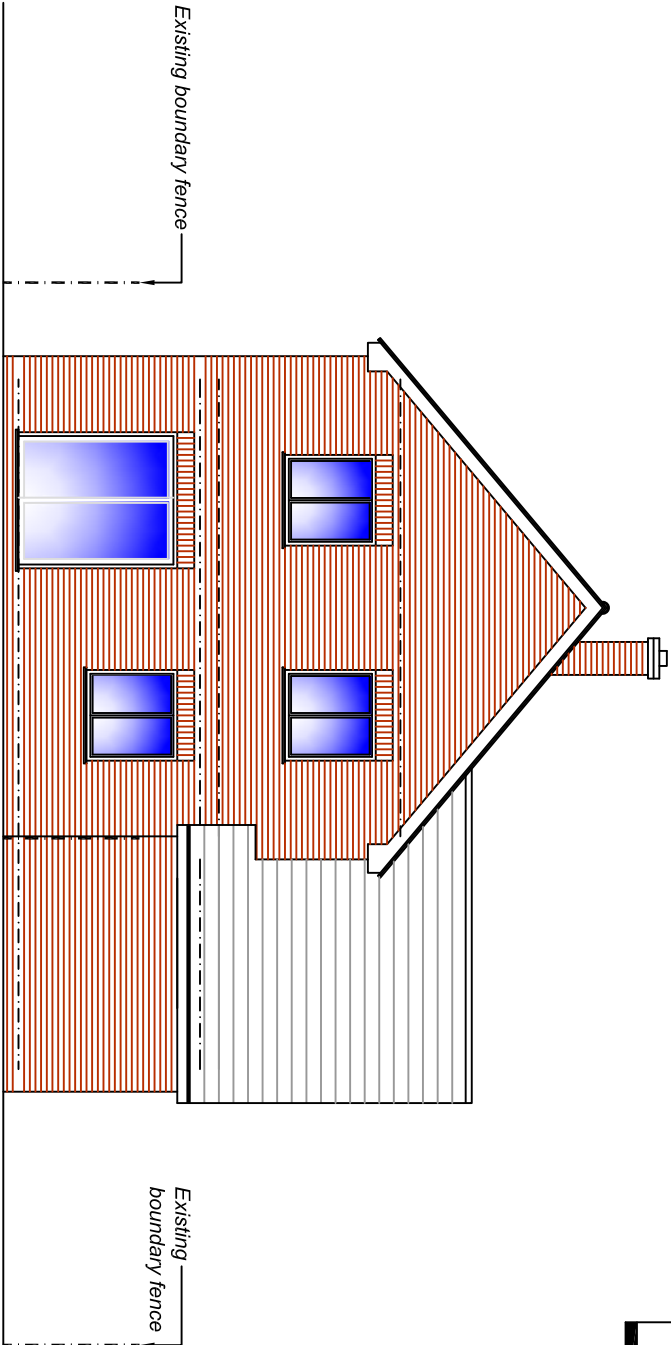


Side Elevation

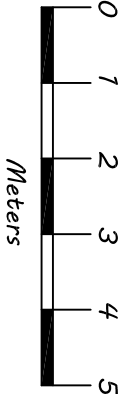

Rear Elevation

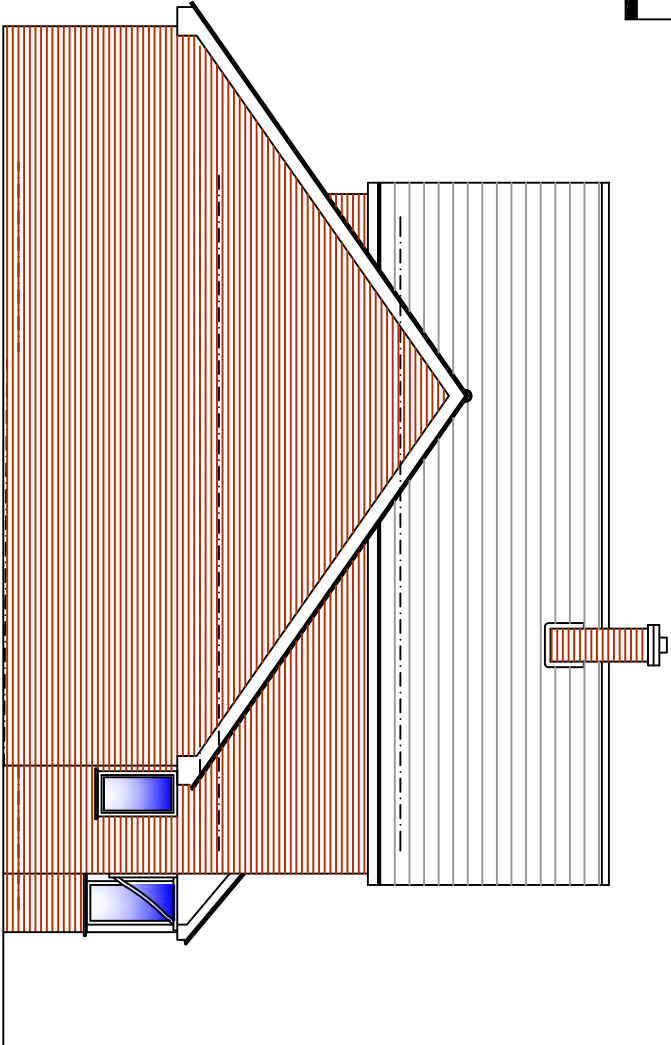

Side Elevation

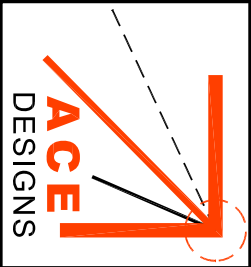		Architectural & Civil Engineering Design 143 Station Road, Liss, Hants. GU33 7AJ Tel 01730 894988 Fax 01730 891165 e-mail: enquiries@acedesigns-ltd.co.uk www. ace-designs.co.uk		Job Title Proposed New Dwelling rear of 43 Elizabeth Road, Waterlooville		Client Mr J G Gill		Scale 1:100 @ A3		Date Mar 19		Designed GG	
Drawing Title Proposed Elevations of new dwelling								Drawn EV		Checked GG		Approved	
								Job No 190306		Drawing No 190306 / 15		Rev	