



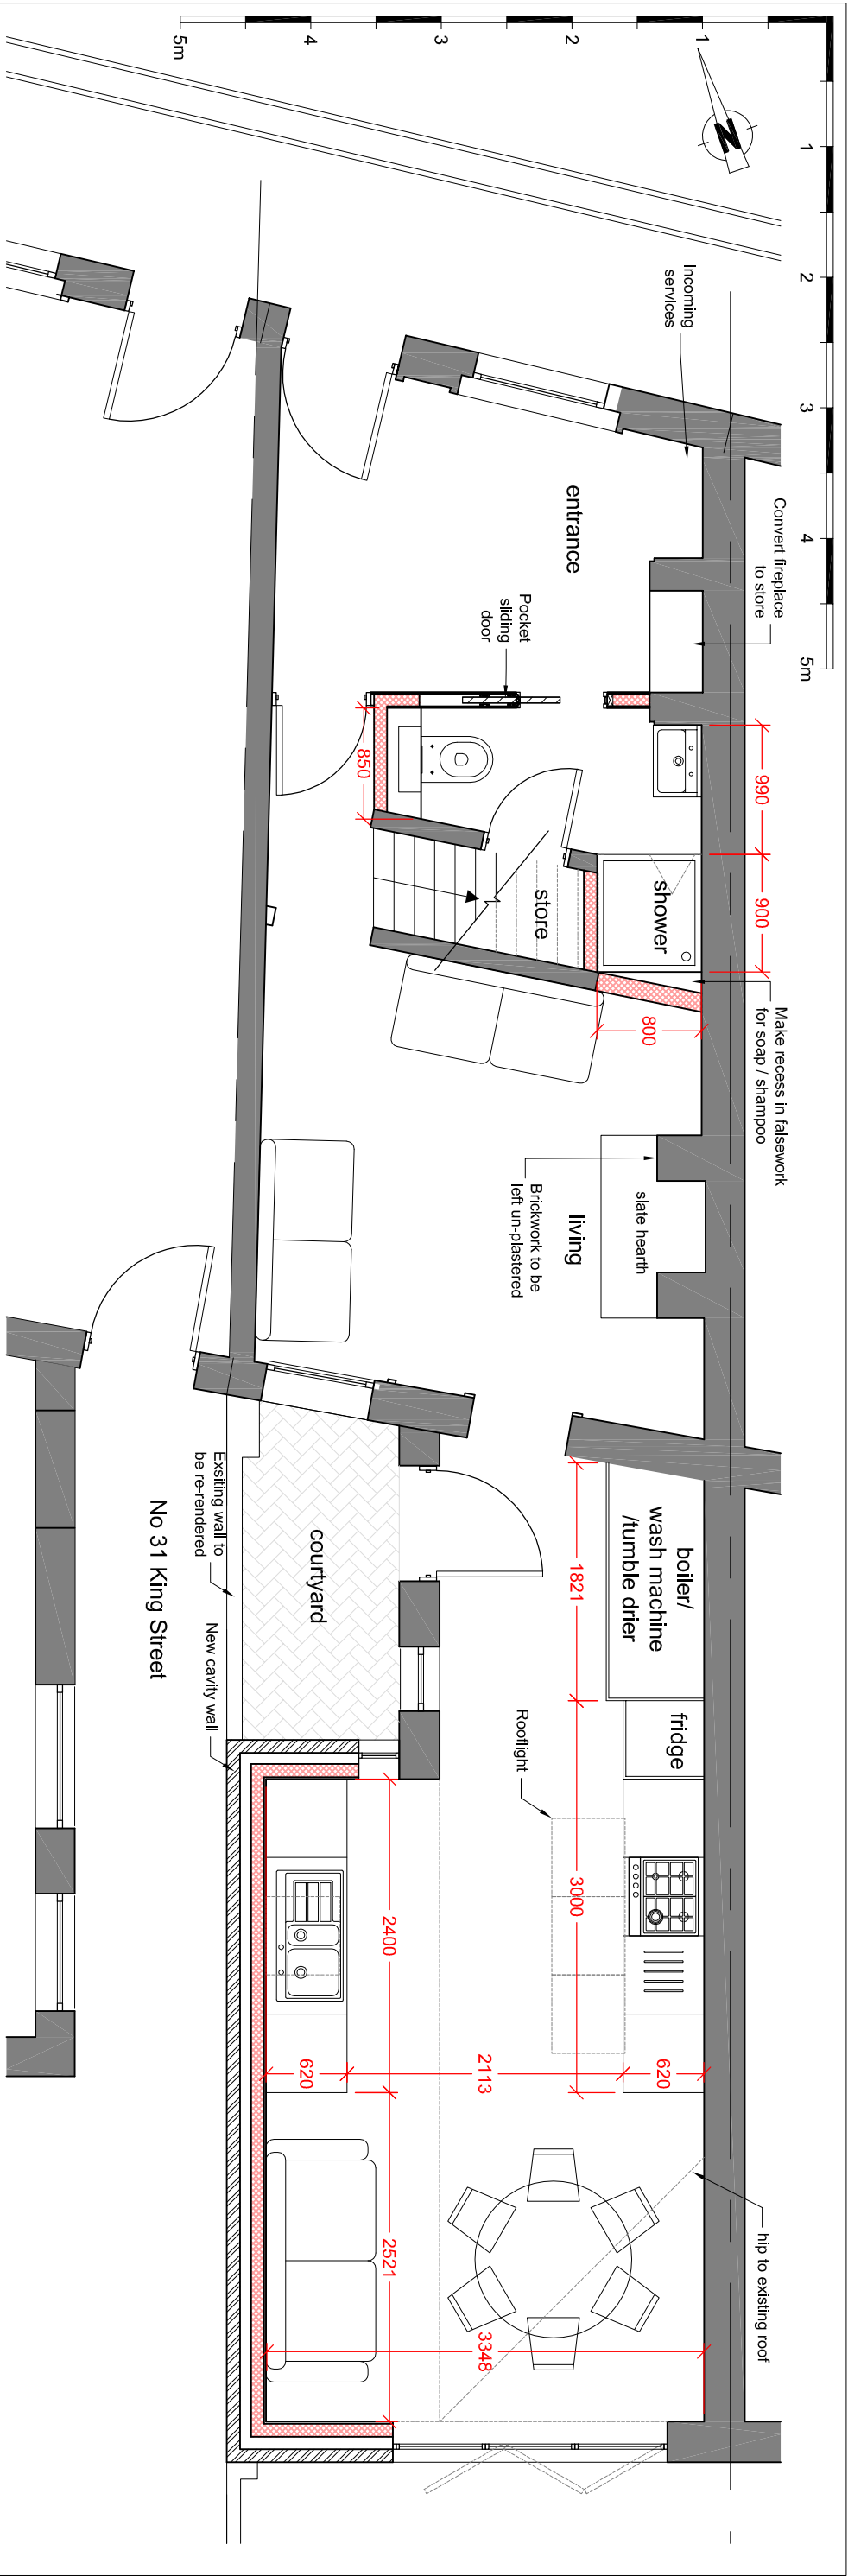

Ground floor - proposed

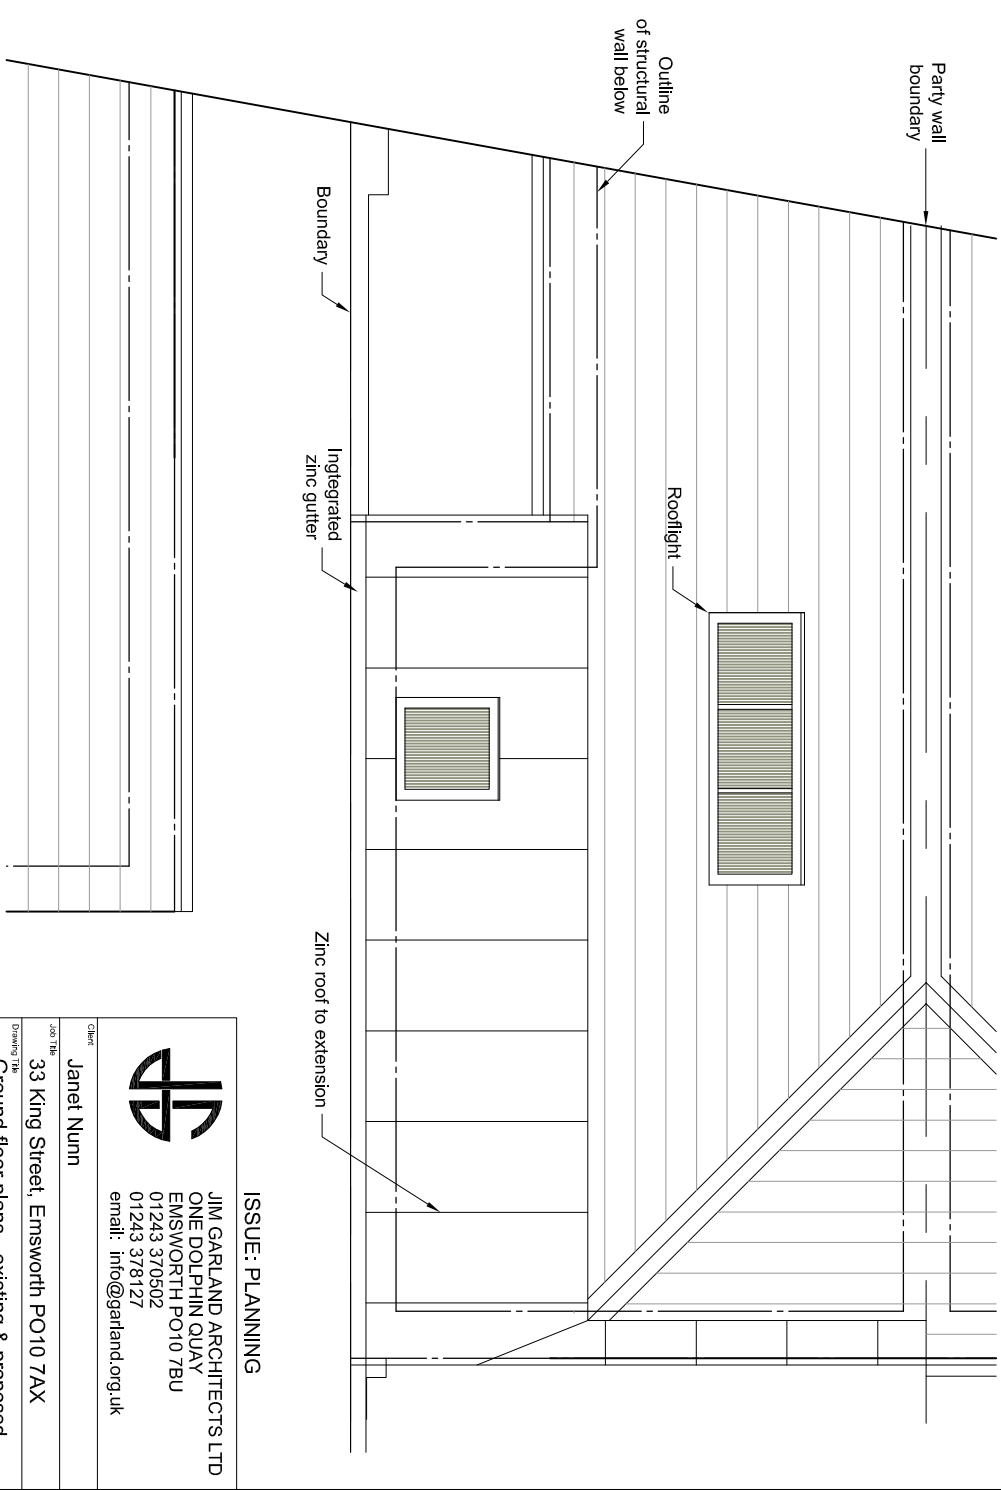

Roof plan - proposed

ISSUE: PLANNING

JIM GARLAND ARCHITECTS LTD
ONE DOLPHIN QUAY
EMSWORTH PO10 7BU
01243 370502
01243 378127
email: info@garland.org.uk



Client: Janet Nunn

200 The 33 King Street, Emsworth PO10 7AX

Drawing Title: Ground floor plans - existing & proposed

Scale: 1:50 Date: 12/03/19 Drawn: JAG

Drawing Number: 1804/1100 Revision: P1 Sheet Size: A3