




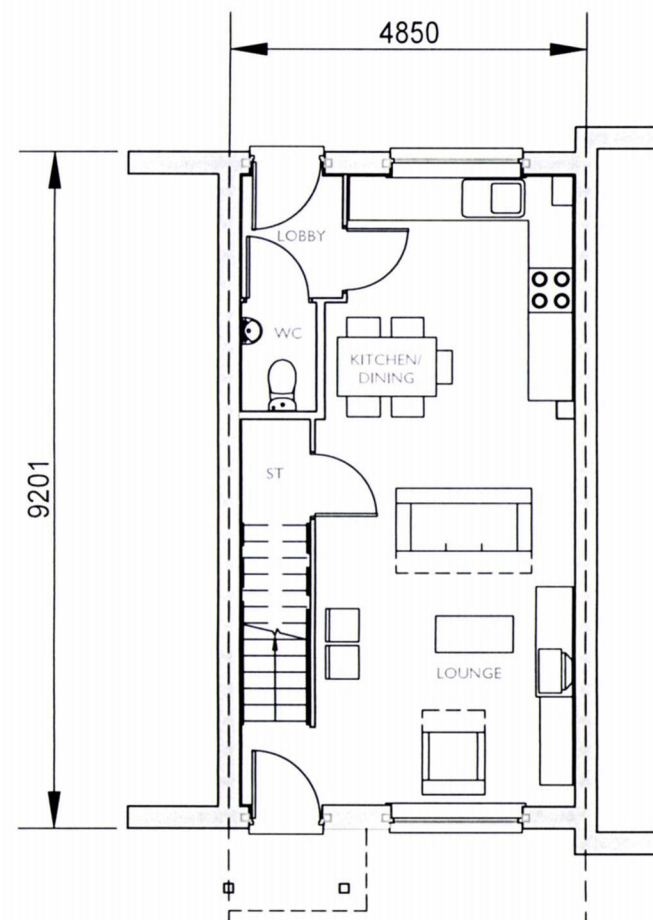

GROUND FLOOR PLAN

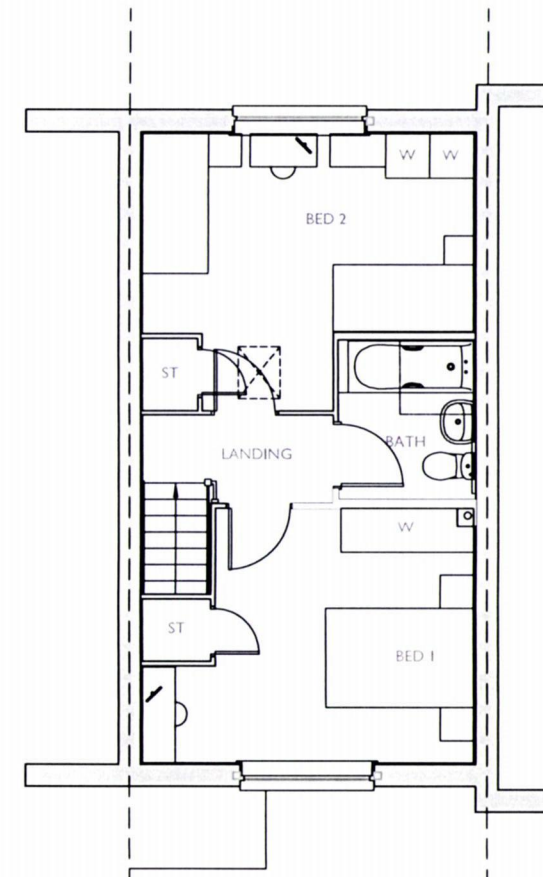

FIRST FLOOR PLAN

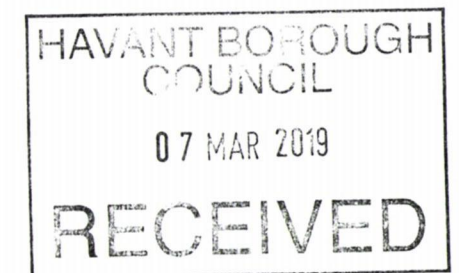


PLOTS 2 (AS), 6 (OPP), 90 (AS),
94 (OPP) & 128 (OPP)

3 BED (5 PERSON)
HOUSE
2.0 STOREY
926 SqFt

Project: HAVANT ROAD,
EMSWORTH
Title: TYPE 51
FLOOR PLANS

Drawn by: RKDB Checked by: MAH

Scale @ A3:

 

Scale 1:100


Date: OCTOBER 2017

Rev	Date	Drawn	Checked
B	15.02.19	RKDB	MAH

UPDATED TO LATEST LAYOUT

Drg No: CB_15_105_T51_P04 Rev: B

Client:

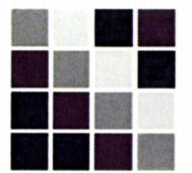

COOPERBAILLIE