



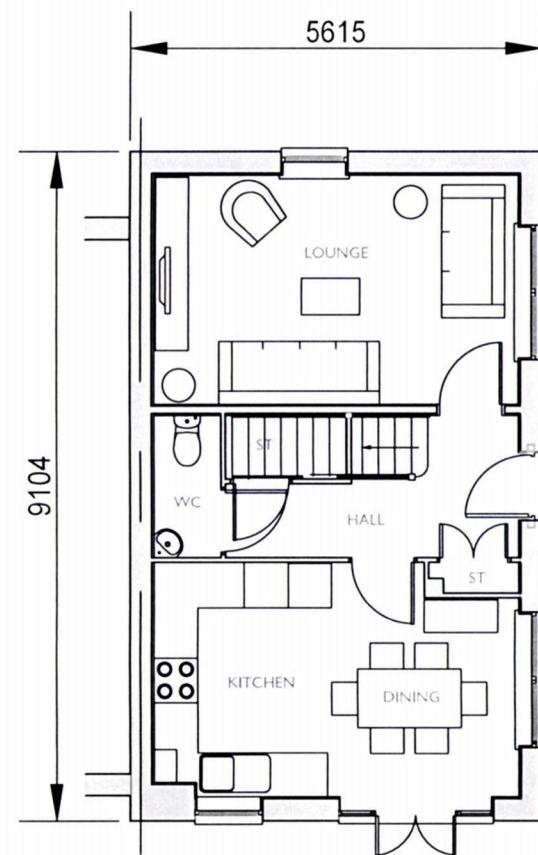


GROUND FLOOR PLAN

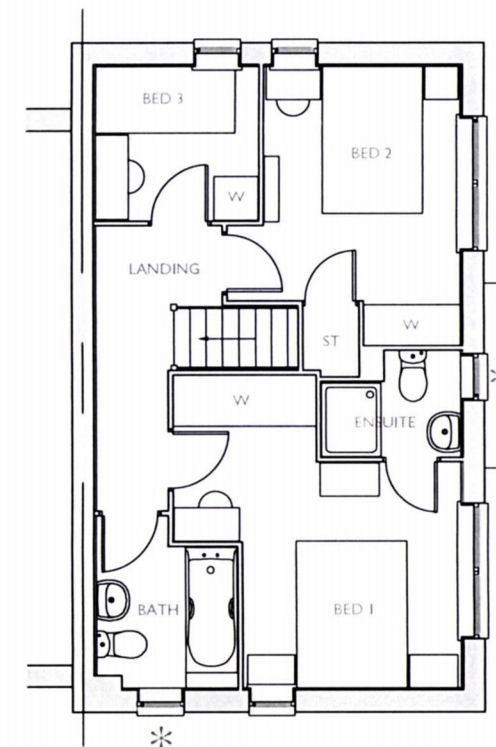

FIRST FLOOR PLAN

* Obscure Glazed Windows

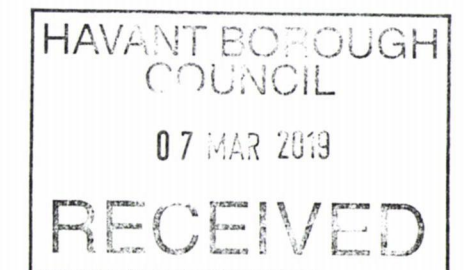

PLOTS 17 (OPP), 24 (AS), 46 (AS),
51 (OPP), 64 (OPP), 134 (AS)
& 141 (OPP)

3 BED (5 PERSON)
HOUSE
2.0 STOREY
917 SqFt

Project:
HAVANT ROAD,
EMSWORTH
Title:
ENNERDALE
FLOOR PLANS

Drawn by: RKDB Checked by: MAH

Scale @ A3:
0 1 2 3 4 5m
Scale 1:100

Date: OCTOBER 2017

Rev	Date	Drawn	Checked
A	15.02.19	RKDB	MAH

UPDATED TO LATEST LAYOUT

Drg No: CB_I5_I05_EN_P02 Rev: A

Client:

BARRATT
HOMES

