
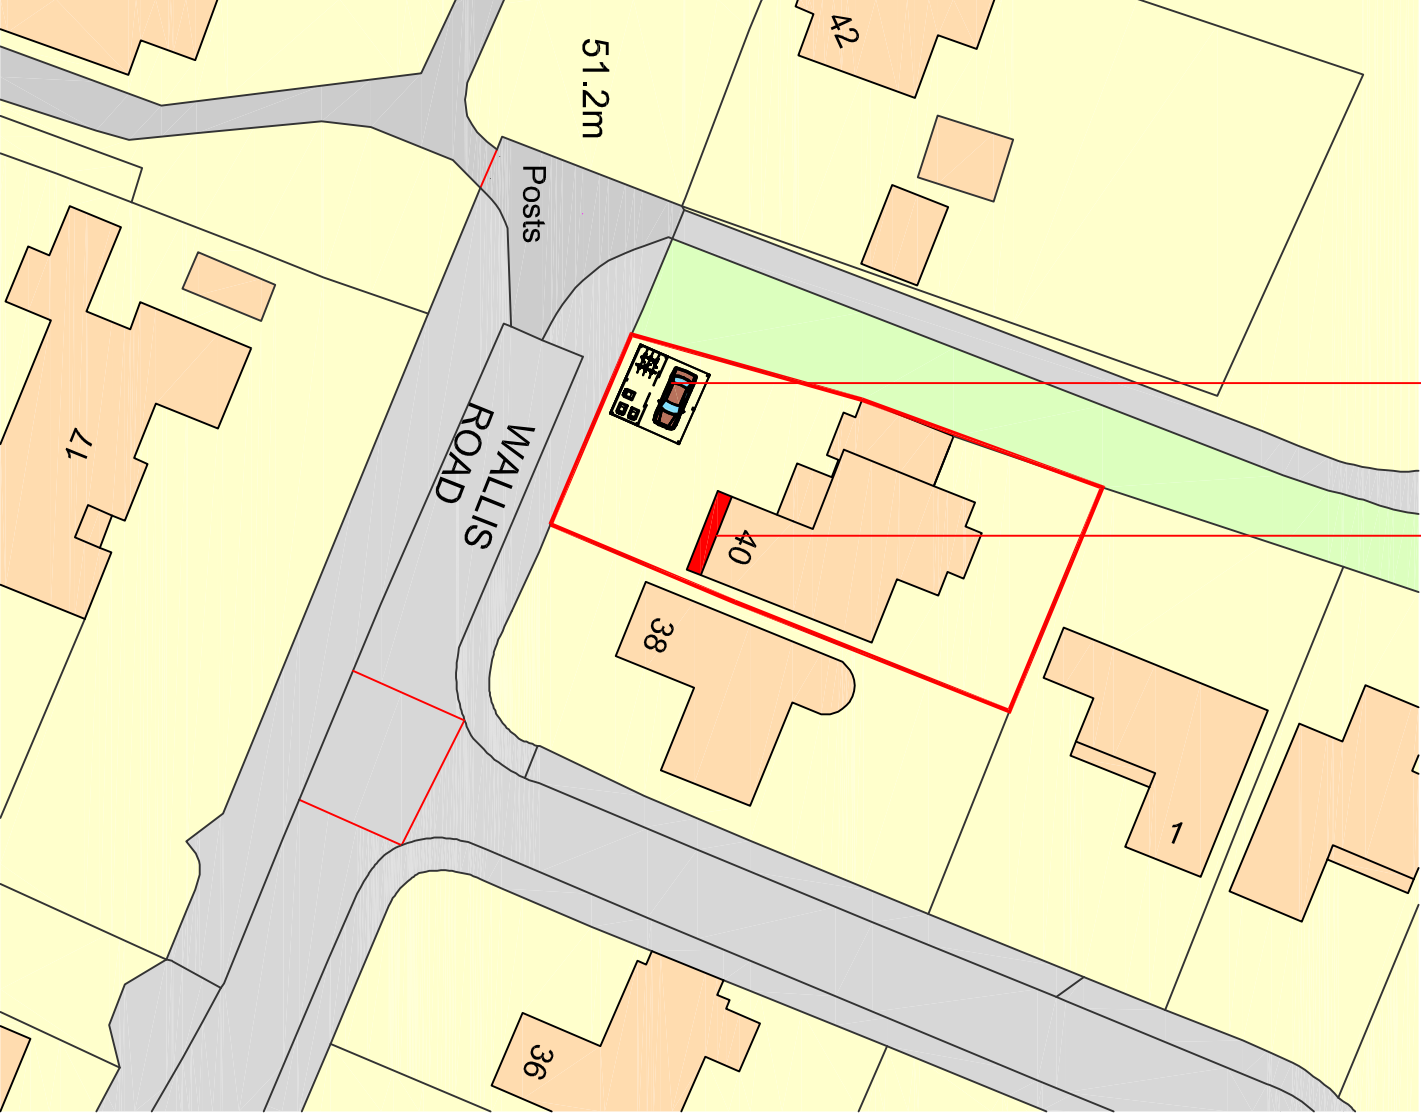
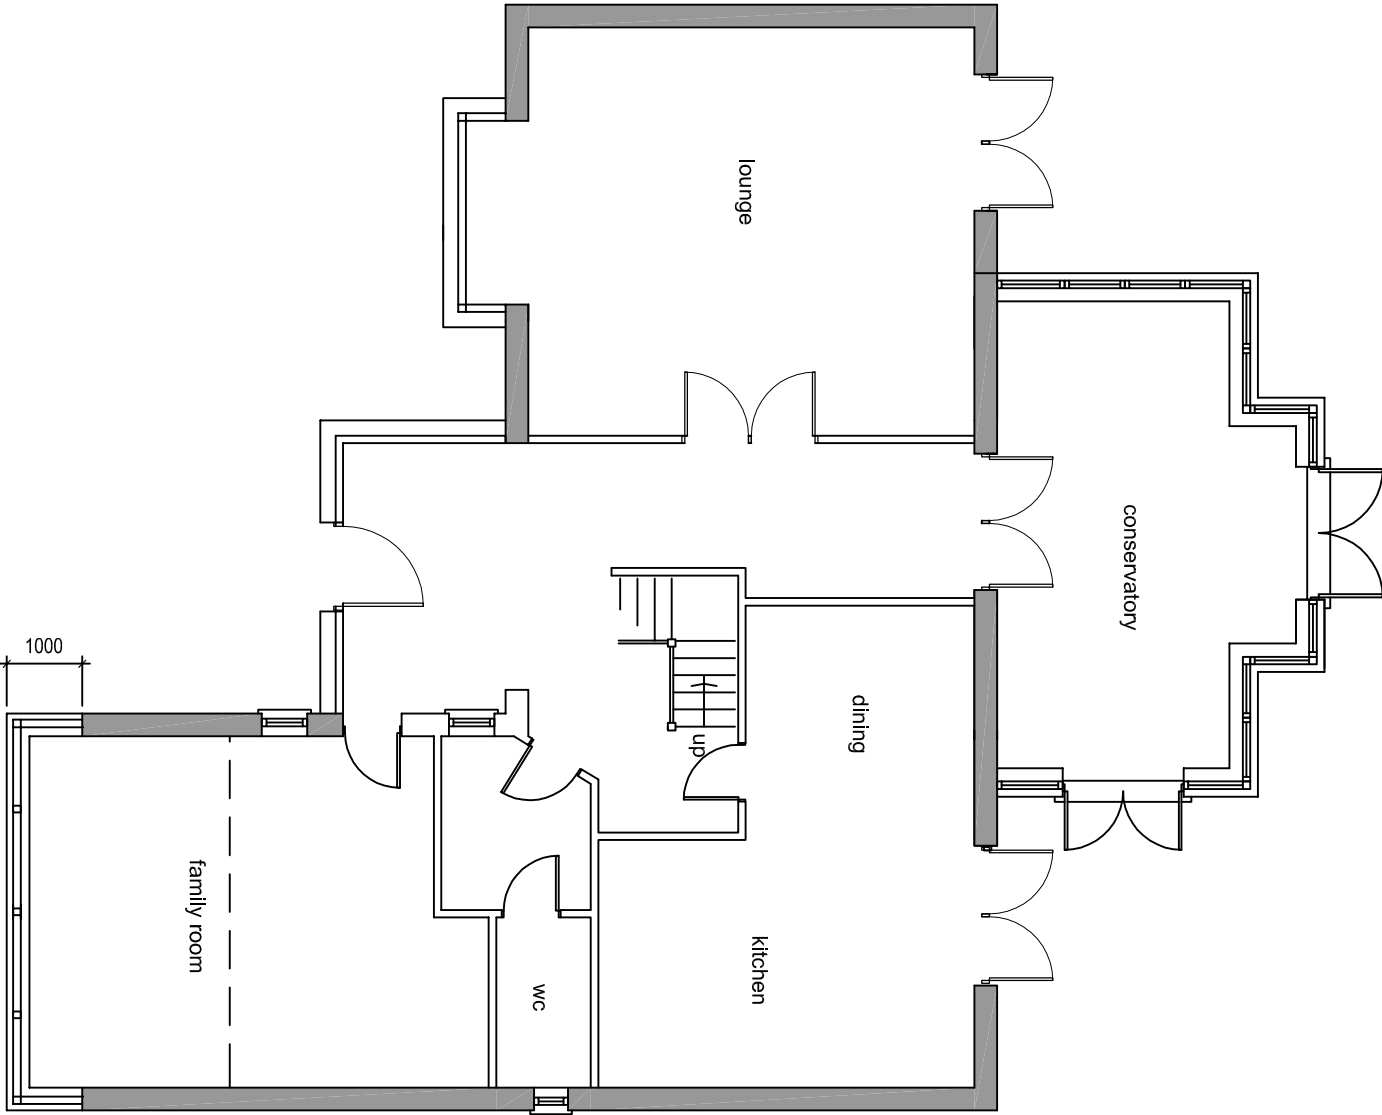


Proposed Carport

Proposed extension

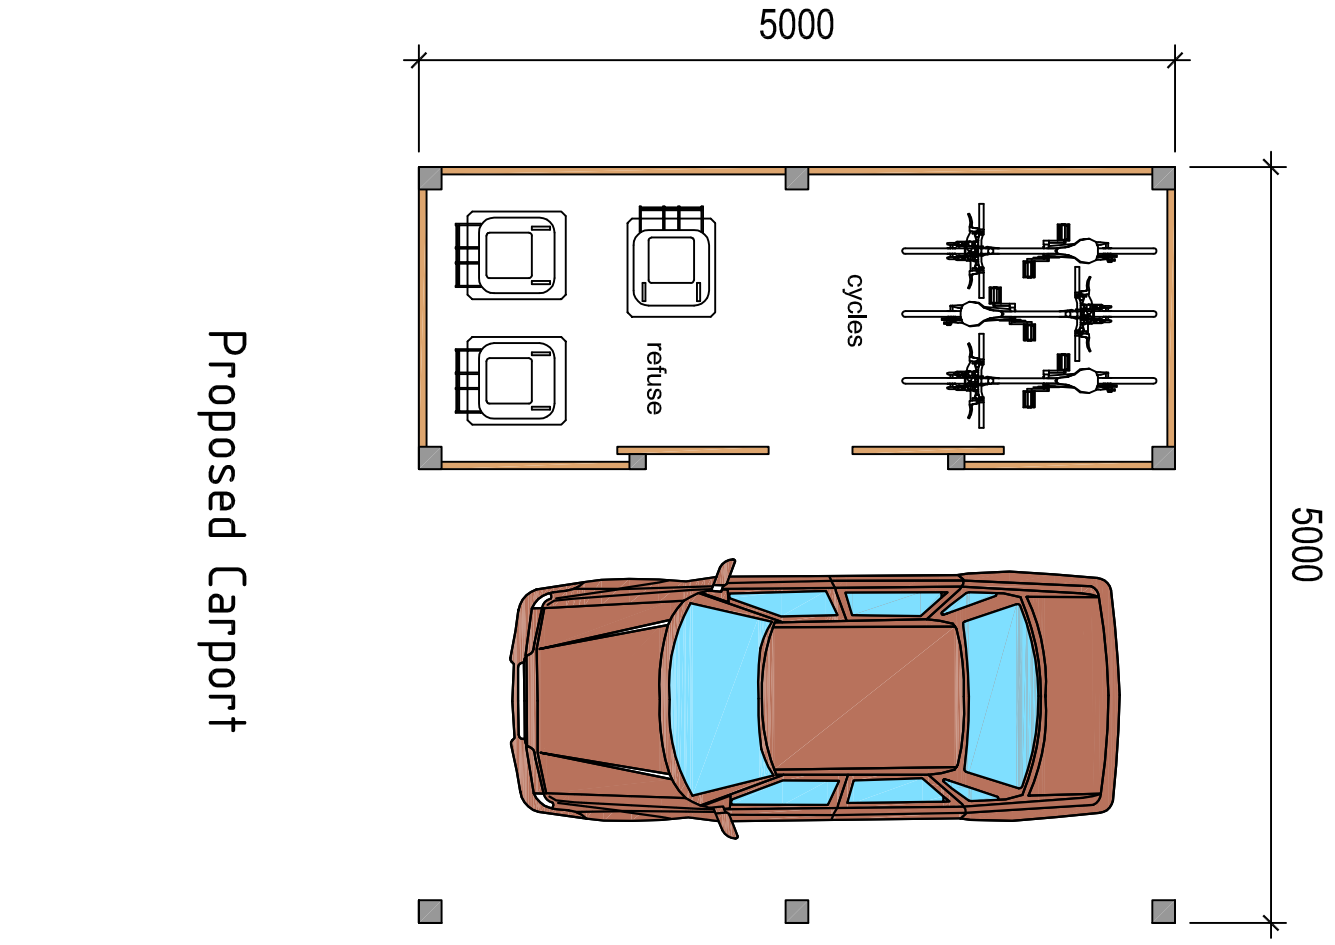

Proposed Ground Floor Plans

Proposed Carport

REVISION:

Drawing Title :

Proposed Floor Plans & Site Plan

Project :

Mr P Kennedy
40 Wallis Road
Waterlooville

Drawn By

CRF

Date

15/03/19

SHEET SIZE

A2

Approved By

Date

Drawing No.

CFA

FULL

BS

01

Scale:

1/100-50

PLANNING

Chris Flint Associates Ltd

CHARTERED SURVEYORS - PROJECT MANAGERS

DEVELOPMENT CONSULTANTS

2 Emerald Close Waterlooville Hants PO7 8NZ
tel: 023 92 432484 fax: 023 92 355554
Email: chrisflintassociates@gmail.com