


Existing structure
to be removed
(shown blue)

Proposed
single storey
extension

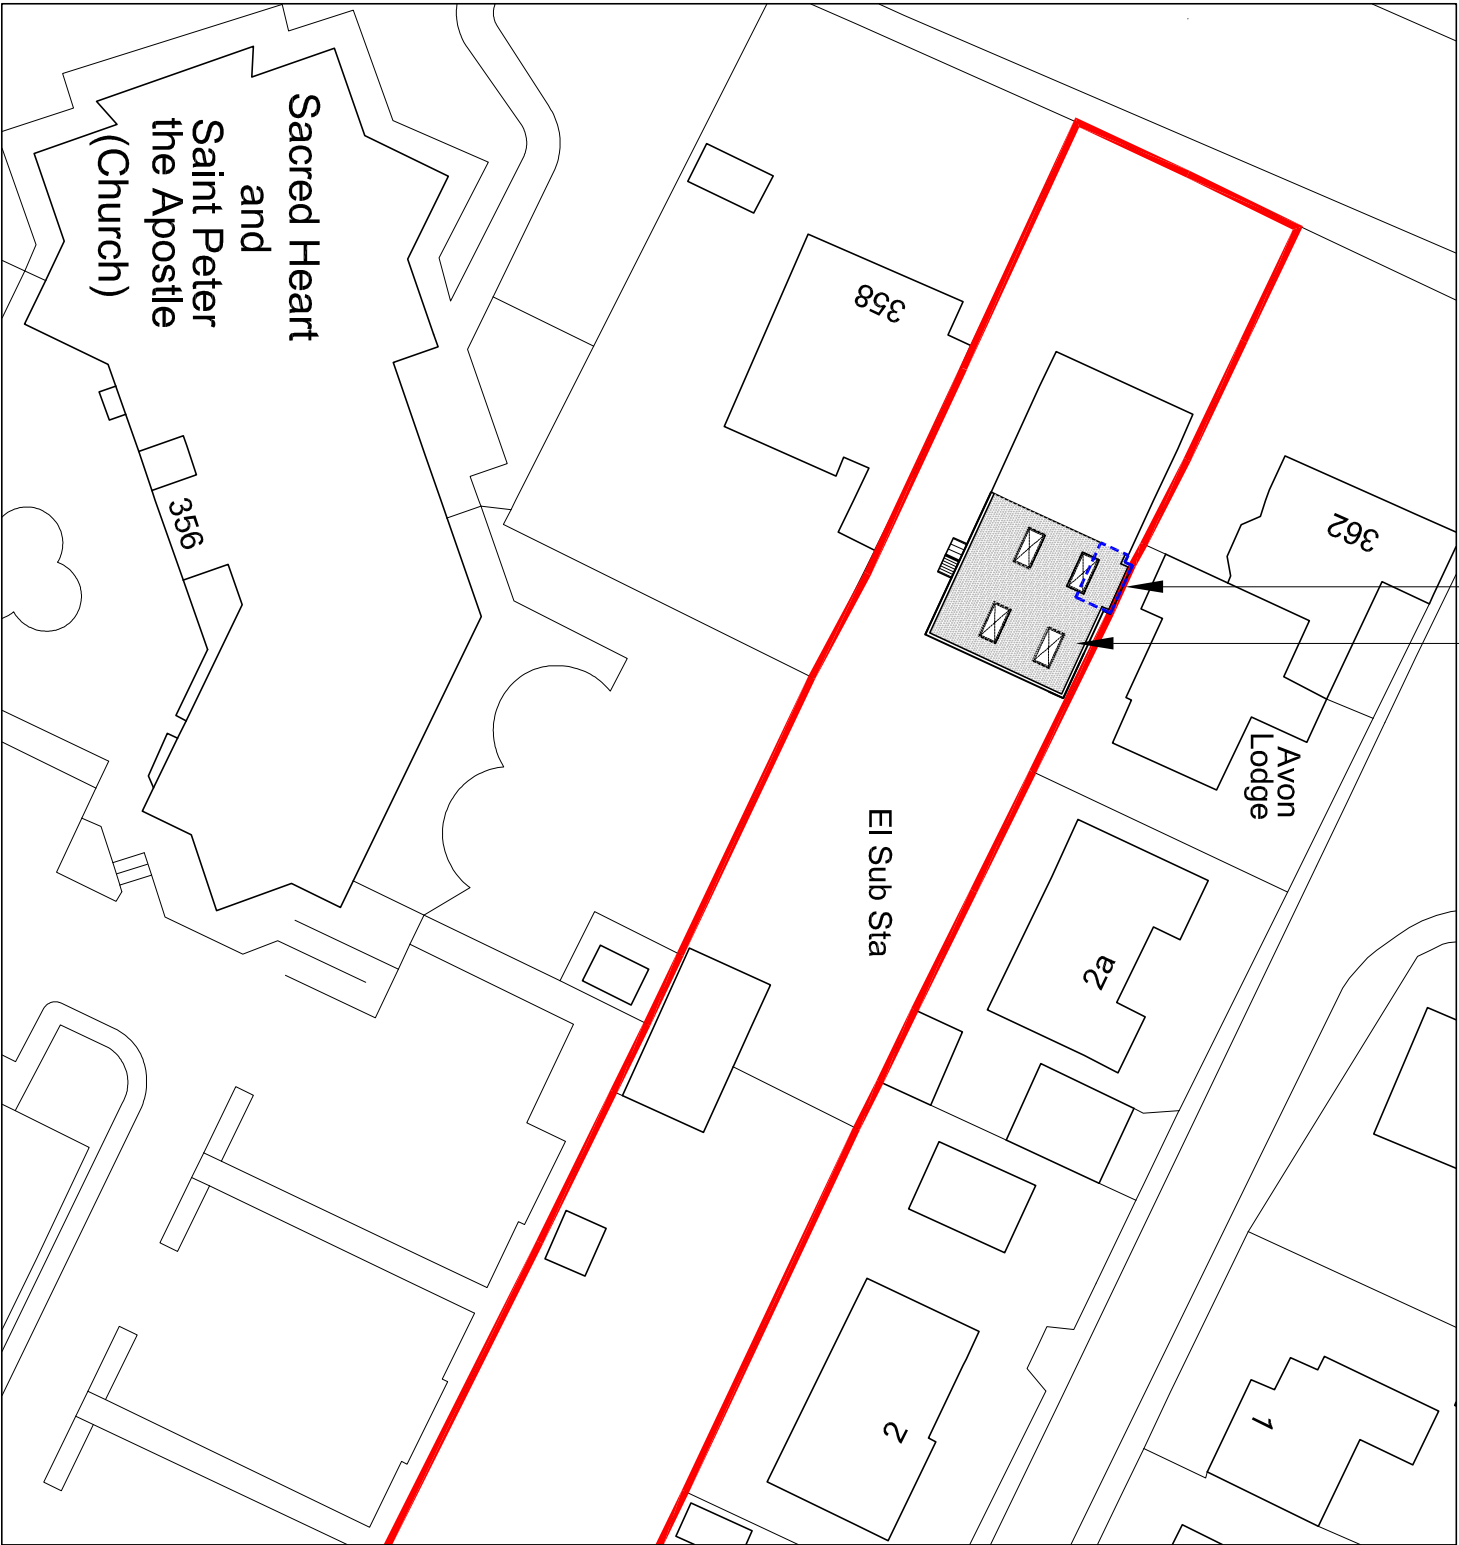

Proposed site plan



scale 1:500


NOTES:

Dimensions to be checked on site before commencing work. Any discrepancies shall be reported to the architect immediately.

Do not scale from these drawings except for planning purposes. Use figured dimensions only.



Where applicable this drawing is to be read in conjunction with other consultants' drawings.

Ordnance Survey, (c) Crown Copyright 2019. All rights reserved. Licence number 100022432

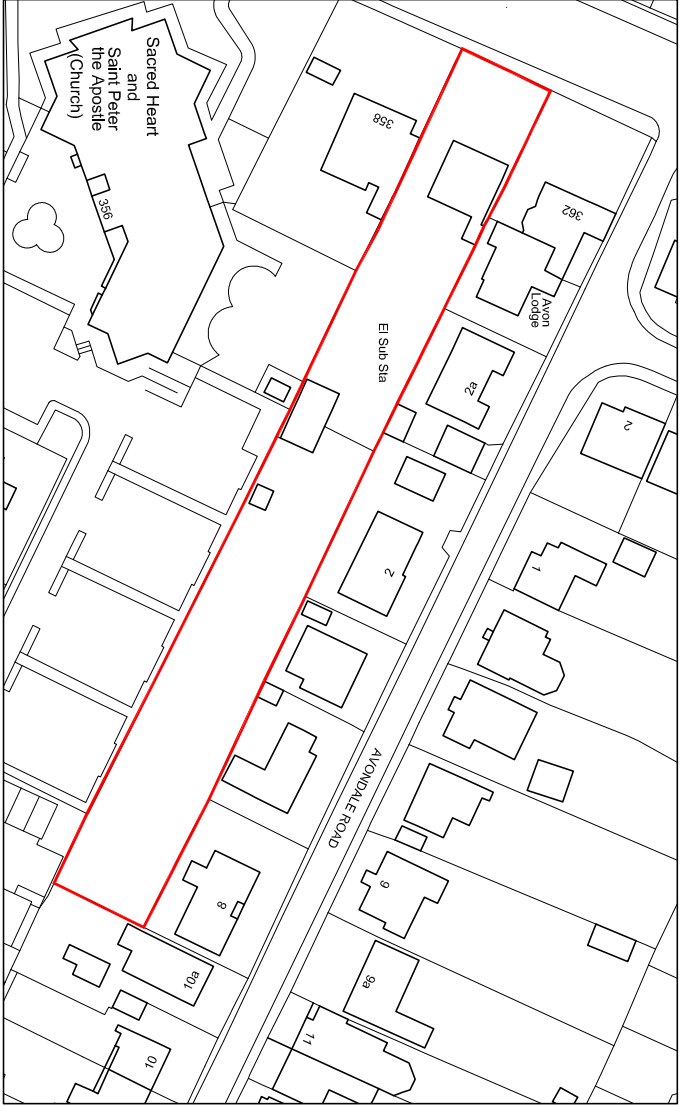

Location plan

scale 1:1250

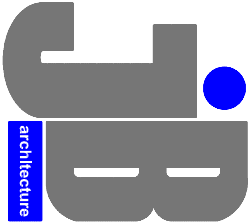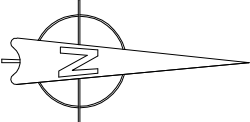

TEL: 01243 933732 M: 07769904282
E: jimmy@jb-architecturedesign.com
Web: www.jb-architecturedesign.com

For
MR & MRS CLEMENTS

Project
PROPOSED SINGLE STOREY EXTENSION
AT TRAFFORD HOUSE
360 LONDON ROAD
WATERLOOVILLE PO7 7SR

Title
SITE & LOCATION PLANS

Date	Drawn	Scale	Checked
MAY 2019	JB	As shown @ A3	-
Job Number	Drawing Number	Revision	
PL236.19	401		