




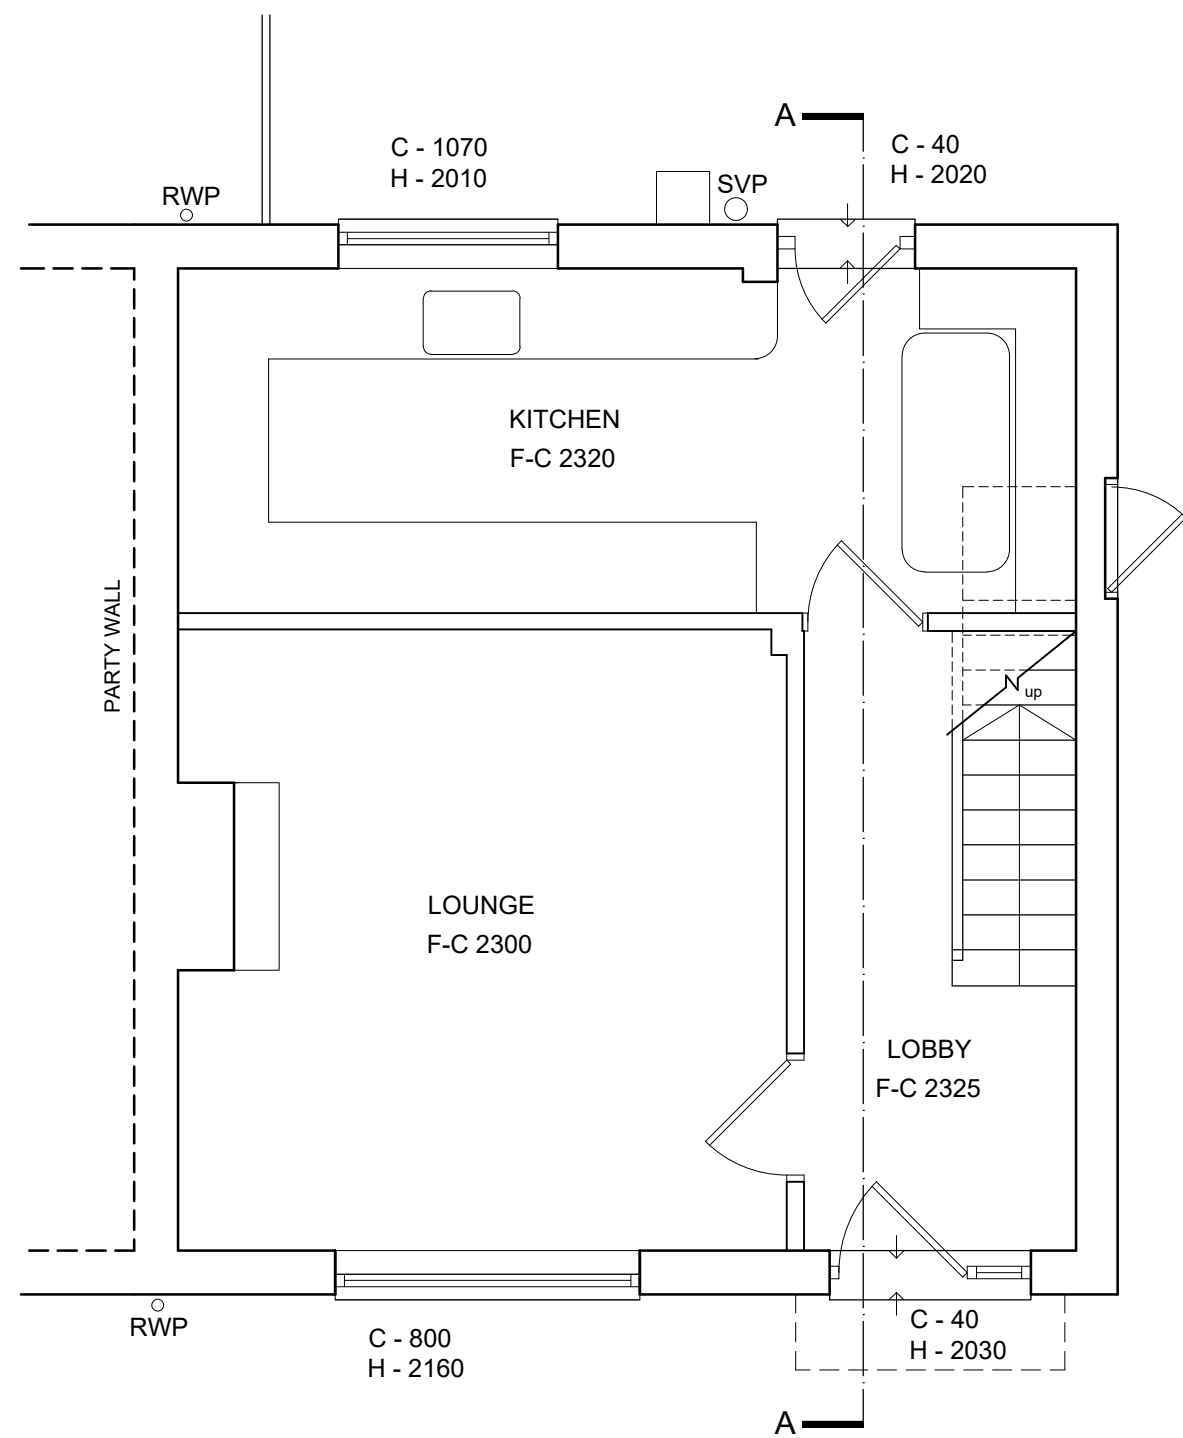


EXISTING GROUND FLOOR PLAN

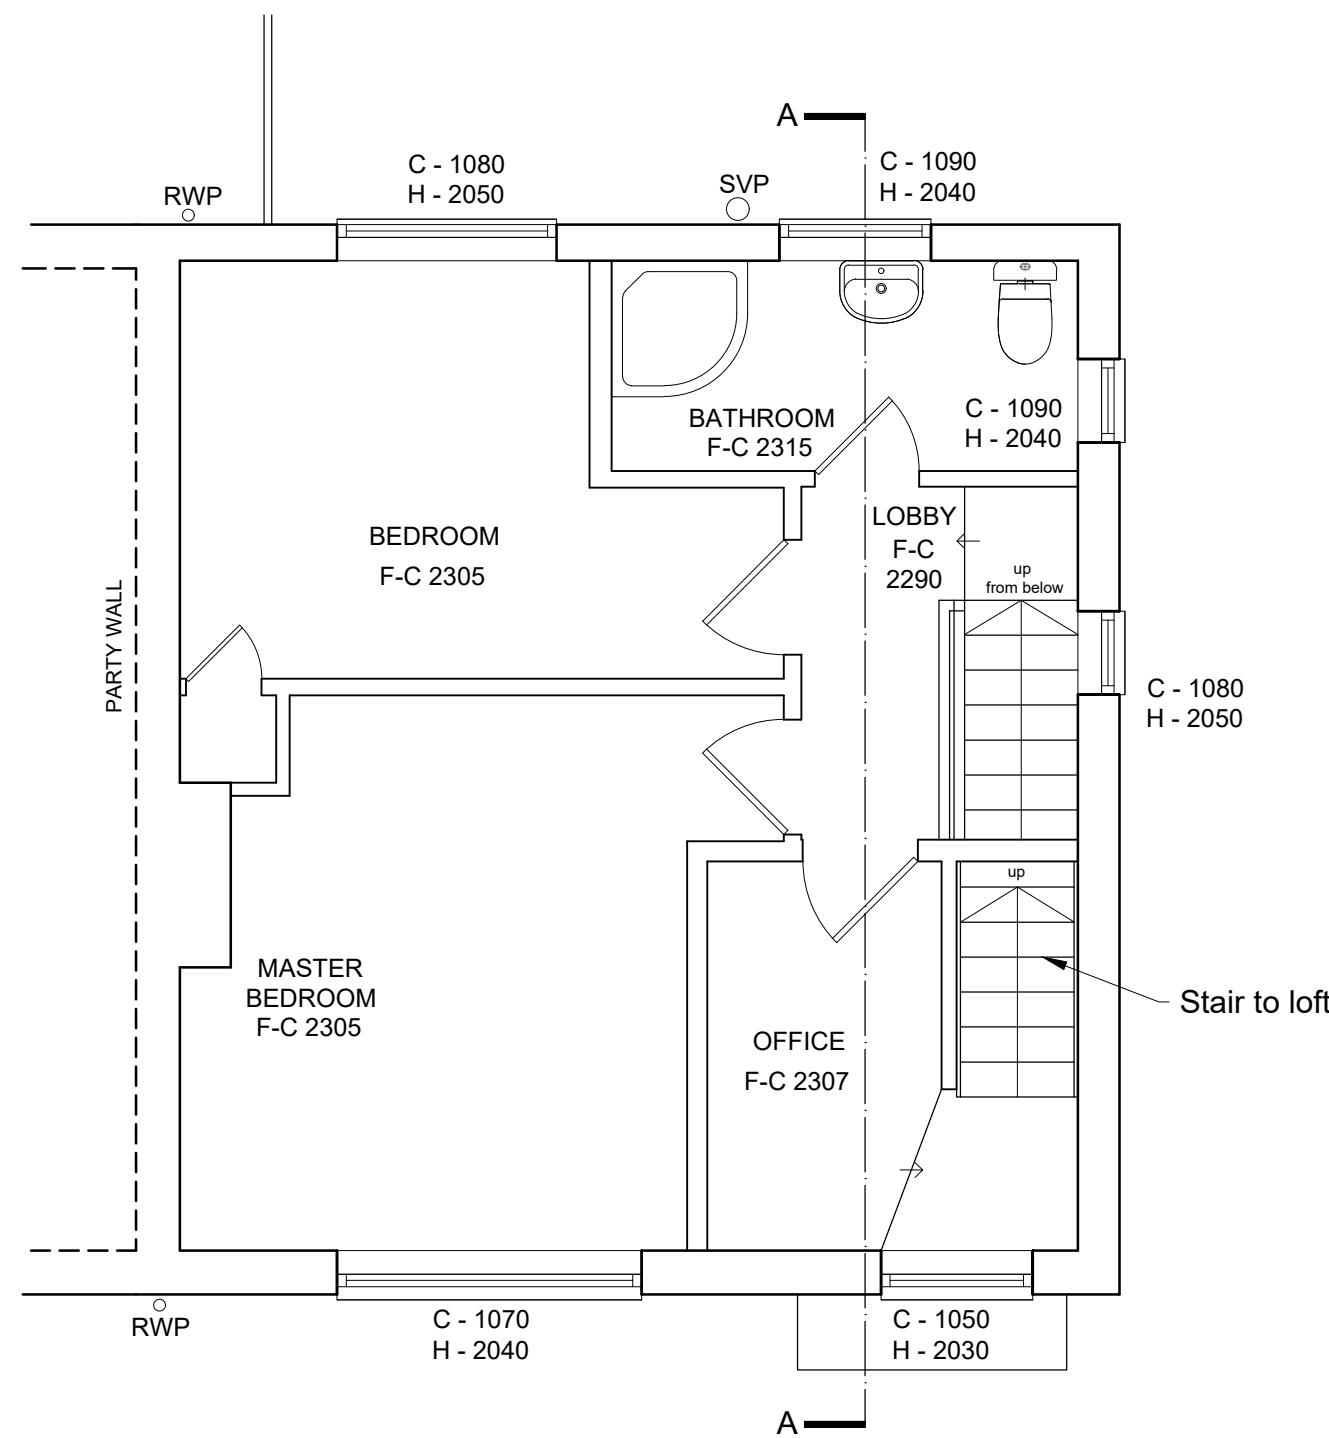

EXISTING FIRST FLOOR PLAN

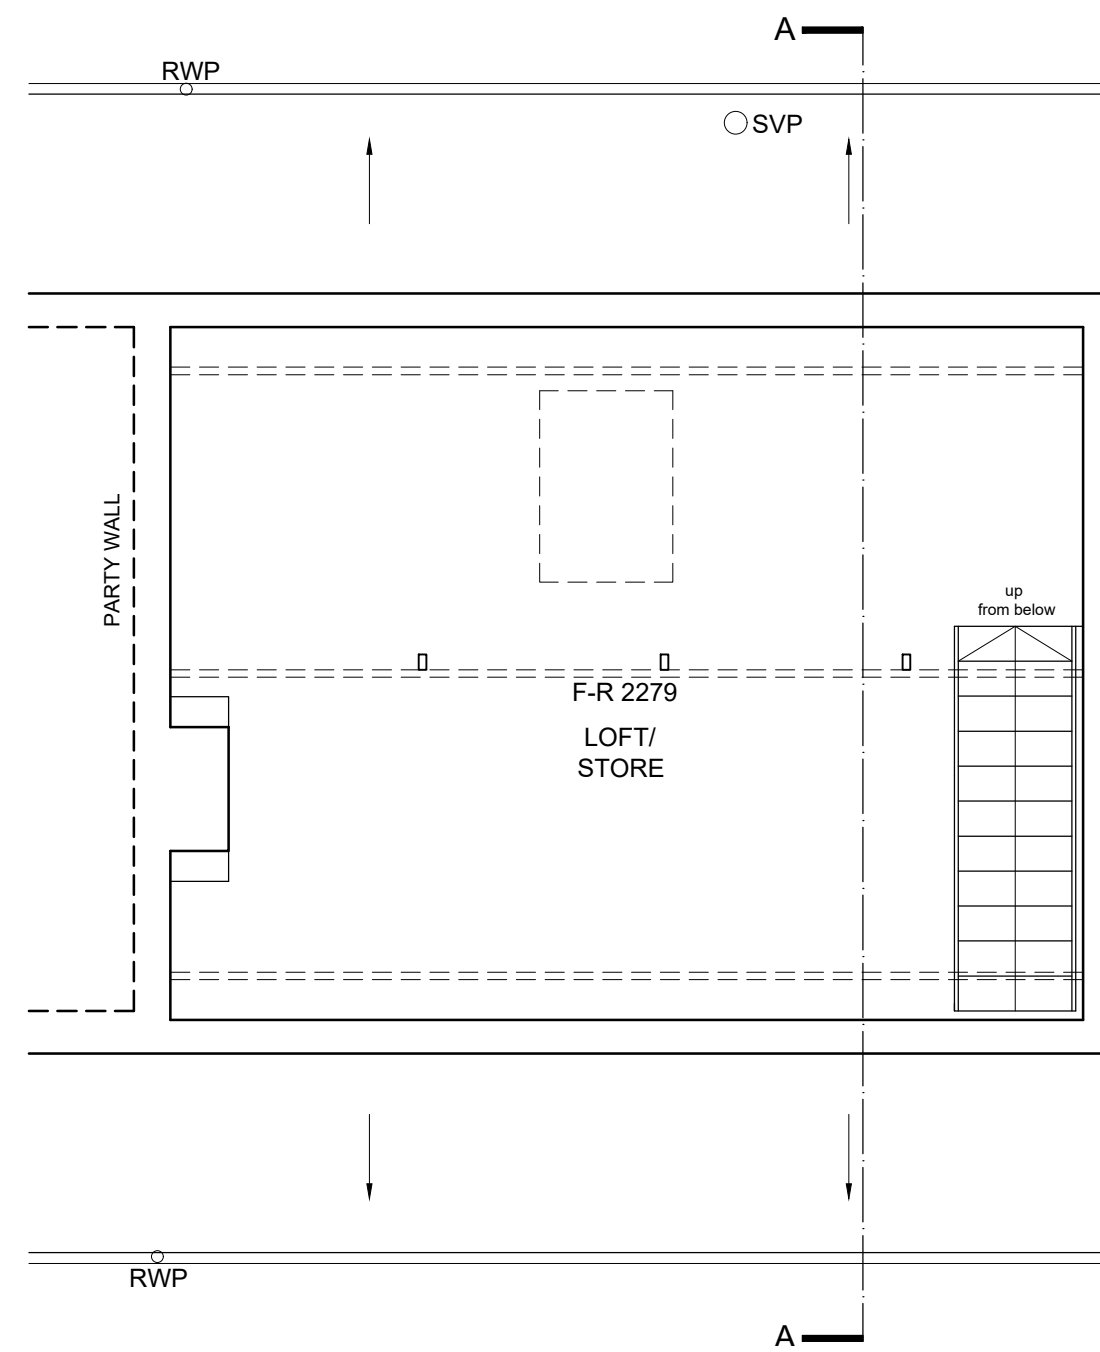


EXISTING LOFT PLAN

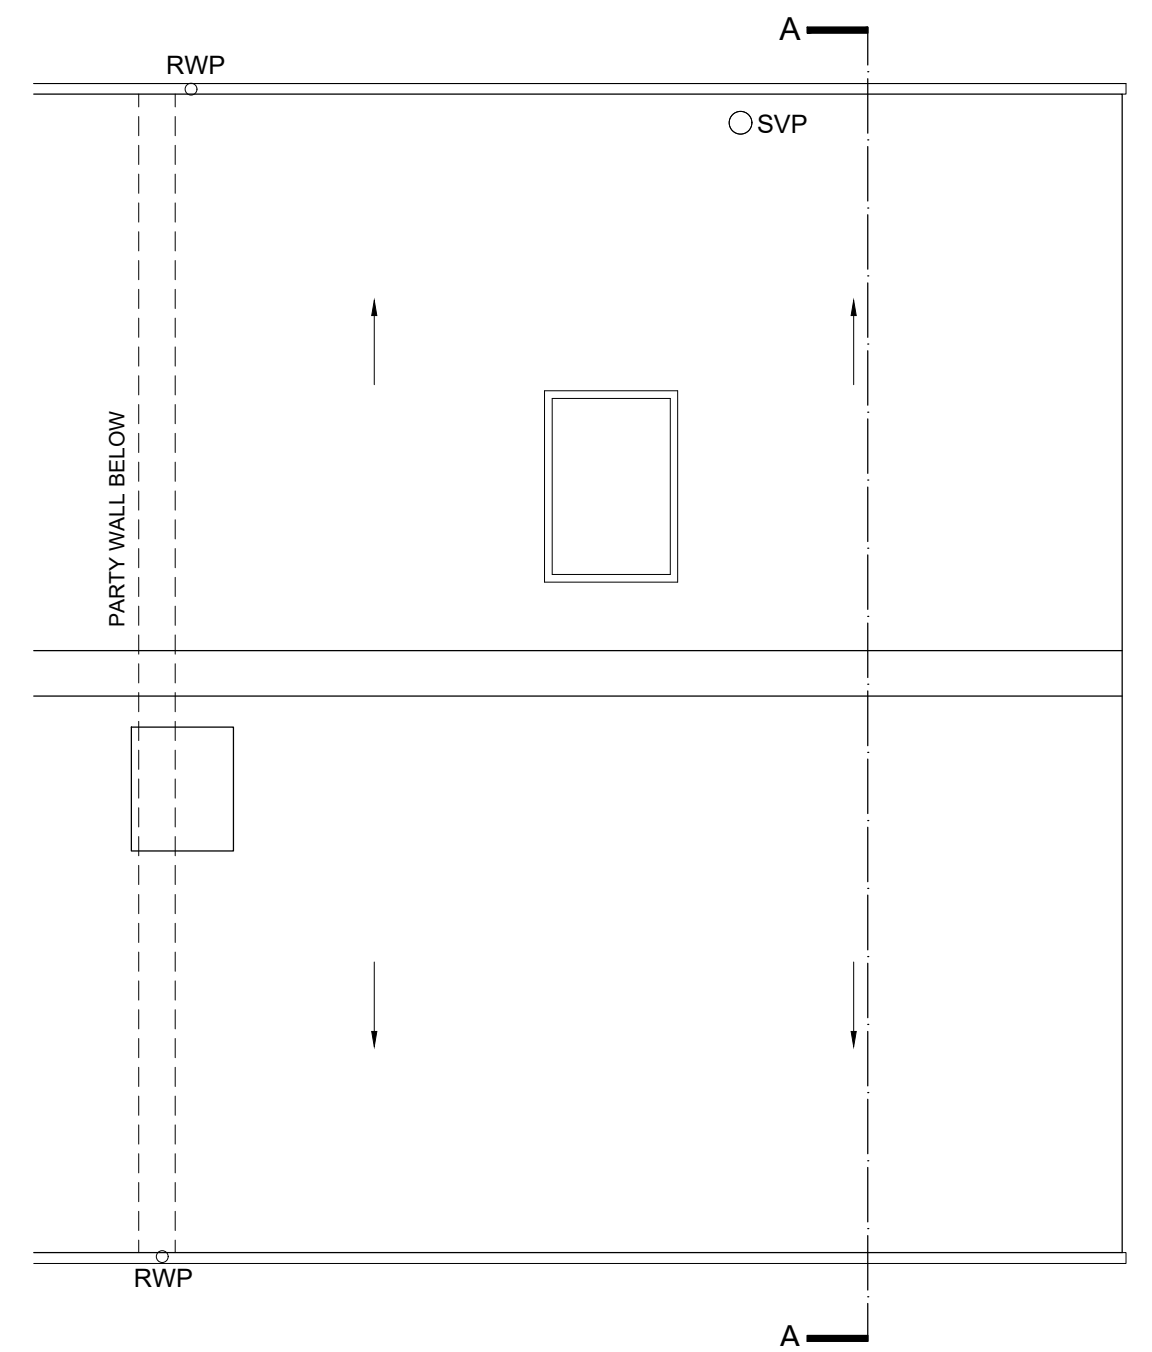


EXISTING ROOF PLAN




EXISTING SOUTH ELEVATION

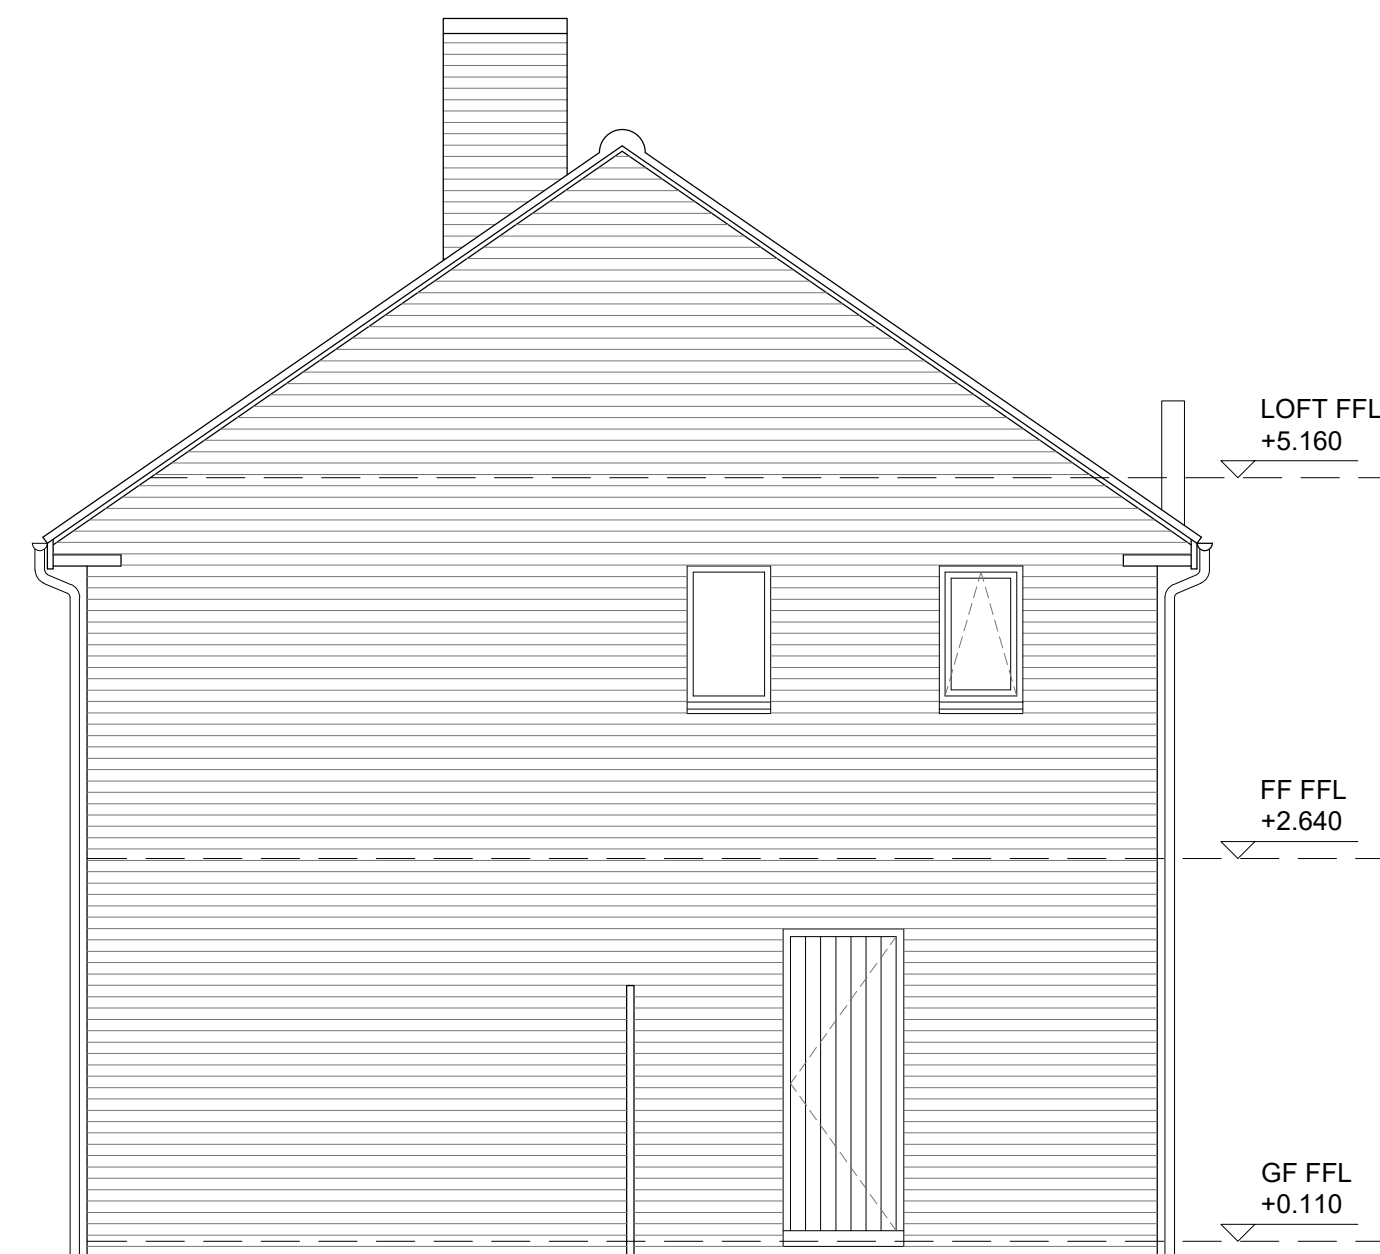

EXISTING EAST ELEVATION

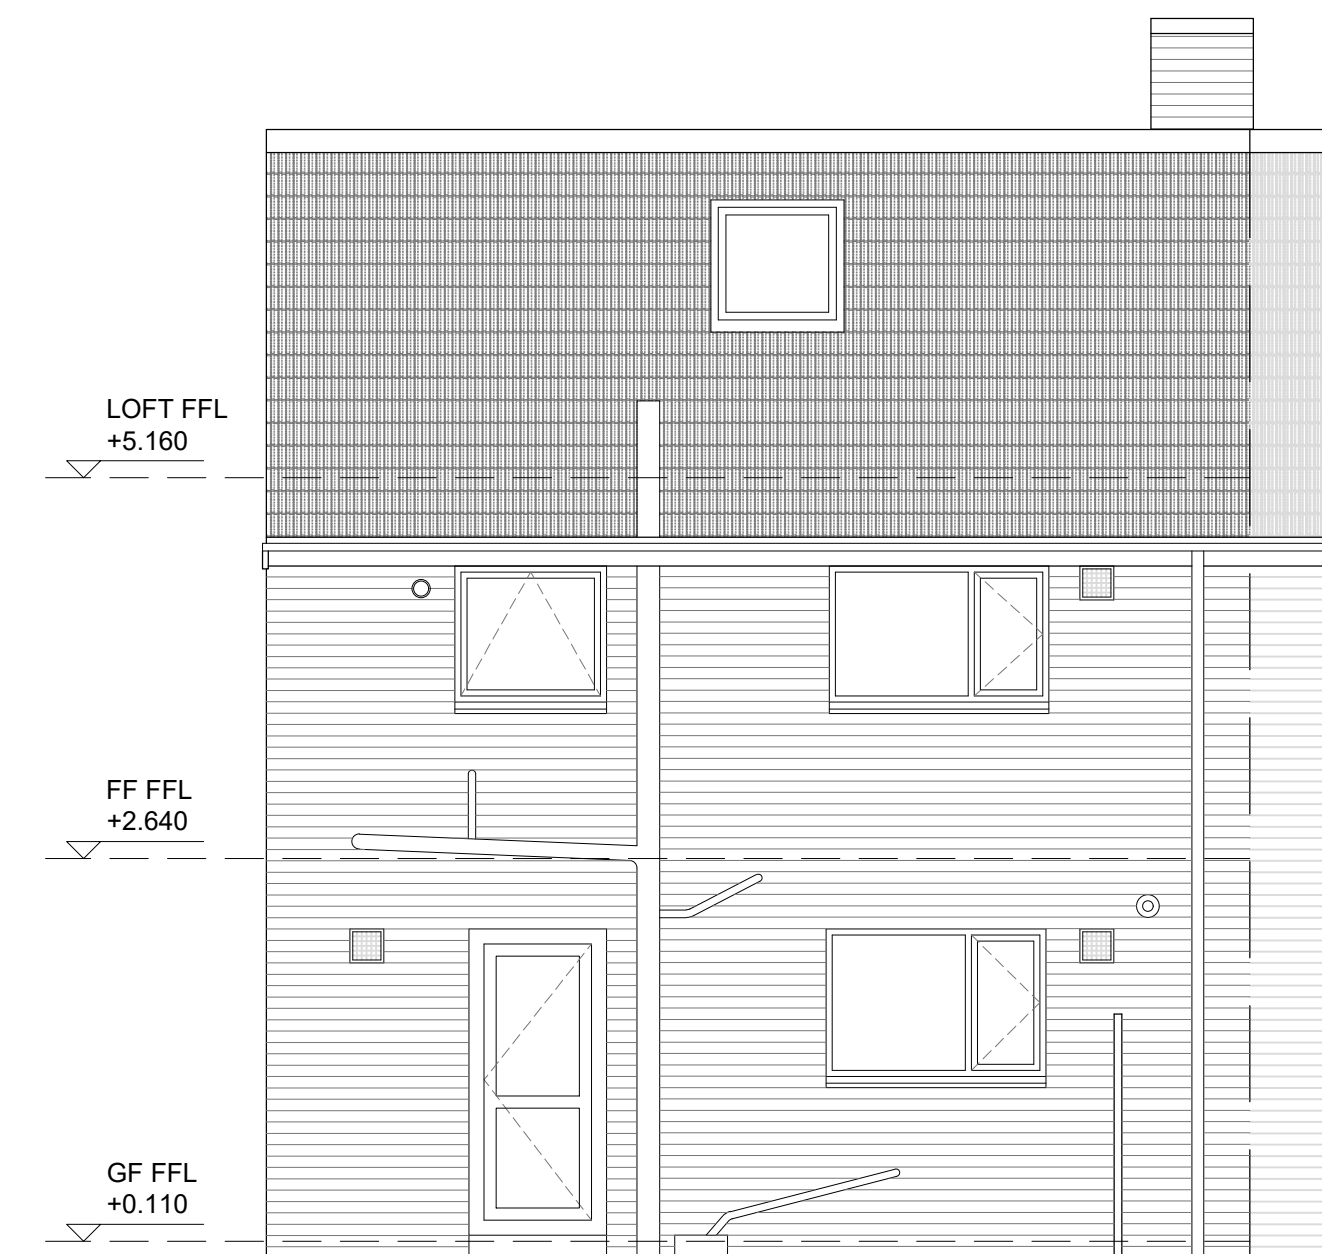

EXISTING NORTH ELEVATION

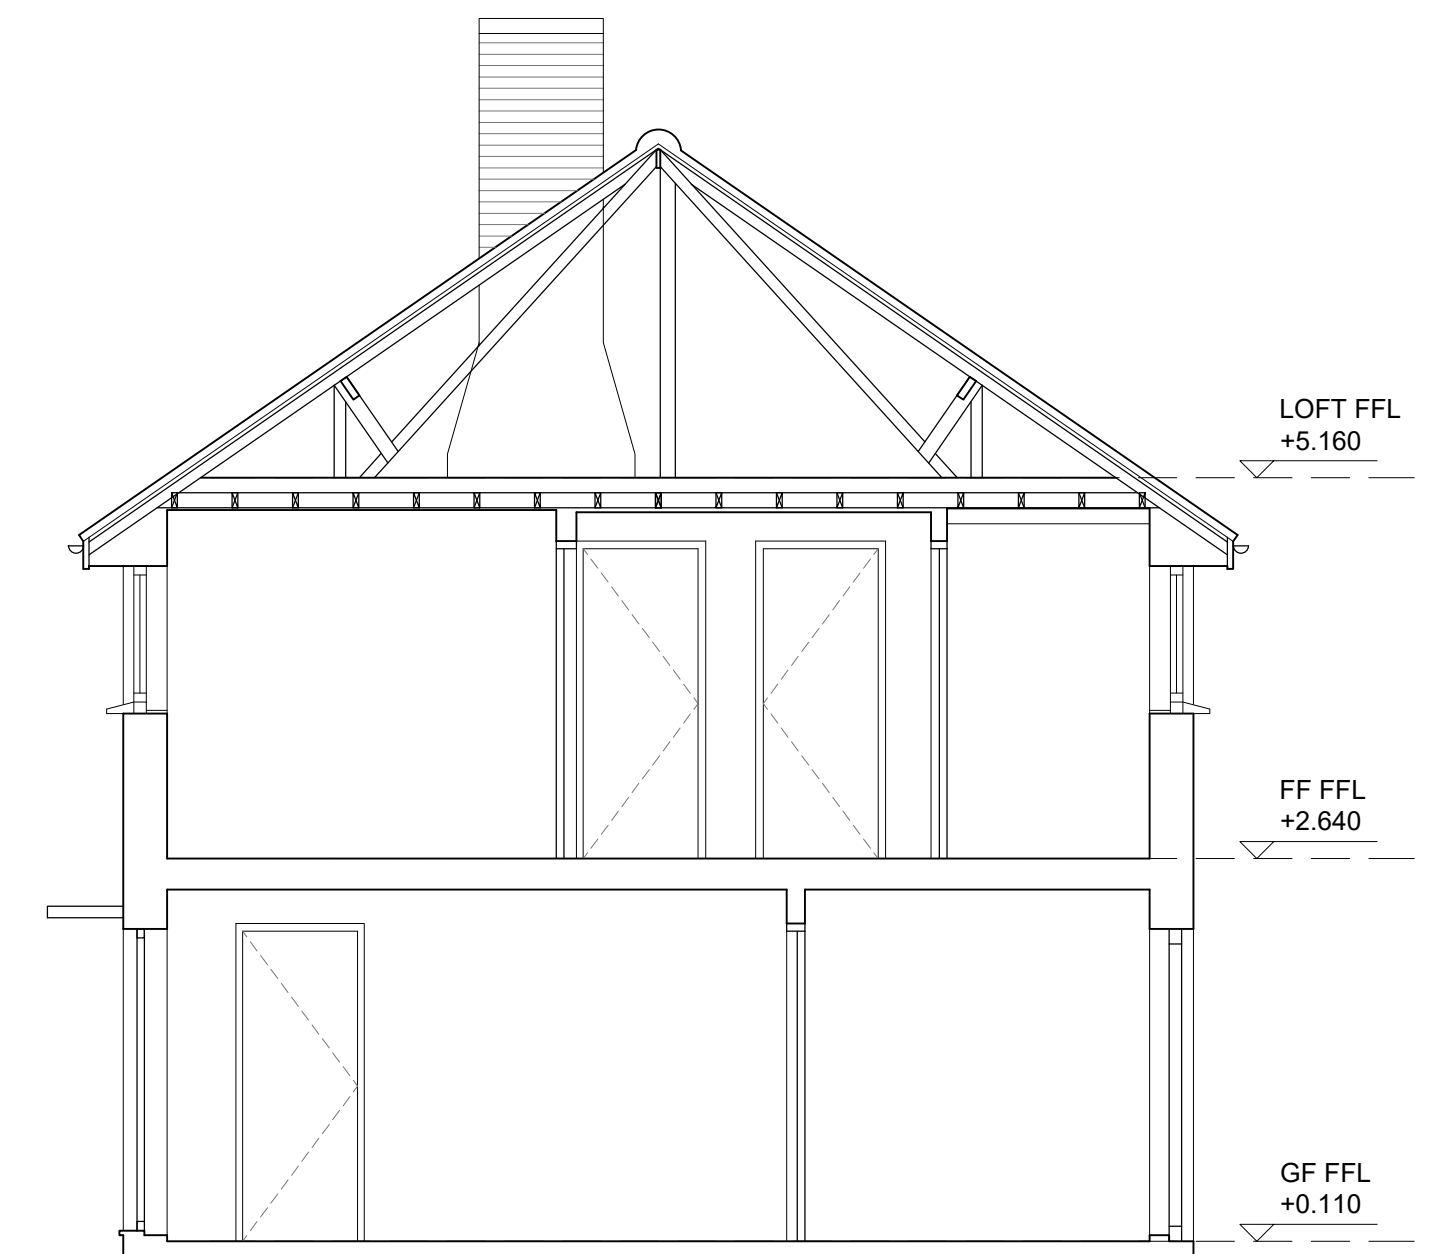


EXISTING SECTION A

notes:

revisions: A | 24.09.2019 | AT | Issued for planning

revisions:

 

100mm @A1 | 50mm @A3

NOTE: The contractor is responsible for checking all site dimensions and levels. These should be checked prior to the ordering of any components and before the commencement of the works. All discrepancies should be brought to the attention of the Contract Administrator.

P. Windebank Esq.
House Extension
7 Winchfield Crescent, Havant

Existing Plans & Elevations

status : Planning
date : August 19
scale : 1:100 @ A3 / 1:50 @ A1
drawn : AT
checked : JS



PWP Architects Ltd 61 South Street, Havant, Hampshire PO9 1BZ
t: 02392 462404 f: 02392 481152
e: design@pwp-architects.com
w: www.pwp-architects.com

job: 5639 dwg: 1200 rev: A