



Permission is granted to scale from this drawing for the purpose of Local Authority Planning Approval only. In all other circumstances DO NOT scale from this drawing, please contact this office for any additional information required. Contractors, Sub Contractors and Suppliers are to check all relevant dimensions and levels of site and building before commencing any shop drawings or building work.
Ordnance Survey information is reproduced under Crown Copyright 2016 ©. All rights reserved. Licence number 1000047474
This drawing is the copyright of D84 architects Ltd ©

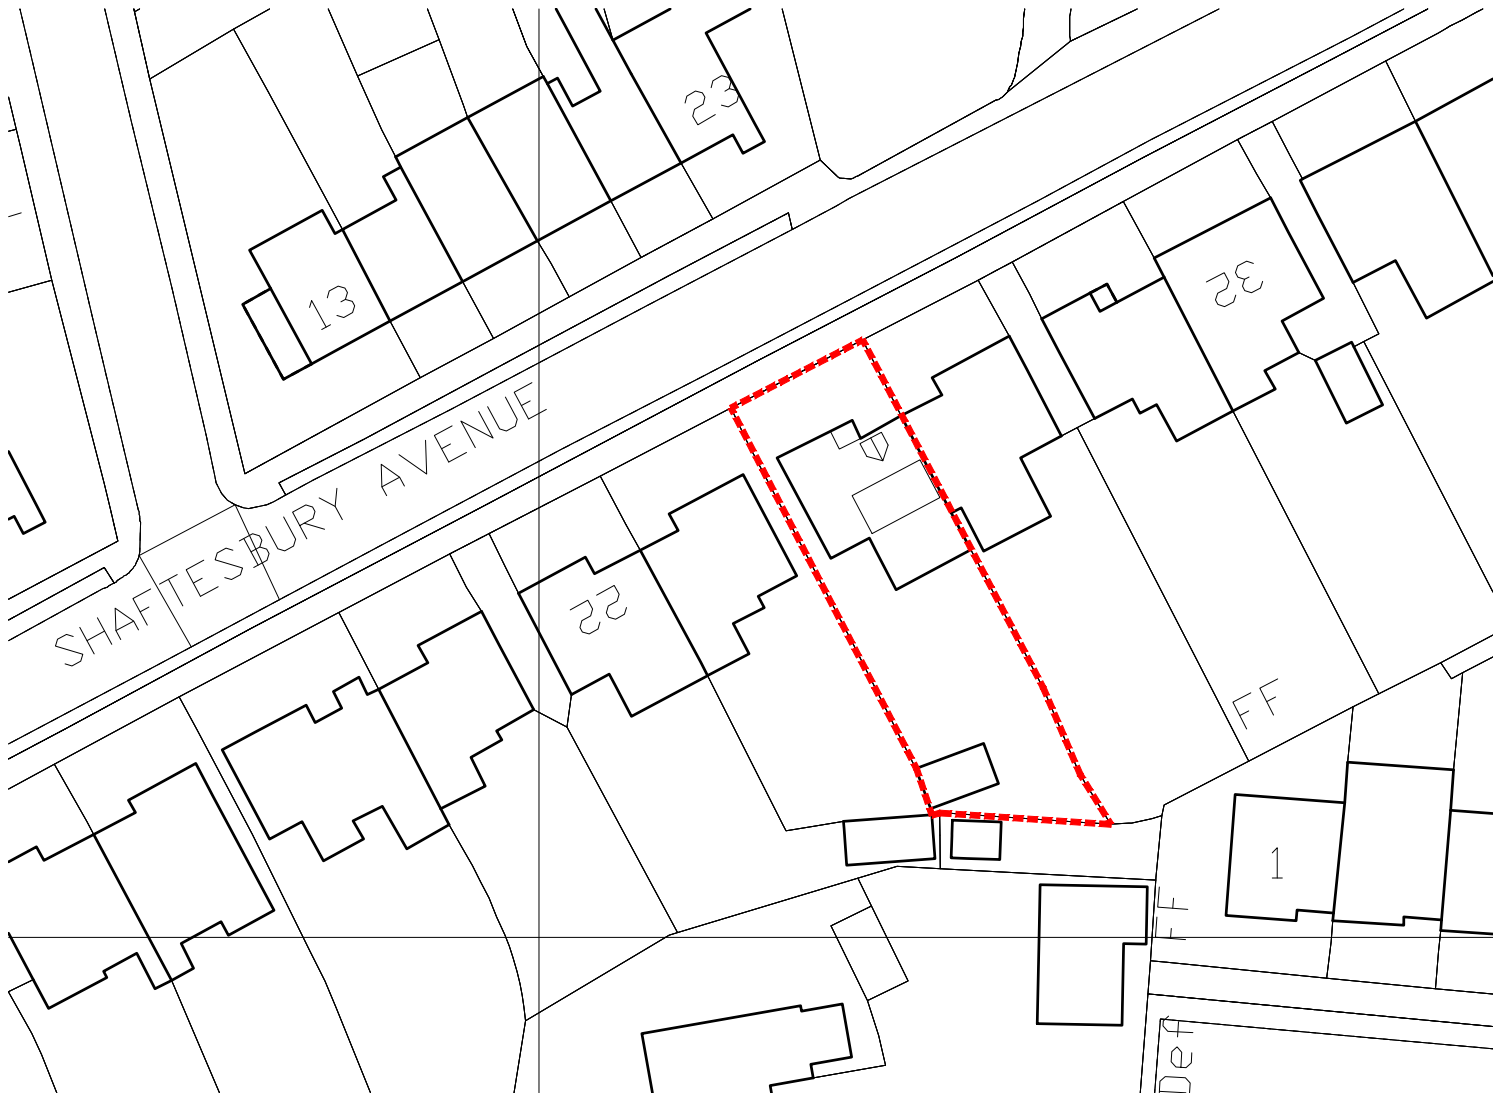

revisions		date		
P1	Issued for Planning	05.04.19		
P2	Delayed by HBC	23.04.19		

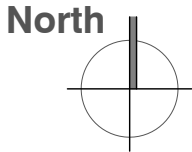

Site Plan Scale: 1:500@A3

D84 architects

17 Pembroke Road
Portsmouth
PO1 2NT

Telephone
+44 (0)2392 177850
+44 (0)7790 322989

Email
mail@D84architects.co.uk

Web
www.D84architects.co.uk

Project
26 Shaftesbury Road,
Waterlooville

Title
Existing and Proposed Site
Plan

Status PRELIMINARY		
Drawn KR	Checked	Date Apr '19
Project No. D8419_07	Scale 1:500@A3	
Drawing No. D8419_07/01	Rev P2	