



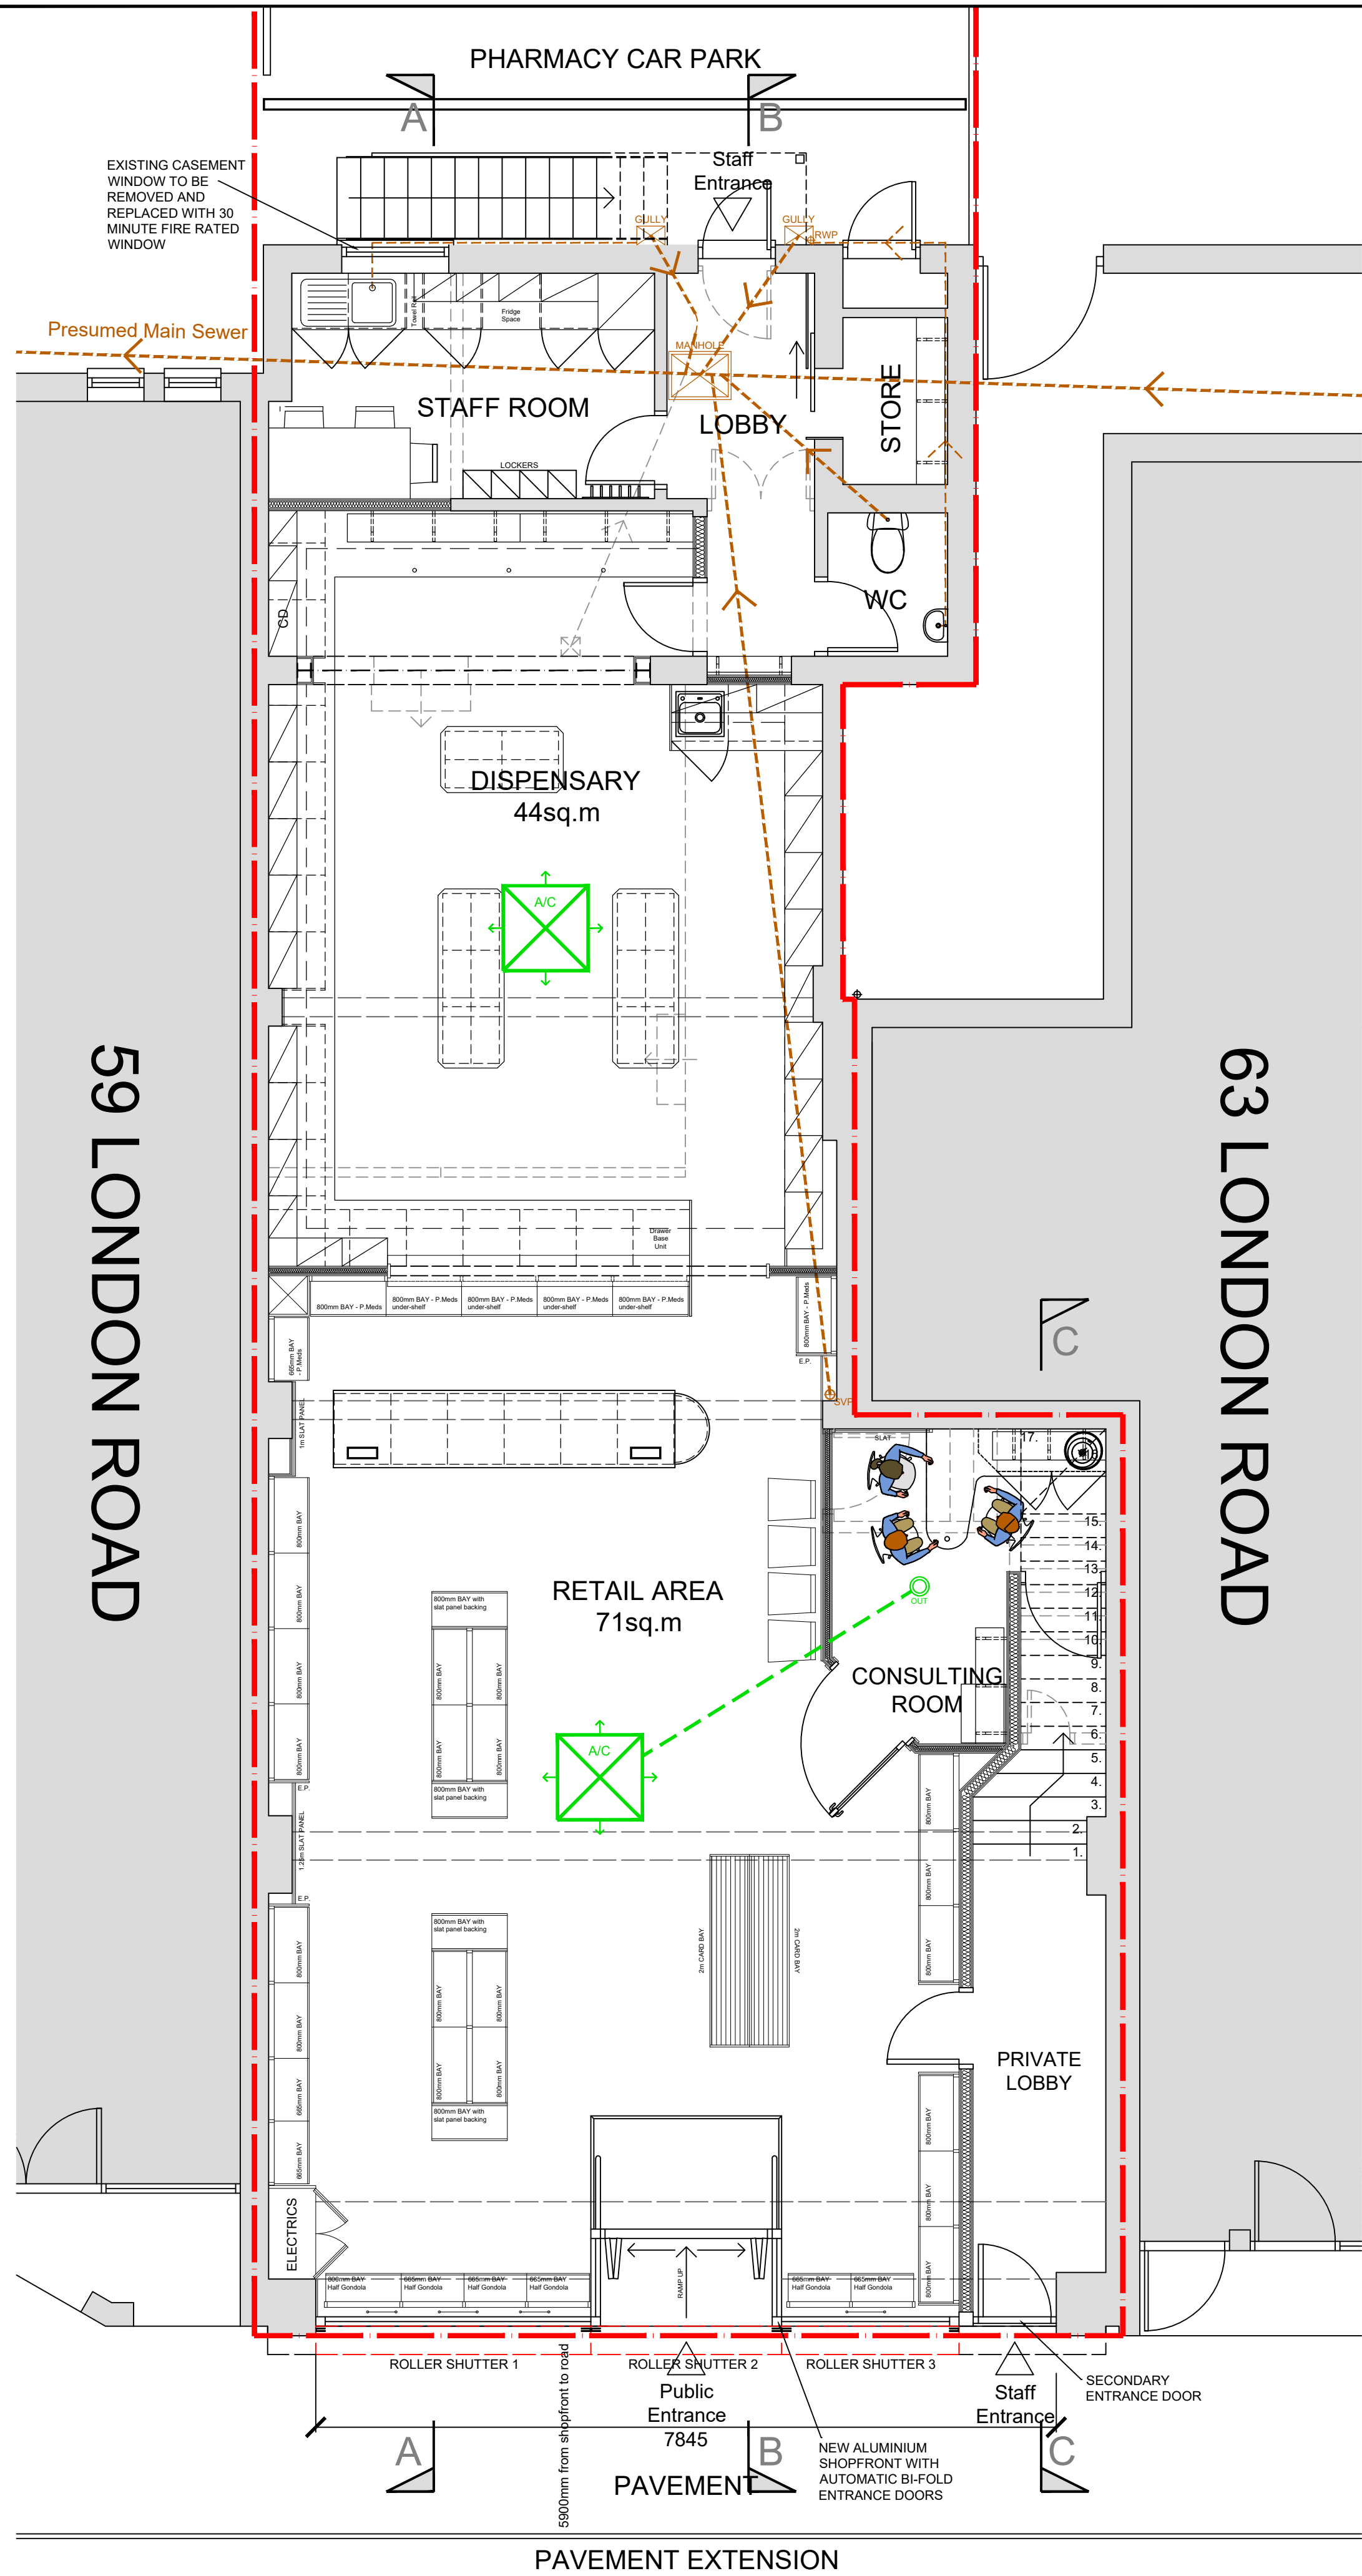

GROUND FLOOR PLAN - AS PROPOSED - 1-50

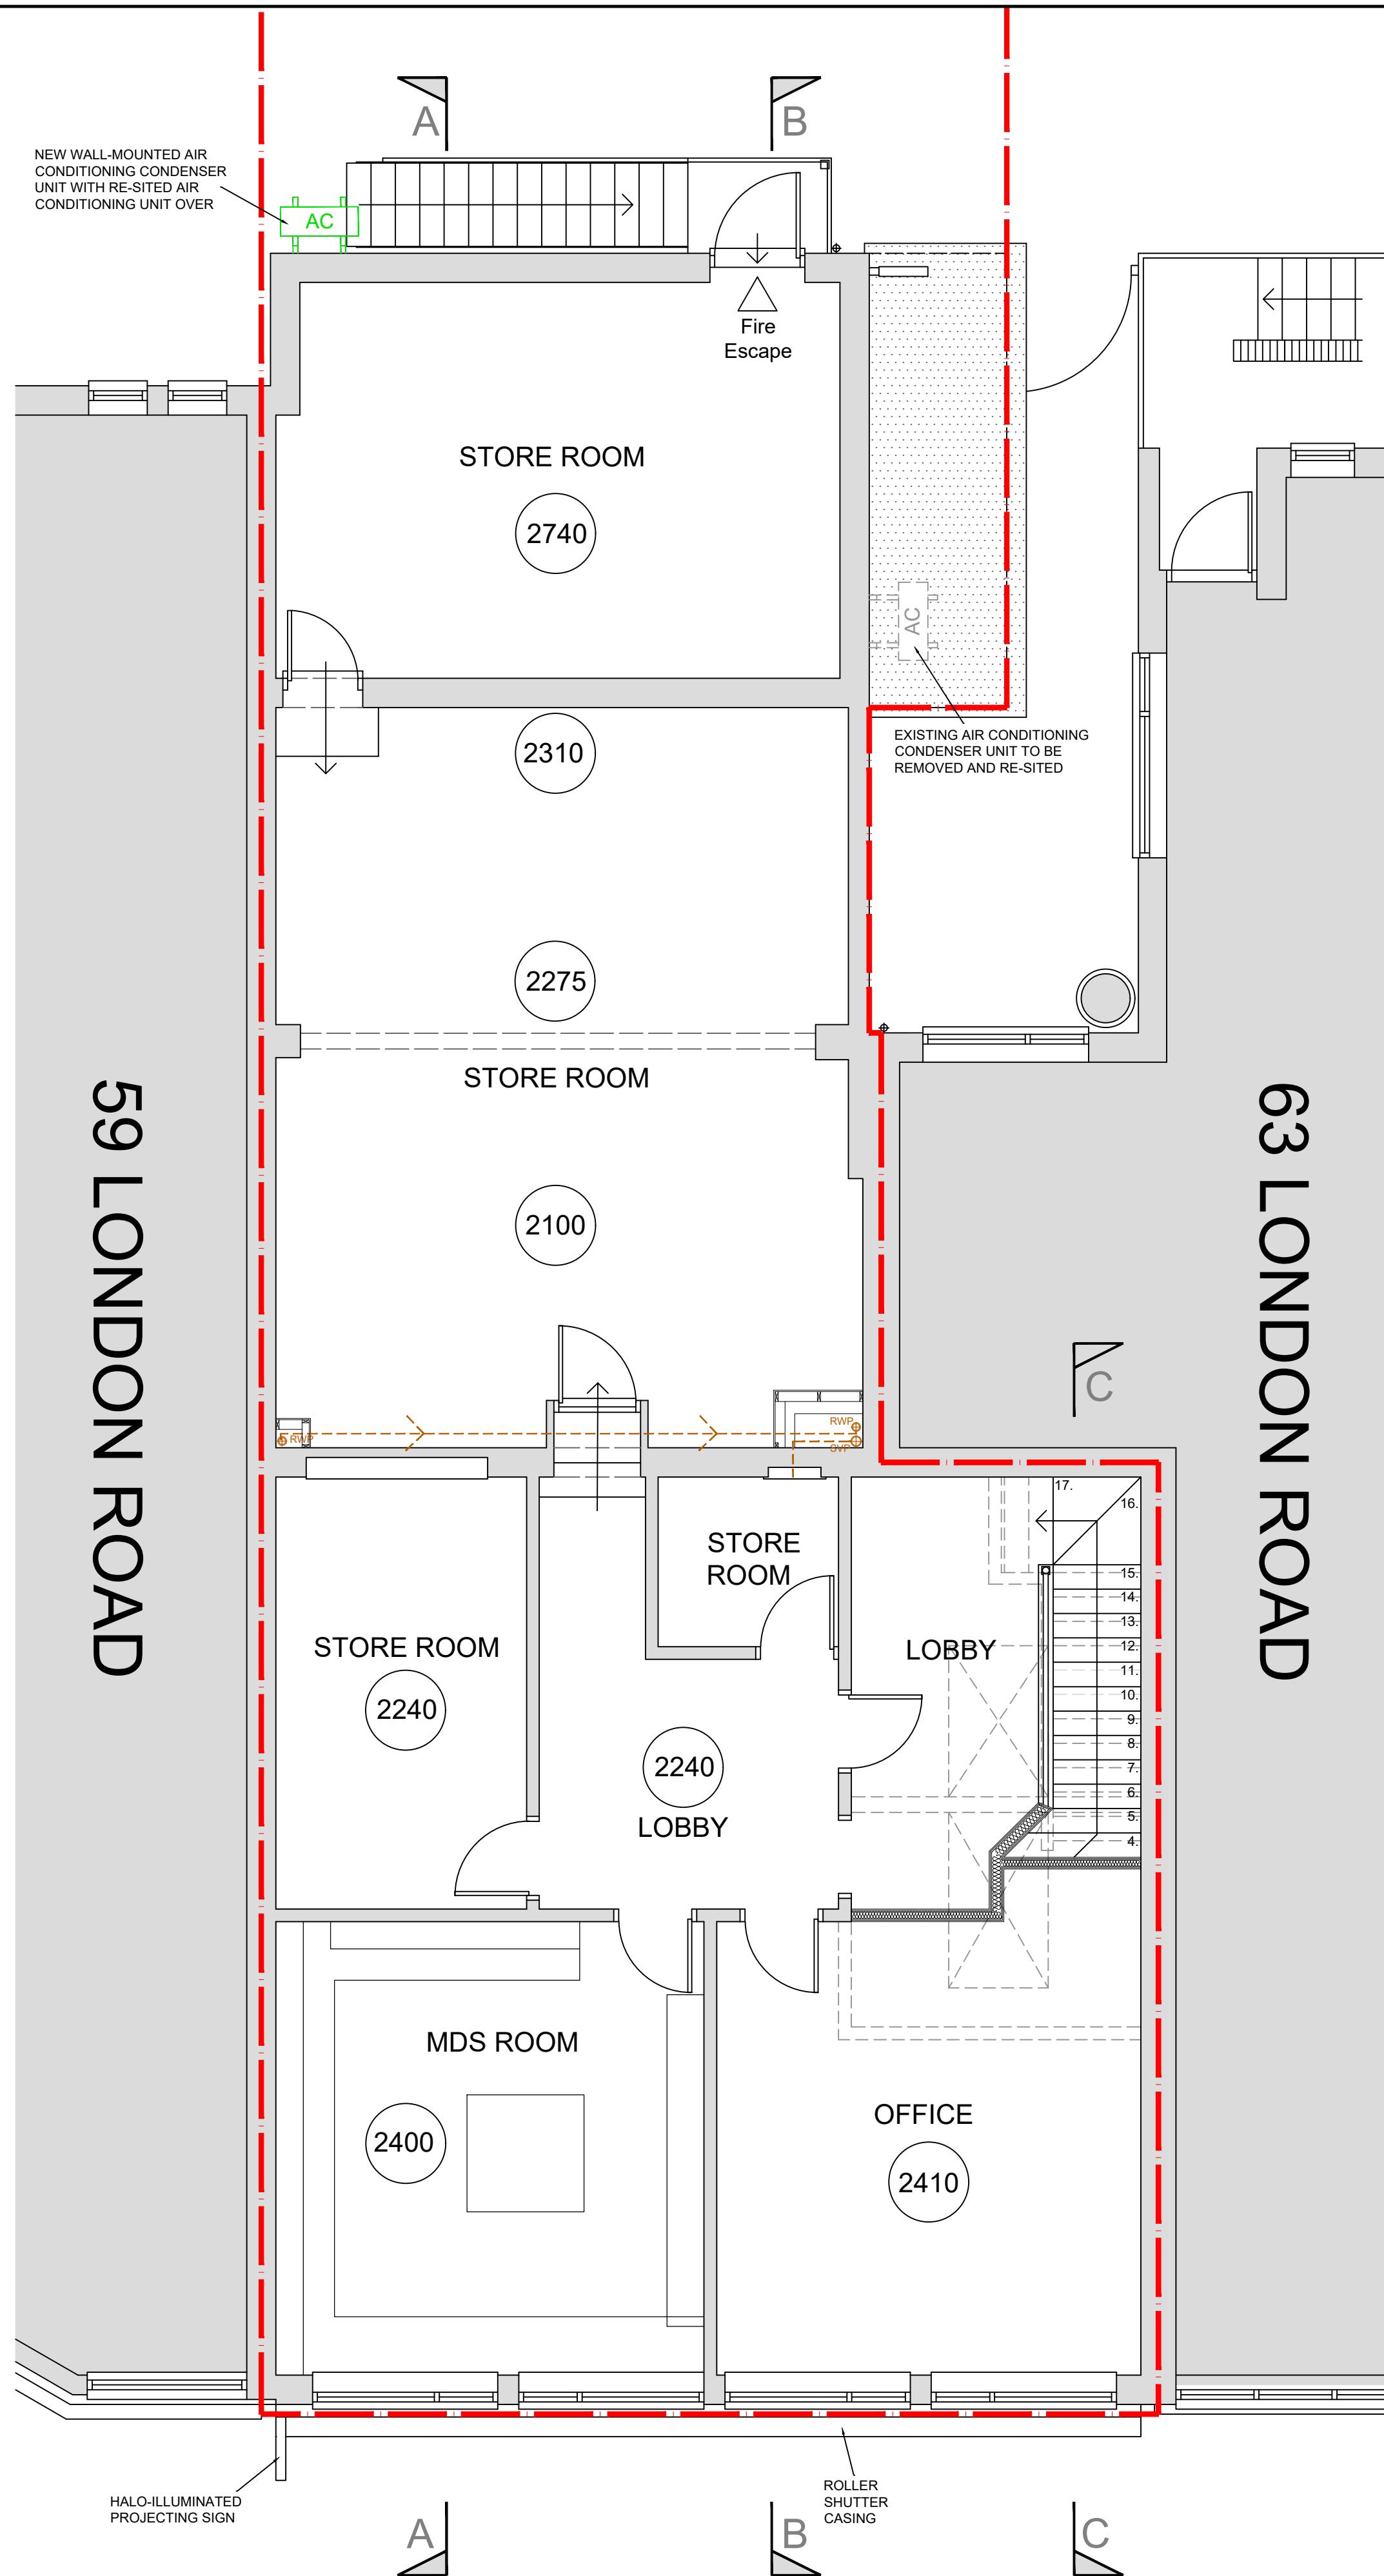

FIRST FLOOR PLAN - AS PROPOSED - 1-50



DO NOT SCALE EXCEPT FOR PLANNING PURPOSES

VERIFY ALL DIMENSIONS ON SITE BEFORE COMMENCING ANY WORK OR PREPARING ANY SHOP DRAWINGS.

SITES TO BE CHECKED AGAINST LAND REGISTRY PLANS AND ANY NECESSARY EASEMENTS TO BE ESTABLISHED.


ANY DISCREPANCIES, ERRORS OR OMISSIONS TO BE REPORTED TO THE CONTRACT ADMINISTRATOR FOR FURTHER INSTRUCTIONS BEFORE COMMENCEMENT OF WORKS.

ALL SCHEMES TO BE SET OUT COMPLETELY, INCLUDING BUILDINGS, ROADS, DRAINAGE AND LEVELS, PRIOR TO THE COMMENCEMENT OF WORKS.

ALL BUILDING MATERIALS, COMPONENTS AND WORKMANSHIP TO COMPLY WITH THE APPROPRIATE PUBLIC HEALTH ACTS, BUILDING REGULATIONS, BRITISH STANDARDS AND CODES OF PRACTICE, AND THE APPROPRIATE MANUFACTURERS' RECOMMENDATIONS.

FOR ALL SPECIALIST WORK SEE RELEVANT DRAWINGS

ALL MEASUREMENTS IN MILLIMETRES

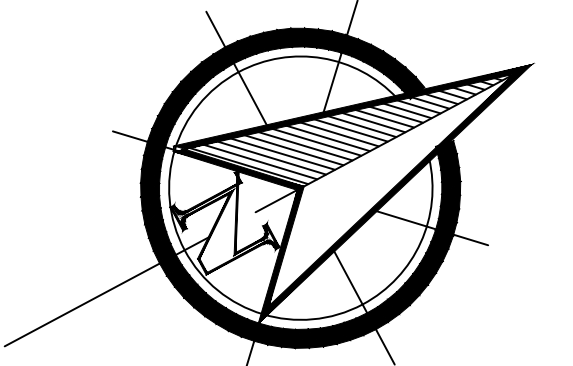

A	Proposed new window to staff room removed: existing window to staff room to be replaced with 30 minute fire rated window	04/06/19 MDW
REV.	DESCRIPTION	DATE

THE SURVEYORS PARTNERSHIP
Surveyors, Design and Planning Consultants

11 Priory Road, Tonbridge, Kent TN9 2AQ
Telephone: (01732) 364179
Fax: (01732) 368902
Email: thesurveyors@btconnect.com

project PROPOSED ALTERATIONS AT
TUCKERS PHARMACY
61 LONDON ROAD
COWPLAIN
WATERLOOVILLE
HAMPSHIRE
PO8 8UJ
for WORTHING PHARMACIES LIMITED

title

GROUND & FIRST FLOOR PLAN
AS PROPOSED

scale	drawn	date	DRAWING No	revision
1:50 @ A1	MDW	10/04/19	SP1493:16	A