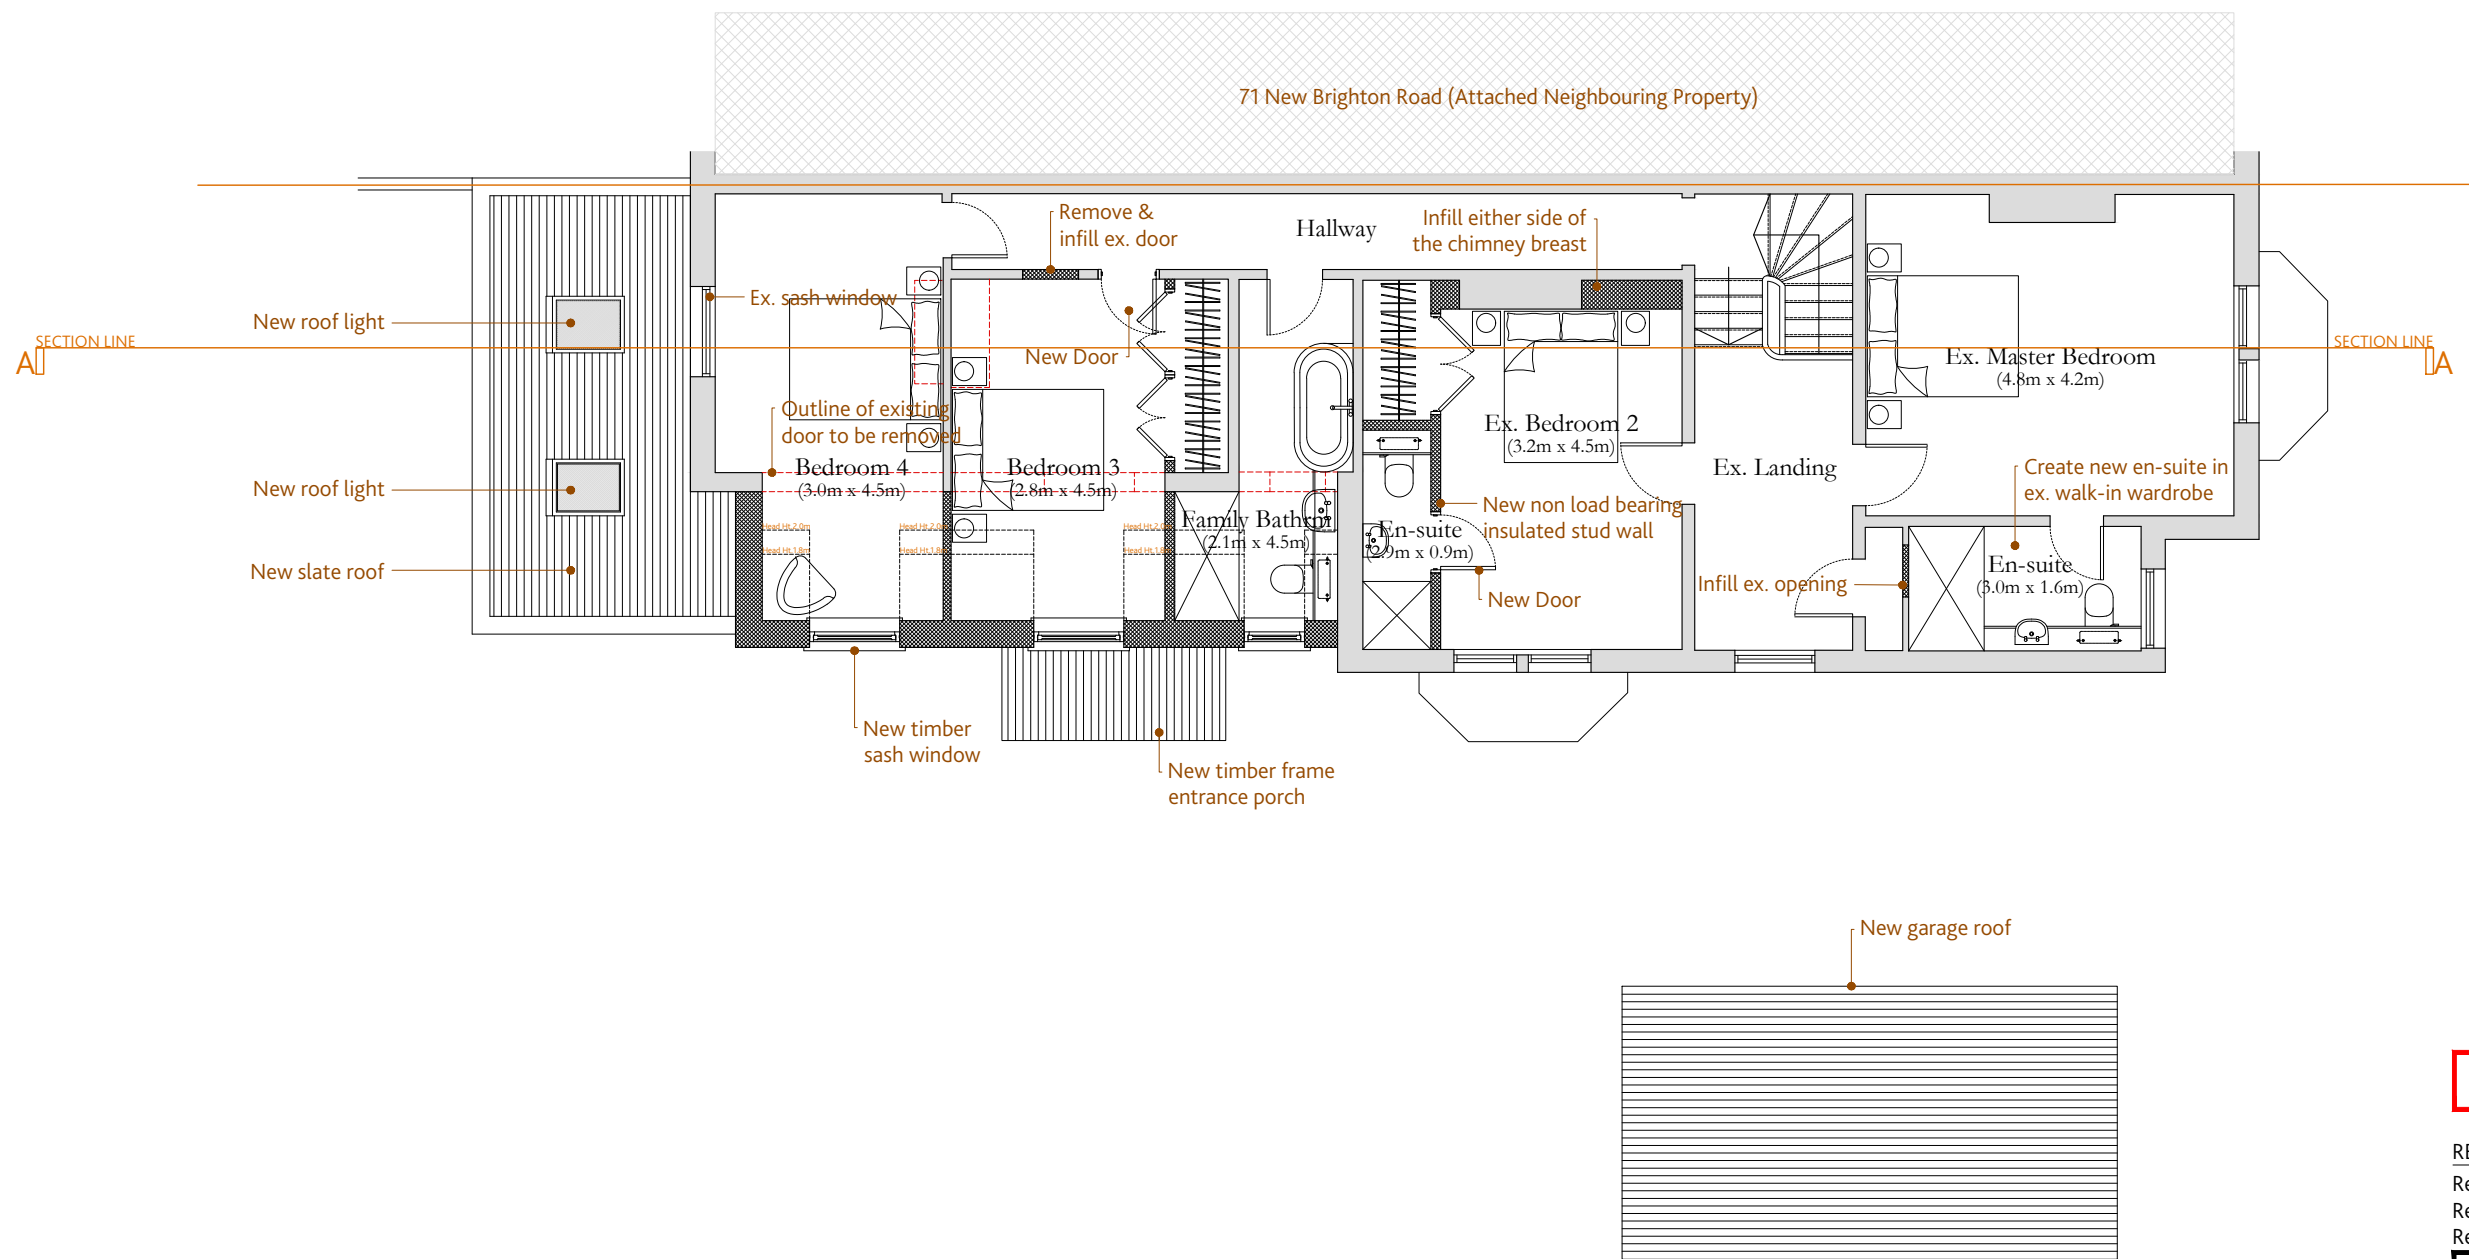


Planning Application Issue

REVISIONS:  
 Rev. / - 18.01.2019 - Initial Design - Client Issue  
 Rev. A - 07.02.19 - Draft Planning App - Client Issue  
 Rev. B - 11.02.19 - Planning Application Issue

FIRST FLOOR PLAN  
 Dwg. No. 601-103

**PULLEN**  
 ARCHITECTURE

41-42 Southgate Place . Chichester  
 West Sussex . PO19 1ET  
 Tel 01243 859510  
 office@pullenarchitecture.co.uk  
 www.pullenarchitecture.co.uk

This drawing has been prepared for the purpose of gaining planning permission only and does not purport to be a working or contractual drawing and should not be used for any building or contractual purposes.

This drawing has been prepared based on survey drawings and information prepared by others.

All dimensions and levels on all drawings must be checked and verified on site before commencement of works.

**FIRST FLOOR PLAN**  
 AS PROPOSED

0 2 4 6 8 10  
 SCALE 1:100  
 PHYSICAL SCALE IN METERS

**PROPOSED EXTENSION & REMODELLING**  
**69 NEW BRIGHTON ROAD . EMSWORTH . HAMPSHIRE . PO10 7QR**  
 FOR . Mr. & Mrs. GRICE  
 Job No: 601 . Scale: 1:100@A3 . Date: January 2019 . Dwg No: 601-103