




EAST ELEVATION

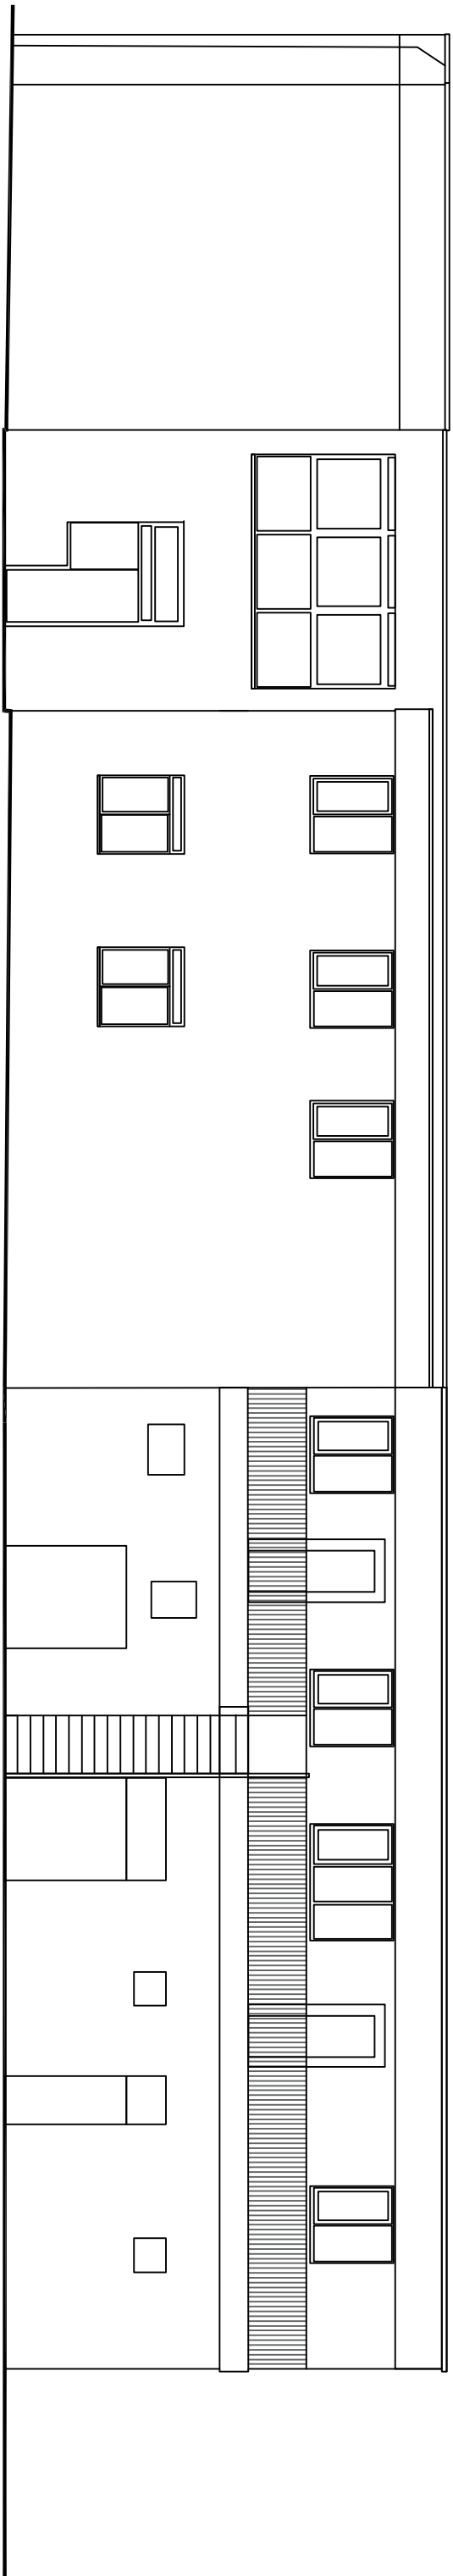


WEST ELEVATION

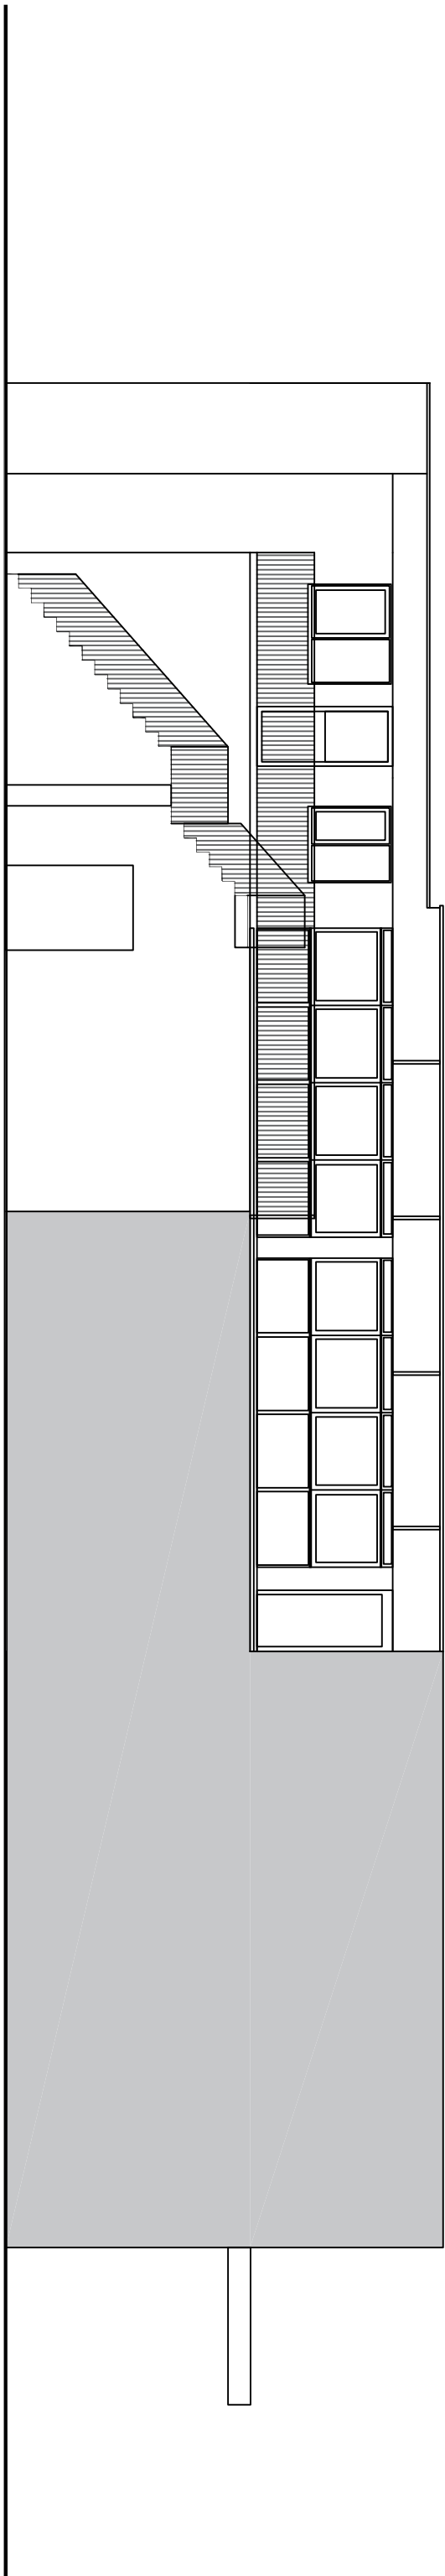



SOUTH ELEVATION

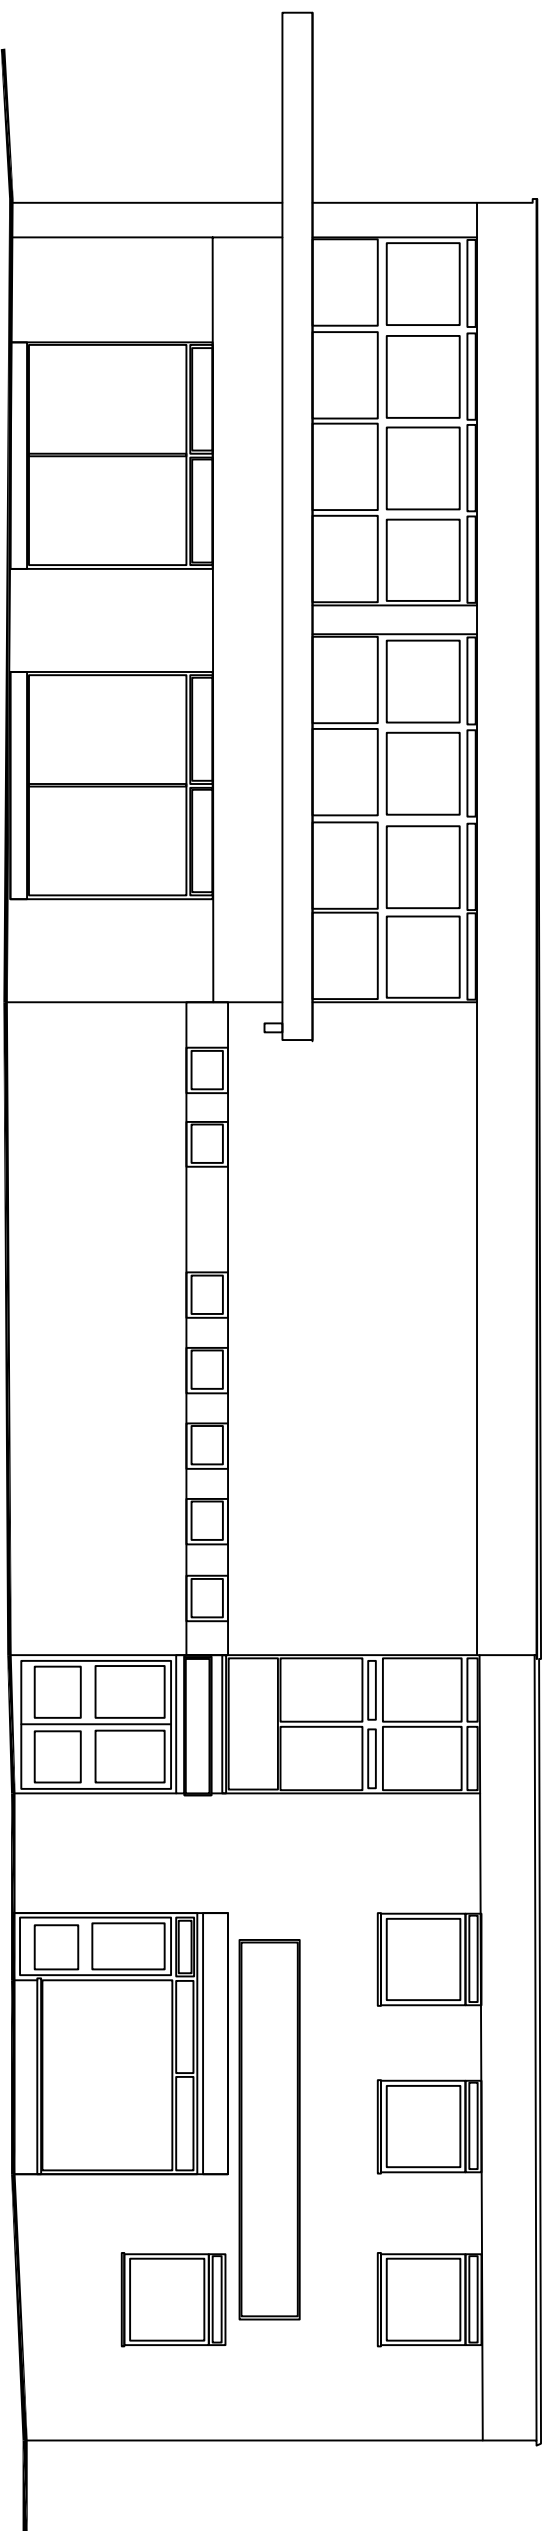

NORTH ELEVATION

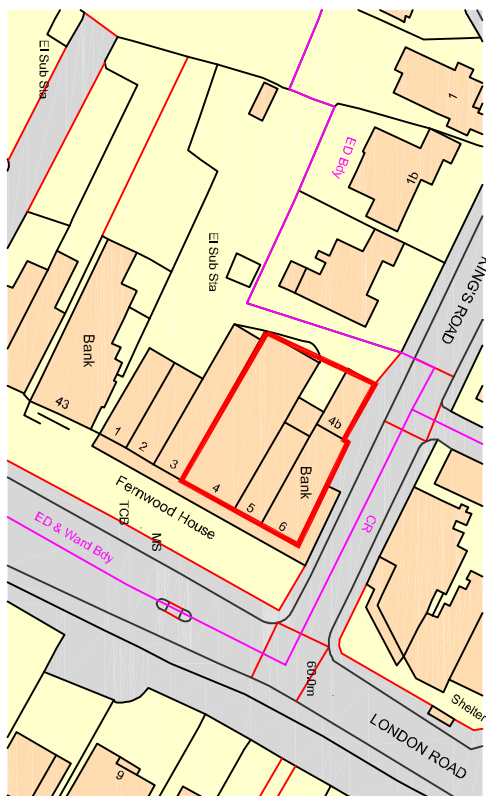

Orthore Survey, © Crown Copyright 2016.
All rights reserved. Licence number: 100020622

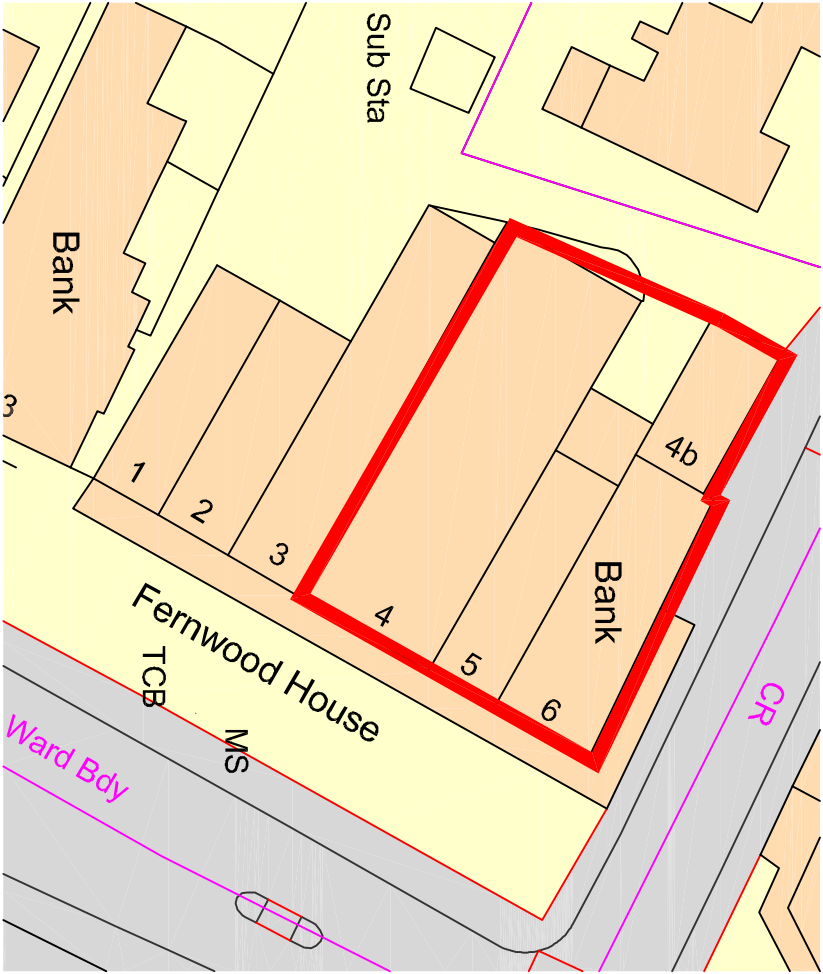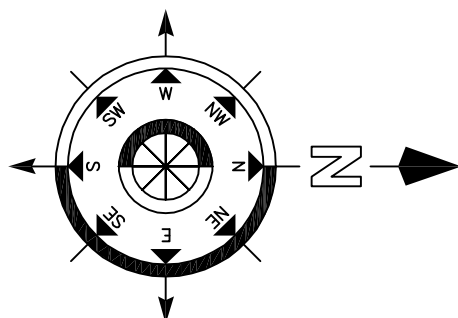

Reviser's	Description	Date	Drawn

Project:	Fernwood House London Rd, Waterlooville PO7 7HG
----------	--

Drawing Title:	Existing Elevations
----------------	---------------------

Chris Flint Associates Ltd			
CHARTERED SURVEYORS - PROJECT MANAGERS DEVELOPMENT CONSULTANTS			

Drawn By	CF	Date	27/07/19	SHEET SIZE	A1	Approved By		Date	
----------	----	------	----------	------------	----	-------------	--	------	--

Drawn By	CFA	Scale	FULL	02	1-100
----------	-----	-------	------	----	-------

PLANNING

2 Emerald Close Waterlooville, Hants PO7 8NZ tel: 023 92 432484 fax: 023 92 358554 Email: info@flintassociates.co.uk
--

