


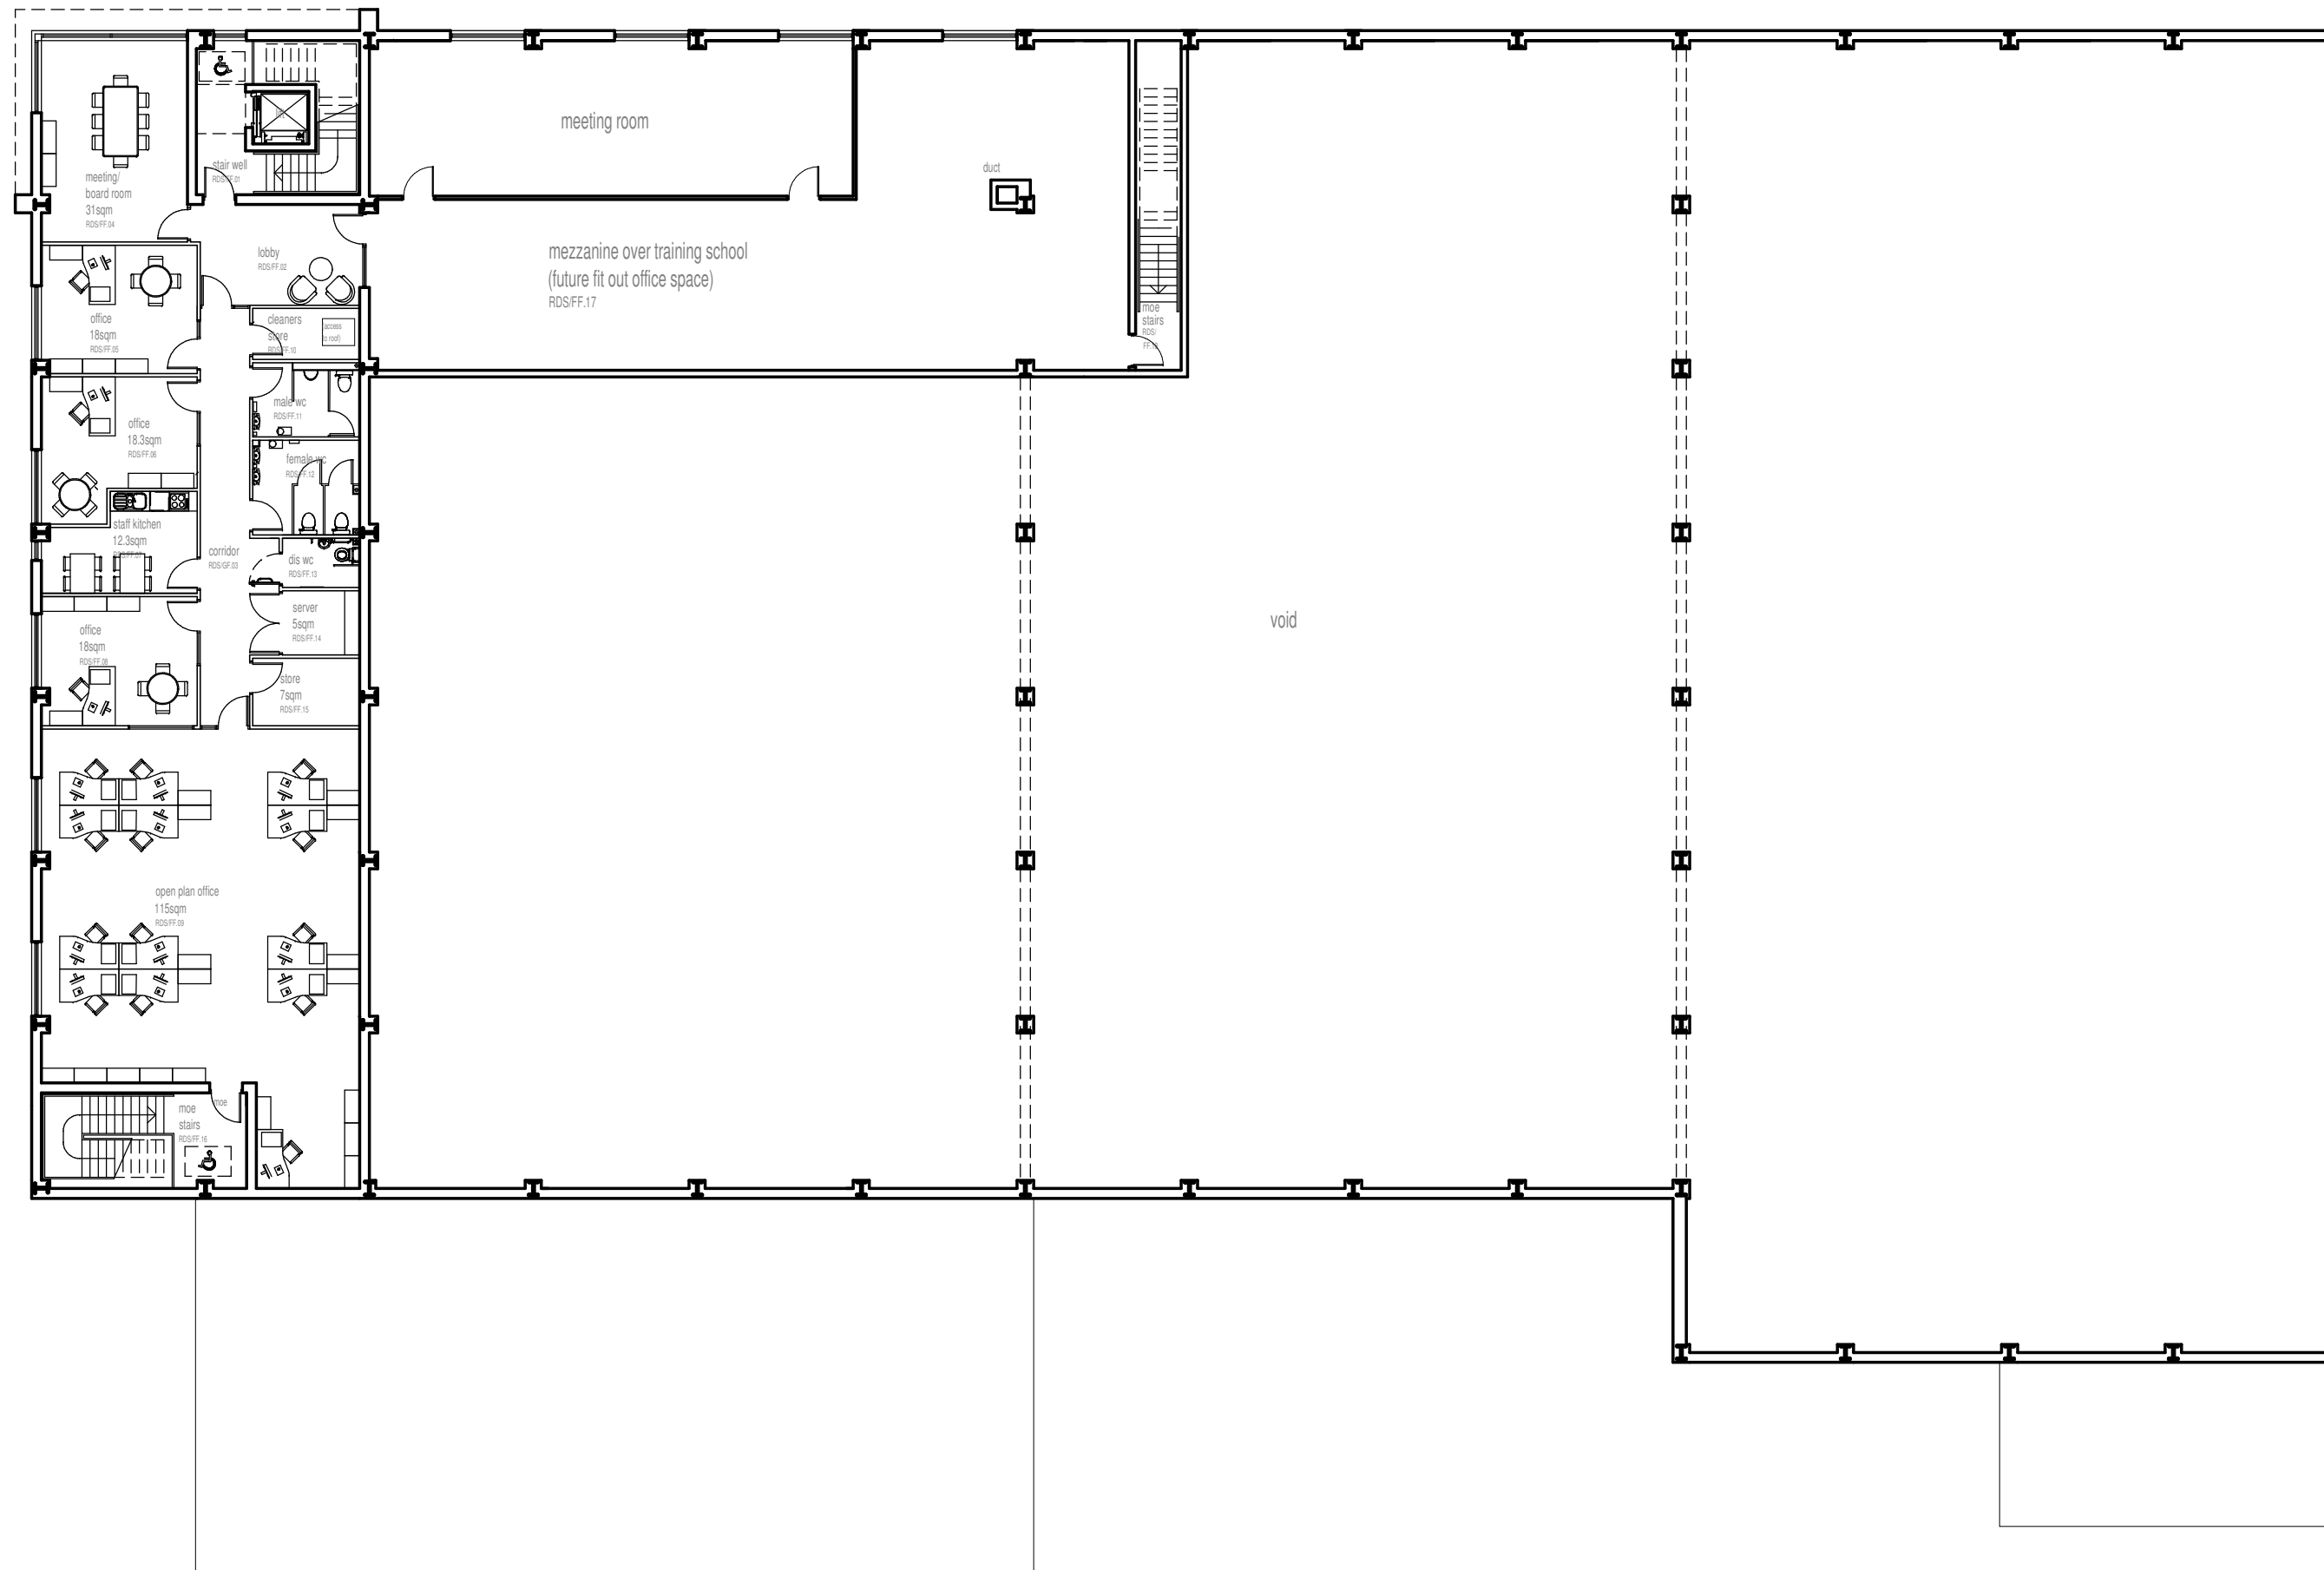

FIRST FLOOR PLAN

LAND ADJACENT  
FULFLOOD ROAD  
HAVANT

AMENDED FIRST FLOOR PLAN

Date 30/08/2019  
Scale 1:200  
Paper Size A2  
Drm. SP

DRG. NO.  
**1853.04B**

**John Priday**  
CONSTRUCTON LTD

INDUSTRIAL  
RESIDENTIAL  
COMMERCIAL

The Croftlands, Bradnor, Kington  
Herefordshire, HR5 3NH

telephone: 01544 230177  
mobile: 07775 993946  
email: enquiries@johnpridayconstruction.co.uk  
web: www.johnpridayconstruction.co.uk

1:200 @ A2