





FRONT ELEVATION
* Obscure Glazed Windows

SIDE ELEVATION

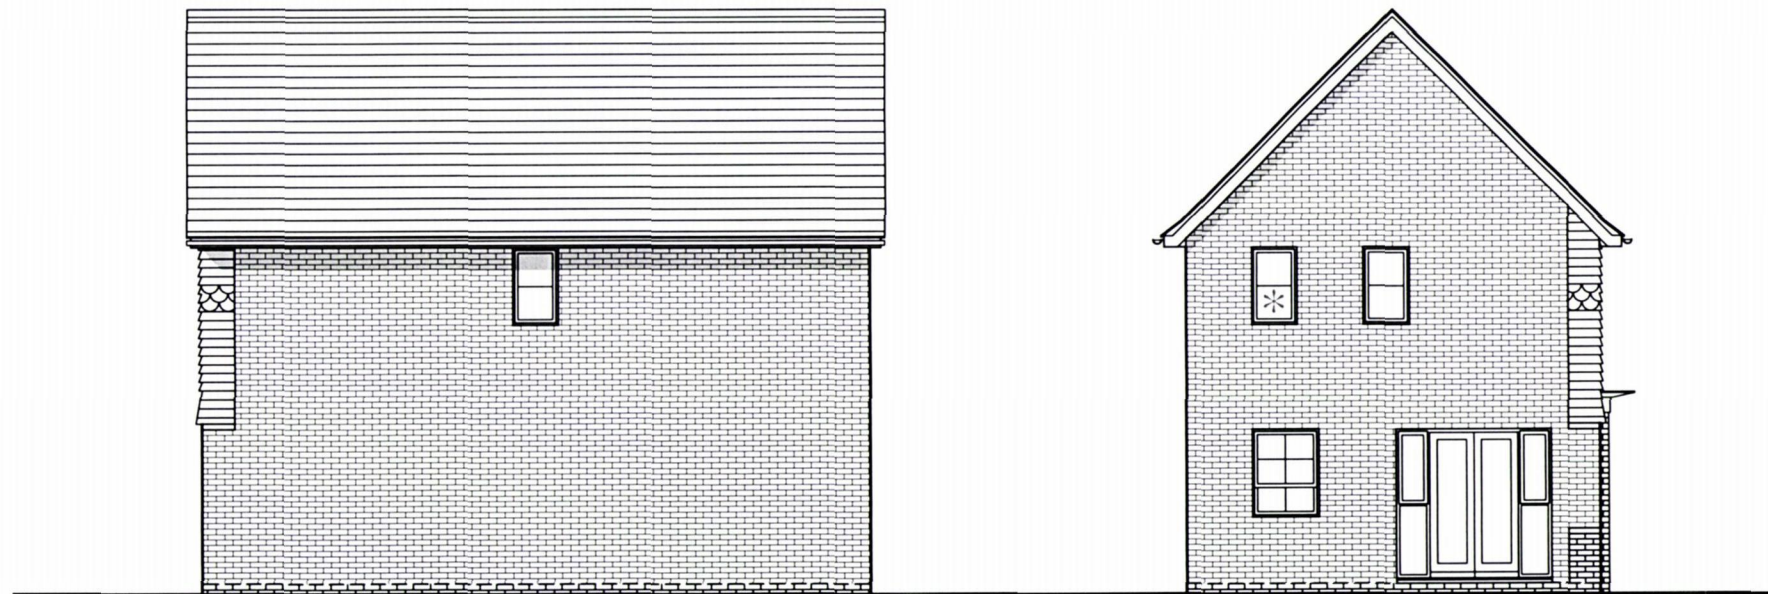

SIDE ELEVATION

REAR ELEVATION

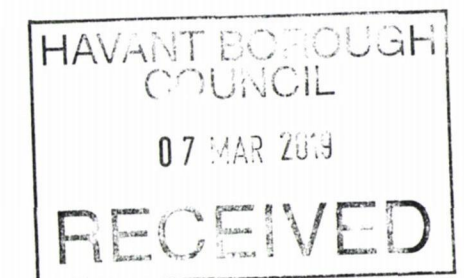

PLOTS 8 (OPP), 16 (AS), 41 (OPP),
45 (AS), 48 (AS), 75 (AS), 78 (OPP),
115 (AS), 139 (OPP) & 147 (AS)

3 BED (5 PERSON)
HOUSE
2.0 STOREY
917 SqFt

Project:
HAVANT ROAD,
EMSWORTH
Title:
ENNERDALE
ELEVATIONS

Drawn by: RKDB Checked by: MAH

Scale @ A3:
0 1 2 3 4 5m
Scale 1:100

Date: OCTOBER 2017


Rev	Date	Drawn	Checked
B	15.02.19	RKDB	MAH

UPDATED TO LATEST LAYOUT

Dwg No: CB_15_105_EN_E02 Rev: B

Client:

 **BARRATT**
HOMES

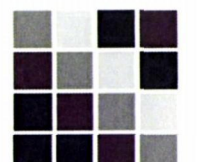
COOPERBAILIE