




24 Beacon Square
PROPOSED

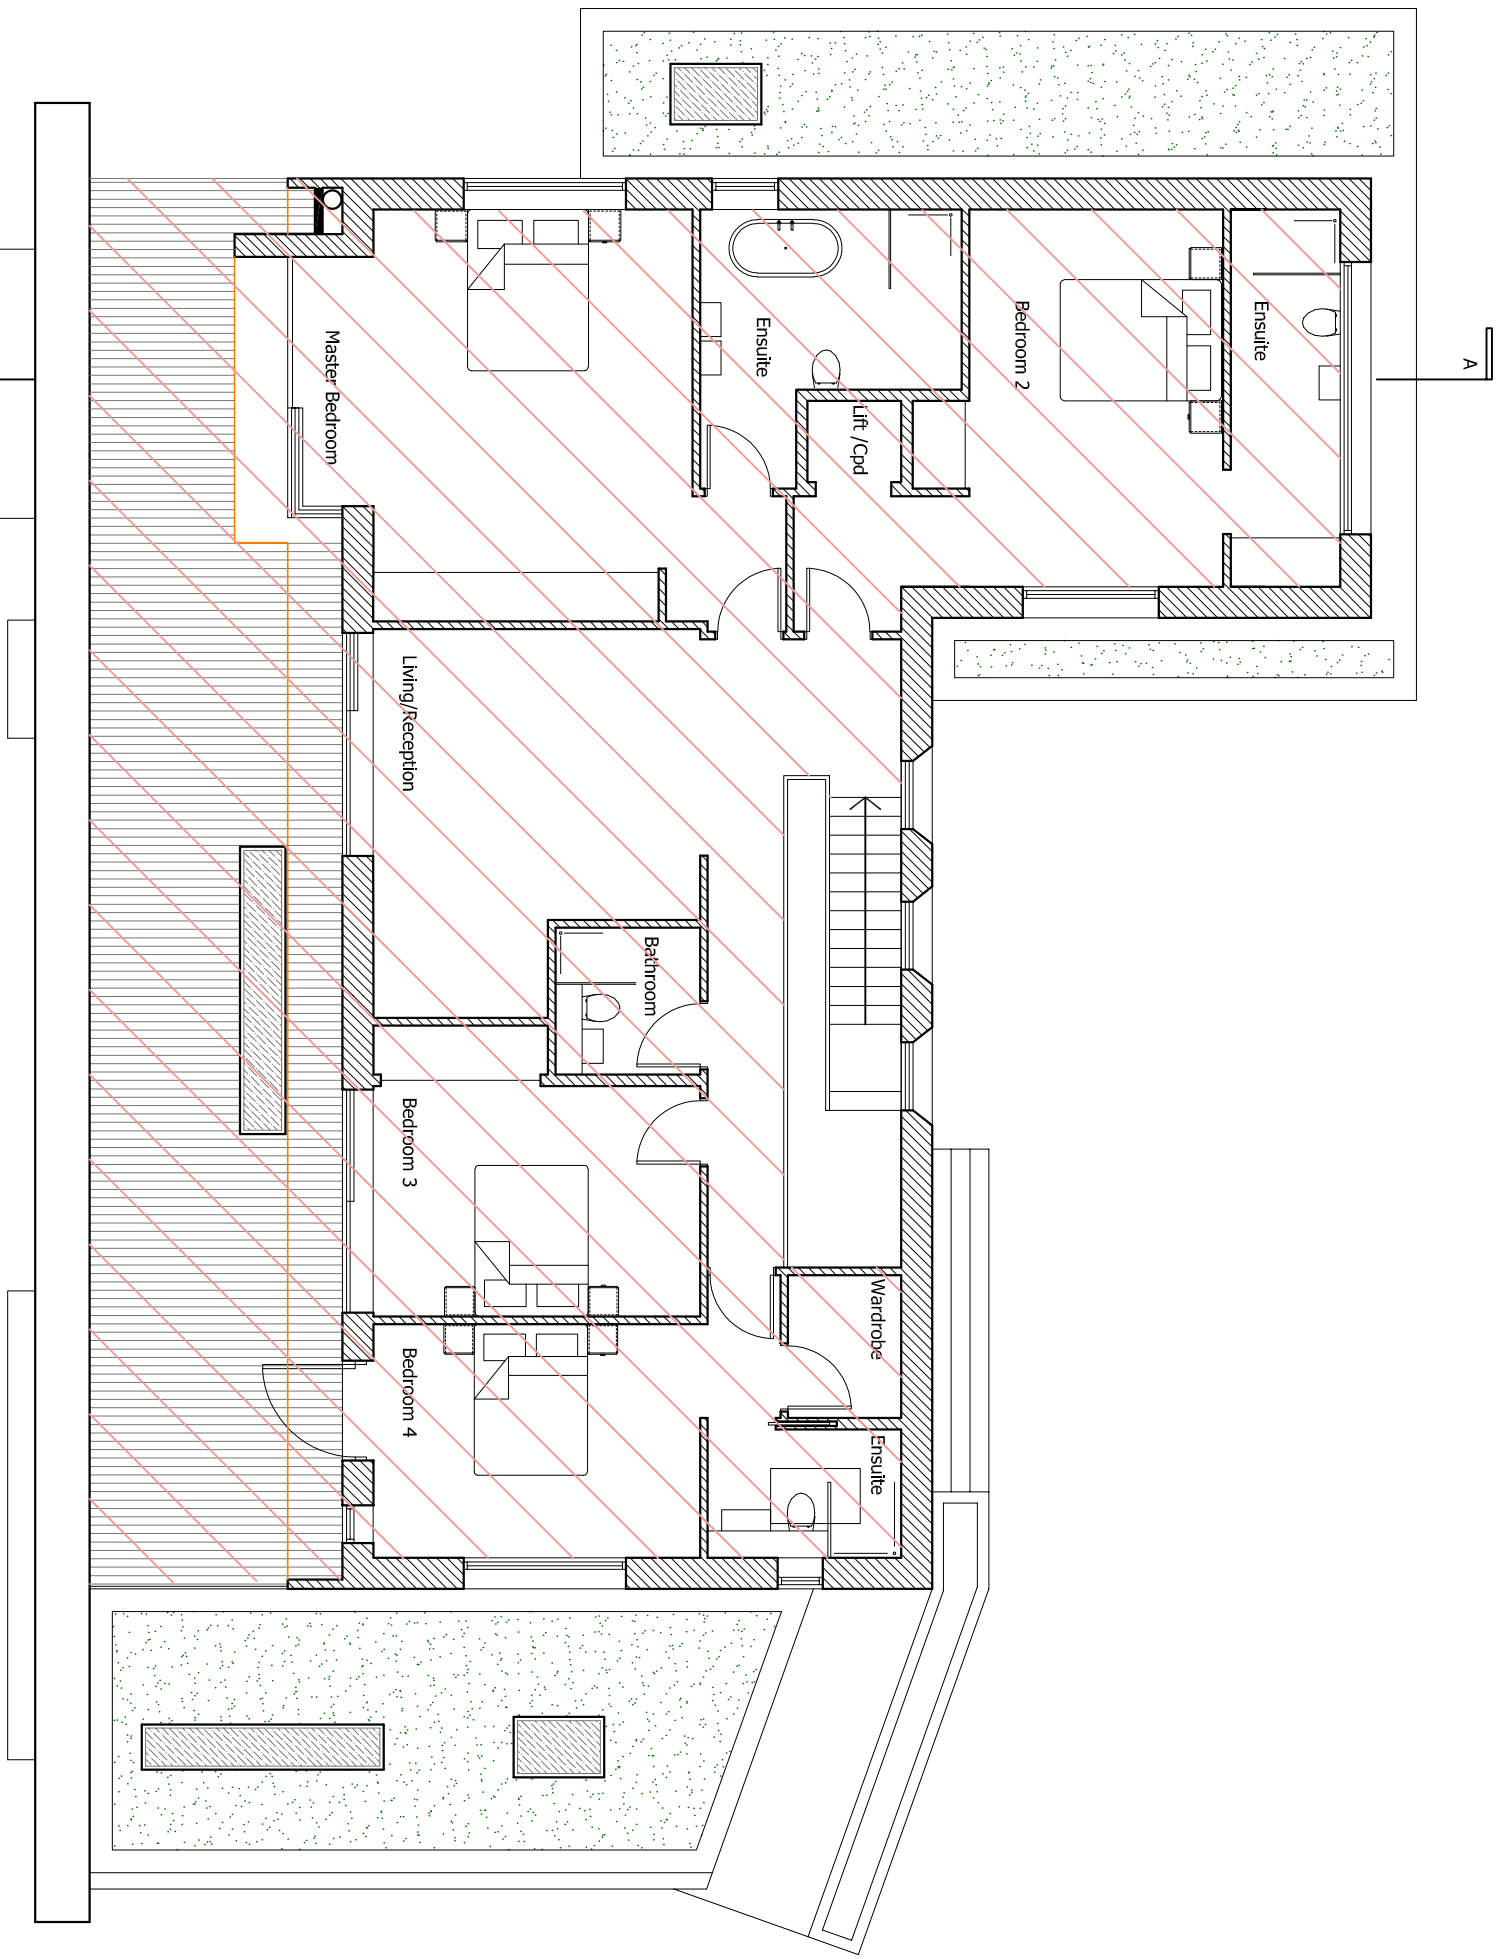

FIRST FLOOR PLAN
1:100

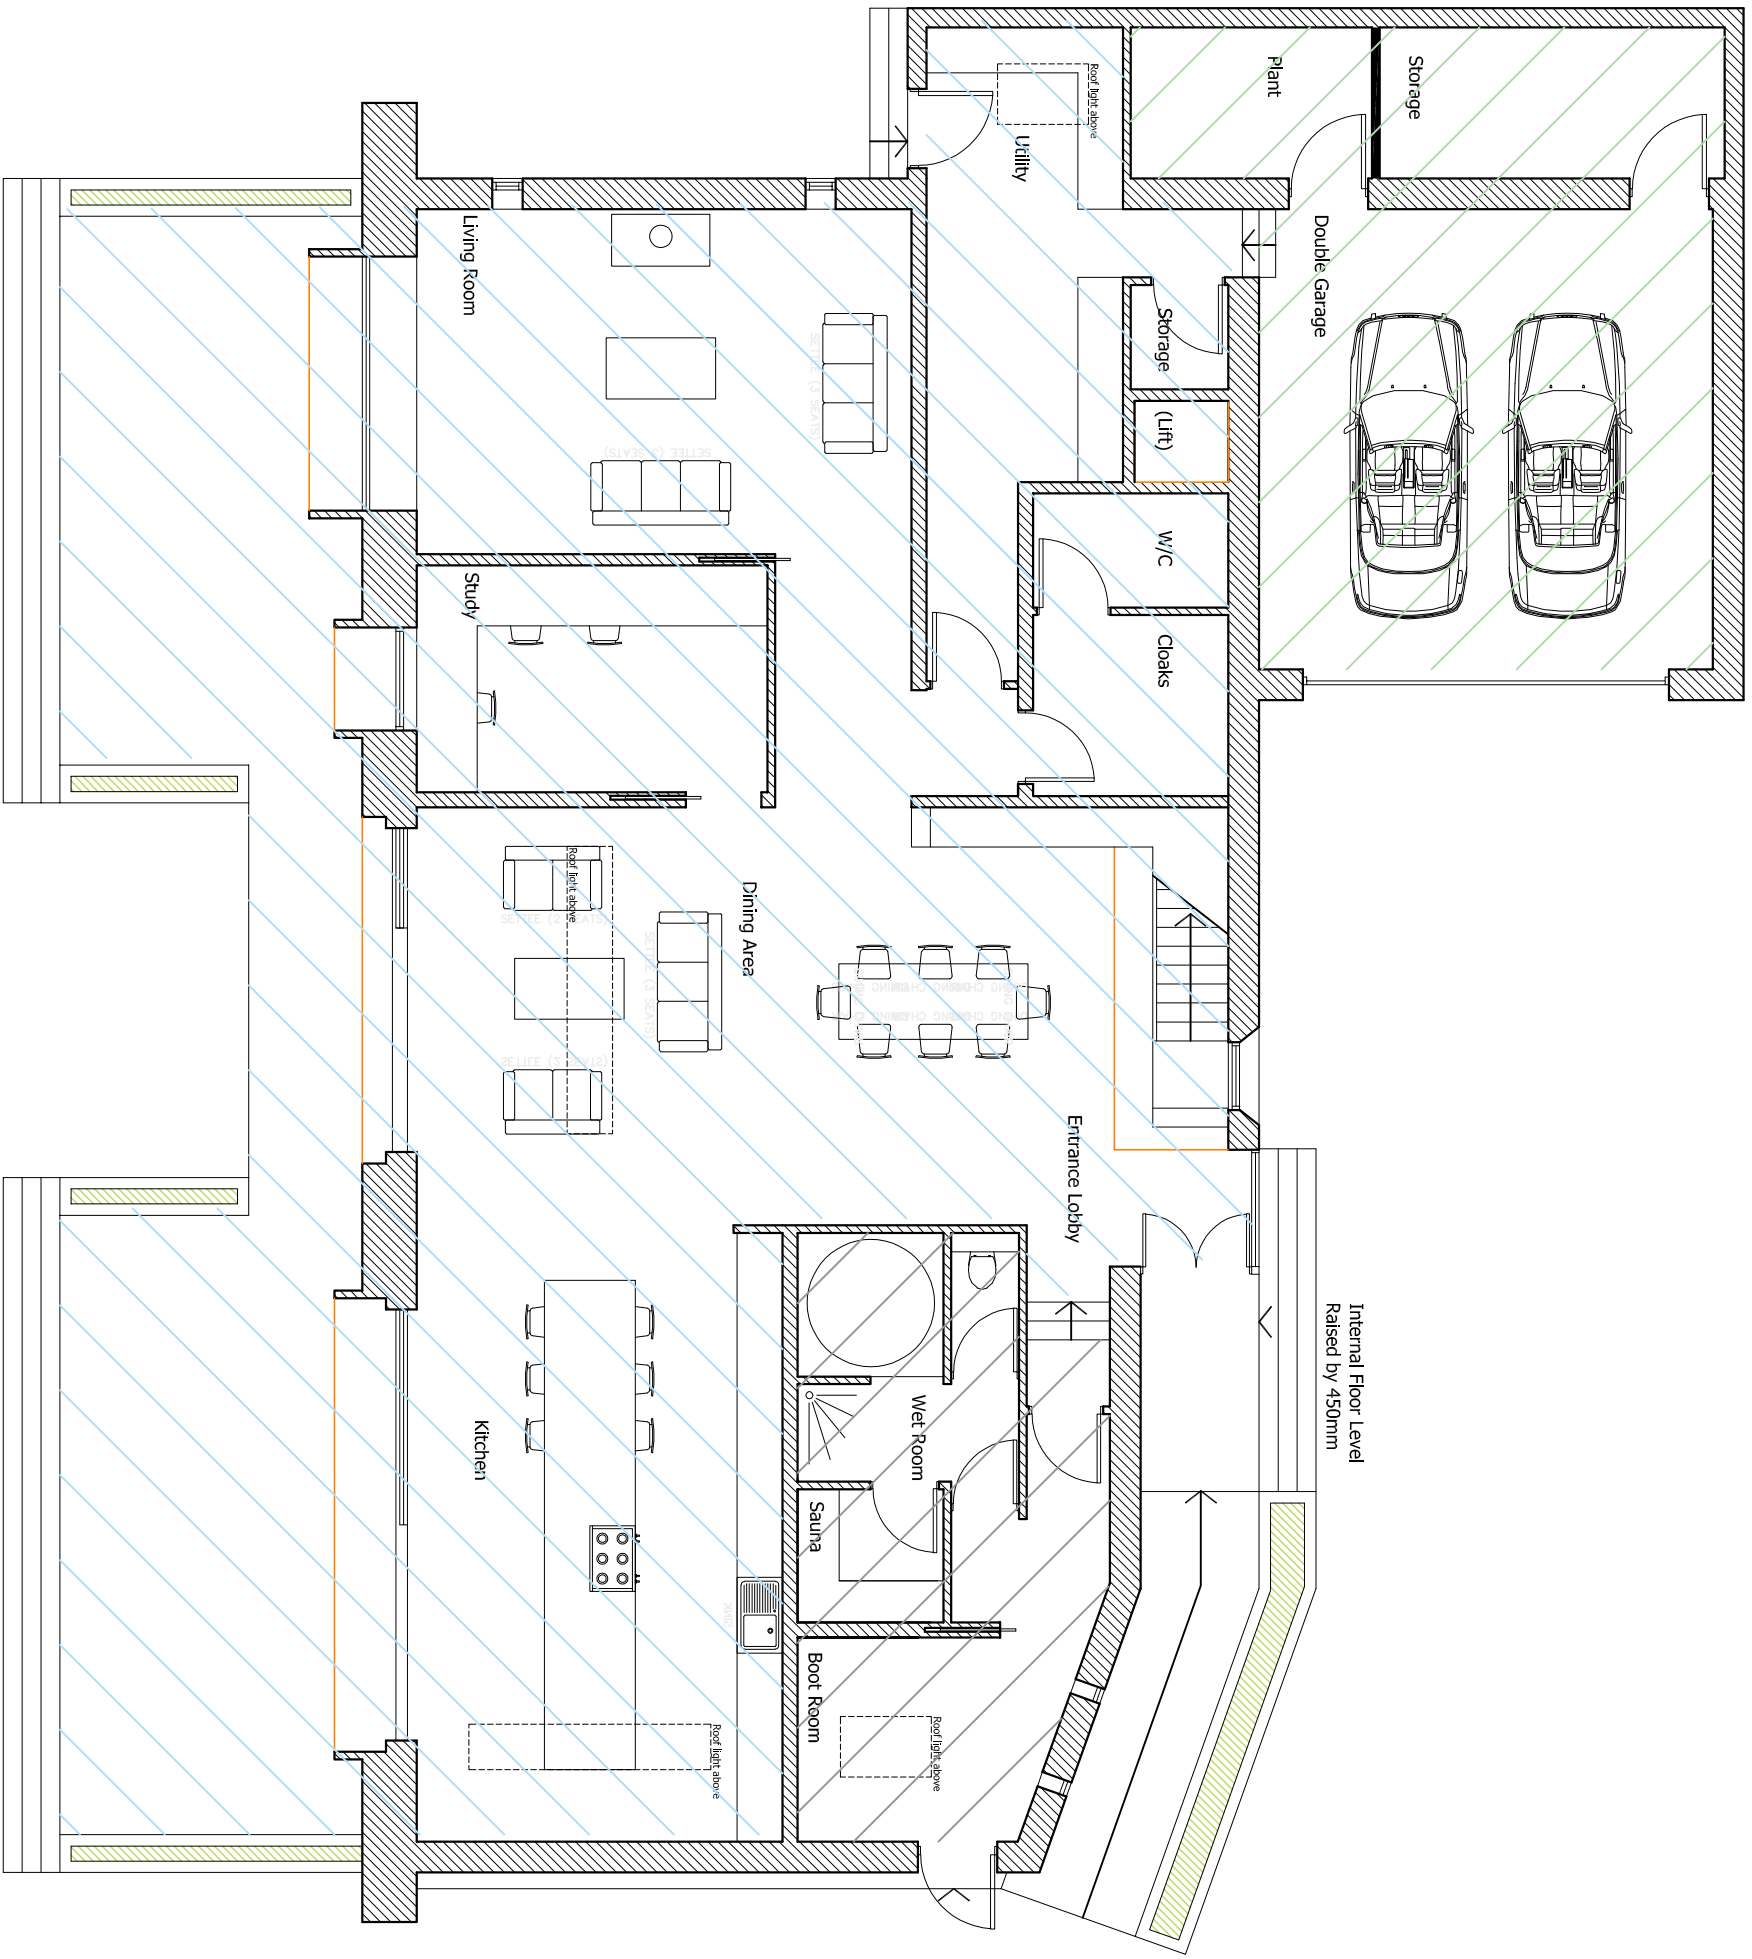

GROUND FLOOR PLAN
1:100

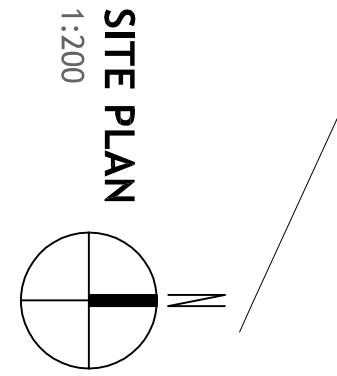

SITE PLAN
1:200



Section A-A
1:200

NOTES:

Dimensions to be checked on site before commencing work. Any discrepancies shall be reported to the architect immediately.


Do not scale from these drawings except for planning purposes.

Use figured dimensions only.

Where applicable this drawing is to be read in conjunction with other consultants' drawings.

All drawings to be read in conjunction with specification and mechanical and electrical drawings / specification

FINISHED FLOOR
HEIGHTS - AOD

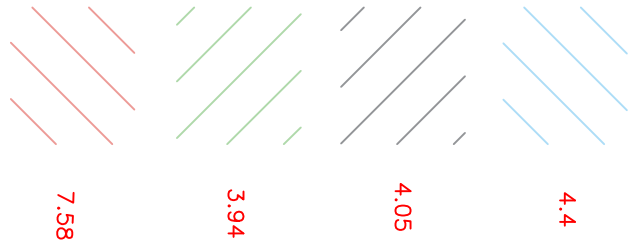

REV	DATE	AMENDMENT	DRAWN
A	09.06.18	Finalised Floor Heights & Southern Water consent zone added.	SH

hd architects
Hoyer Davies Architects Ltd
1 The Old Flour Mill,
24 Beacon Square,
Bristol, BS1 1JH
01243 370 715
mail@hdayarchitects.co.uk

PROJECT
24 Beacon Square
Estonium

DRAWING
Proposed Plans
Proposed Section

SCALE
as noted @A1

DATE March 2018
DRAWING NUMBER 17193402

DRAWN NW
REVISION A