



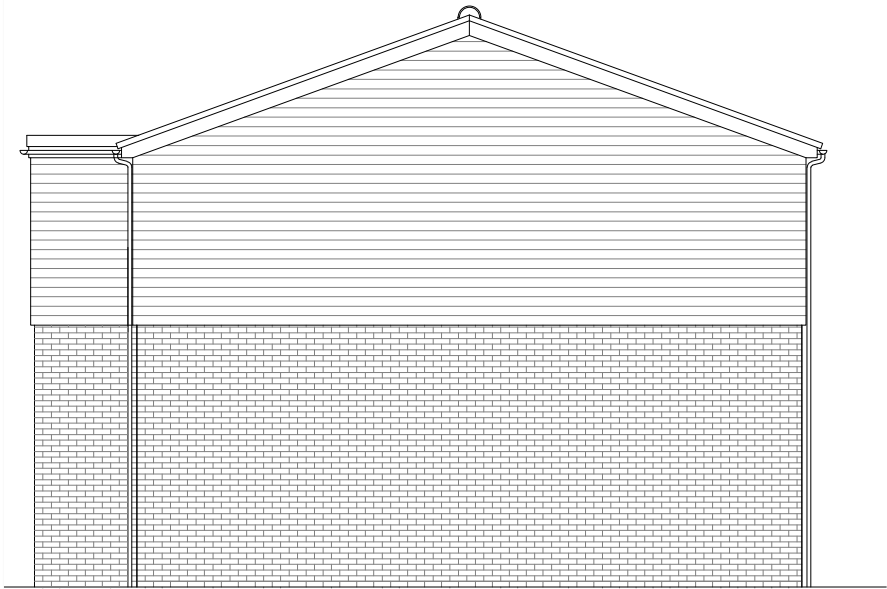


Proposed Side Elevation



Proposed Front Elevation

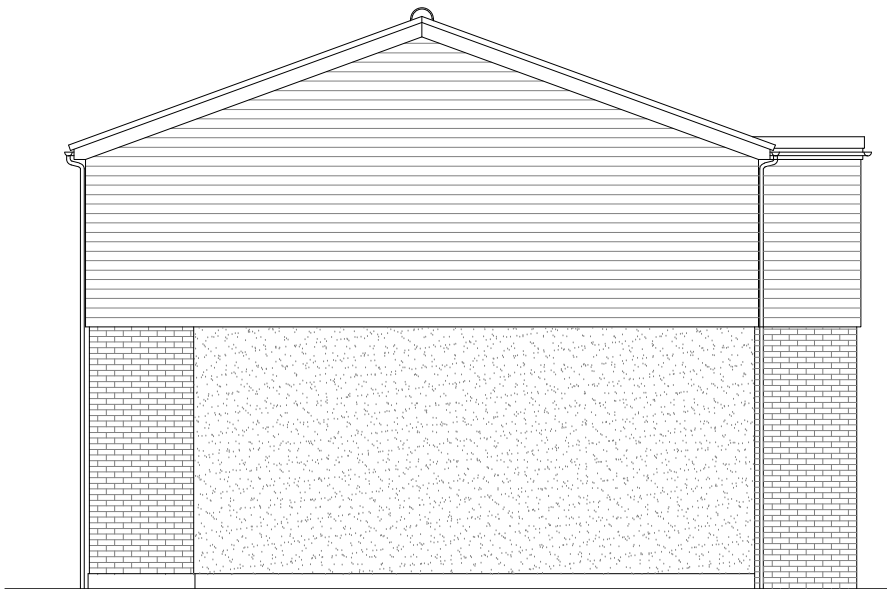

Proposed Side Elevation

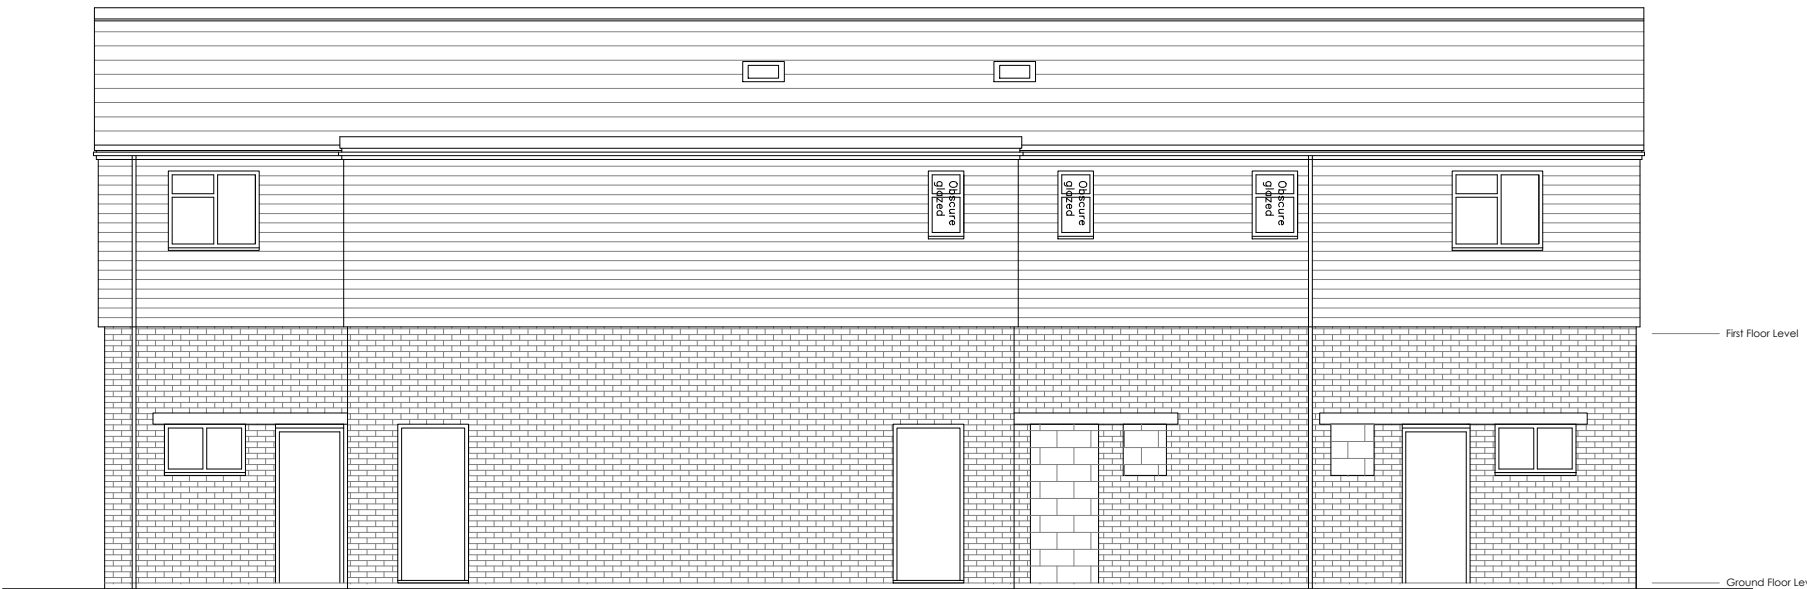

Proposed Rear Elevation

Option A

Copyright is reserved by GBS Designs and is issued on the condition that it is not copied or disclosed by or to any unauthorised persons without prior consent in writing from GBS Designs. All dimensions to be checked on site All structural elements to be specified by a suitably qualified structural engineer.	REV	DESCRIPTION	DRAWN	DATE	Scale Bar 	Drawing Ref		Drawing Title
	-	Initial design	GBS	19.11.18		50-56CREEKRD 06		50 to 56 Creek Road Hayling Island Hampshire PO11 9DQ
	A	Changes to internal layouts and elevations	GBS	19.12.18		Scale at A1	Scale at A3	
	B	Changes to shop front windows	GBS	20.12.18		1:50	1:100	
	C	Drawing numbers made sequential with additional map drawings and phasing	GBS	21.12.18		Date		
	D	Changes to outline colours and additions to Phase 1 block, parking, site and location plans	GBS	07.02.19		19 NOV 2018		
	E	Area defined and outline colours changed on all block, parking, site and location plans	GBS	07.05.19		Drawn by		
	F	Roof changes to Phase 2 drawings	GBS	29.05.19		GBS		
	G	Changes to plans and elevations for Phase 2 following planning meeting	GBS	02.07.19				
	H	External staircase enclosed with associated changes	GBS	03.07.19				



CAD - ARCHITECTURE - DESIGN

6 Shillinglee Waterloooville Hampshire PO7 5RW

Tel 023 9225 8315

www.gbs-designs.co.uk