
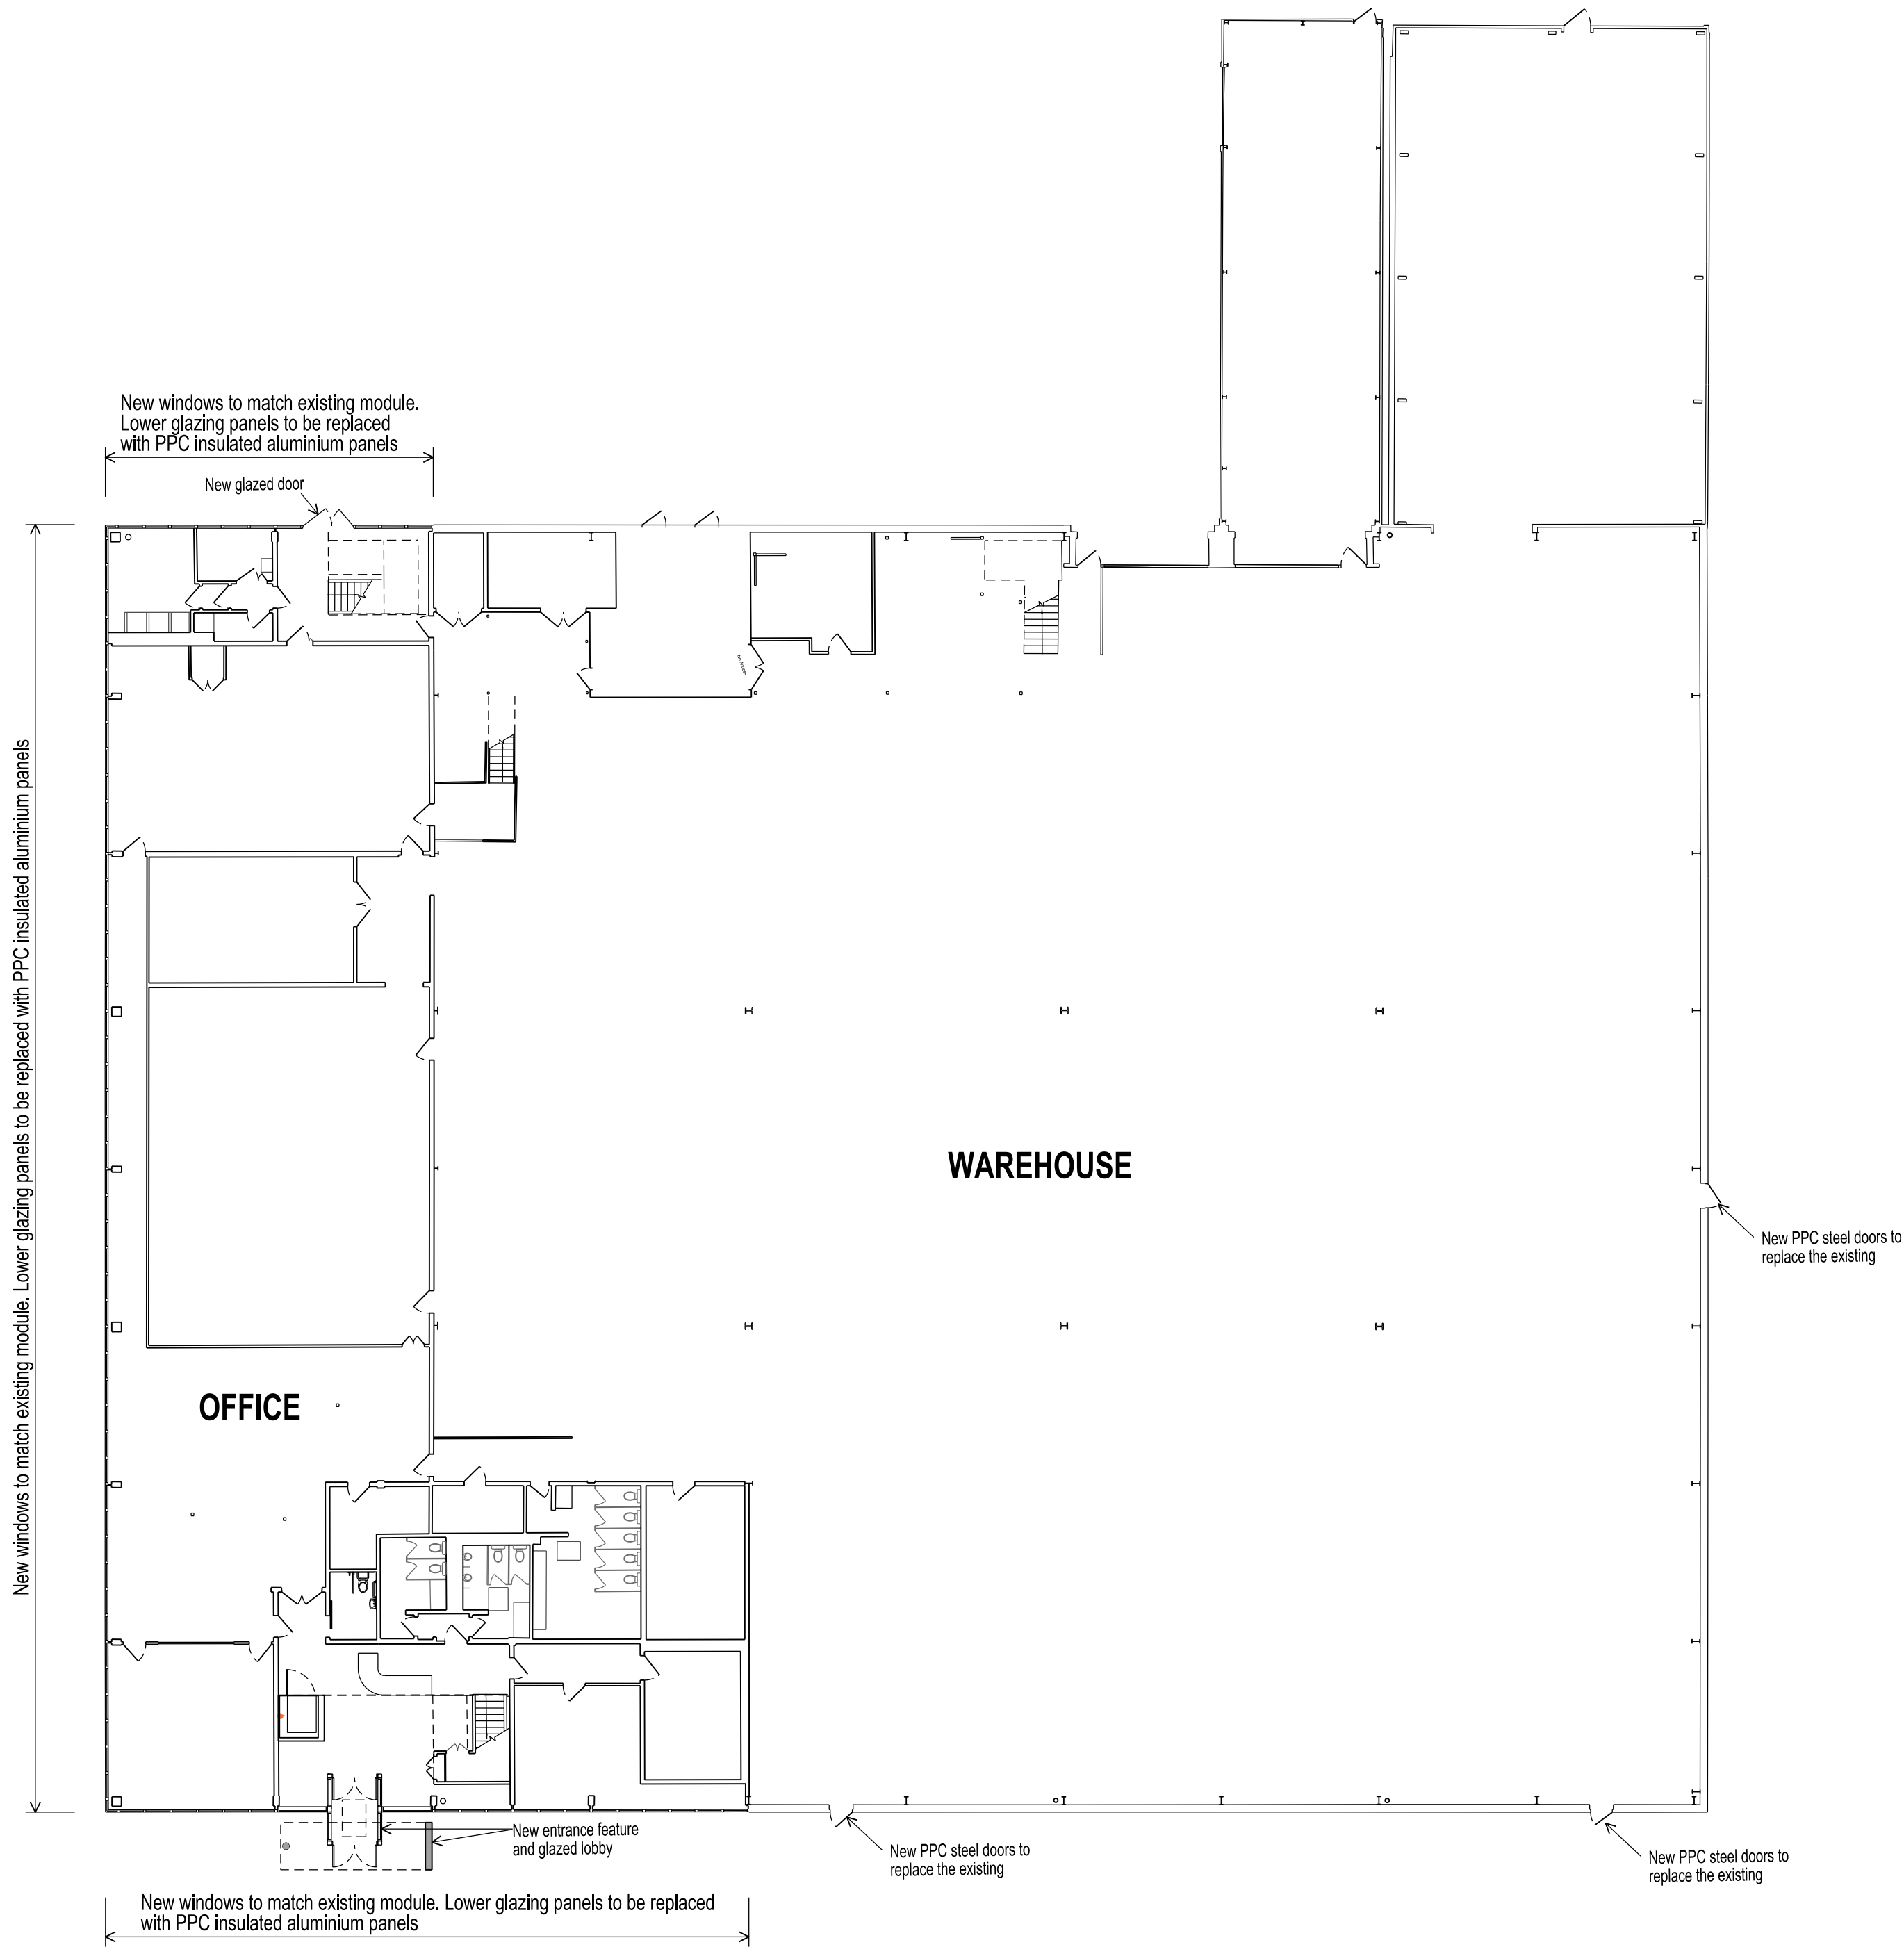



SITE SPECIFIC HAZARDS

IN ACCORDANCE WITH THE REQUIREMENTS OF THE COM REGULATIONS 2015 THE FOLLOWING SIGNIFICANT RESIDUAL HAZARDS HAVE NOT BEEN DESIGNED OUT OF THIS PROJECT AND MUST BE TAKEN INTO CONSIDERATION BY CONTRACTORS PLANNING TO UNDERTAKE THE WORKS SHOWN ON THIS DRAWING.

1 2 3 4 5 6m  
SCALE

 

PROPOSED GROUND FLOOR PLAN

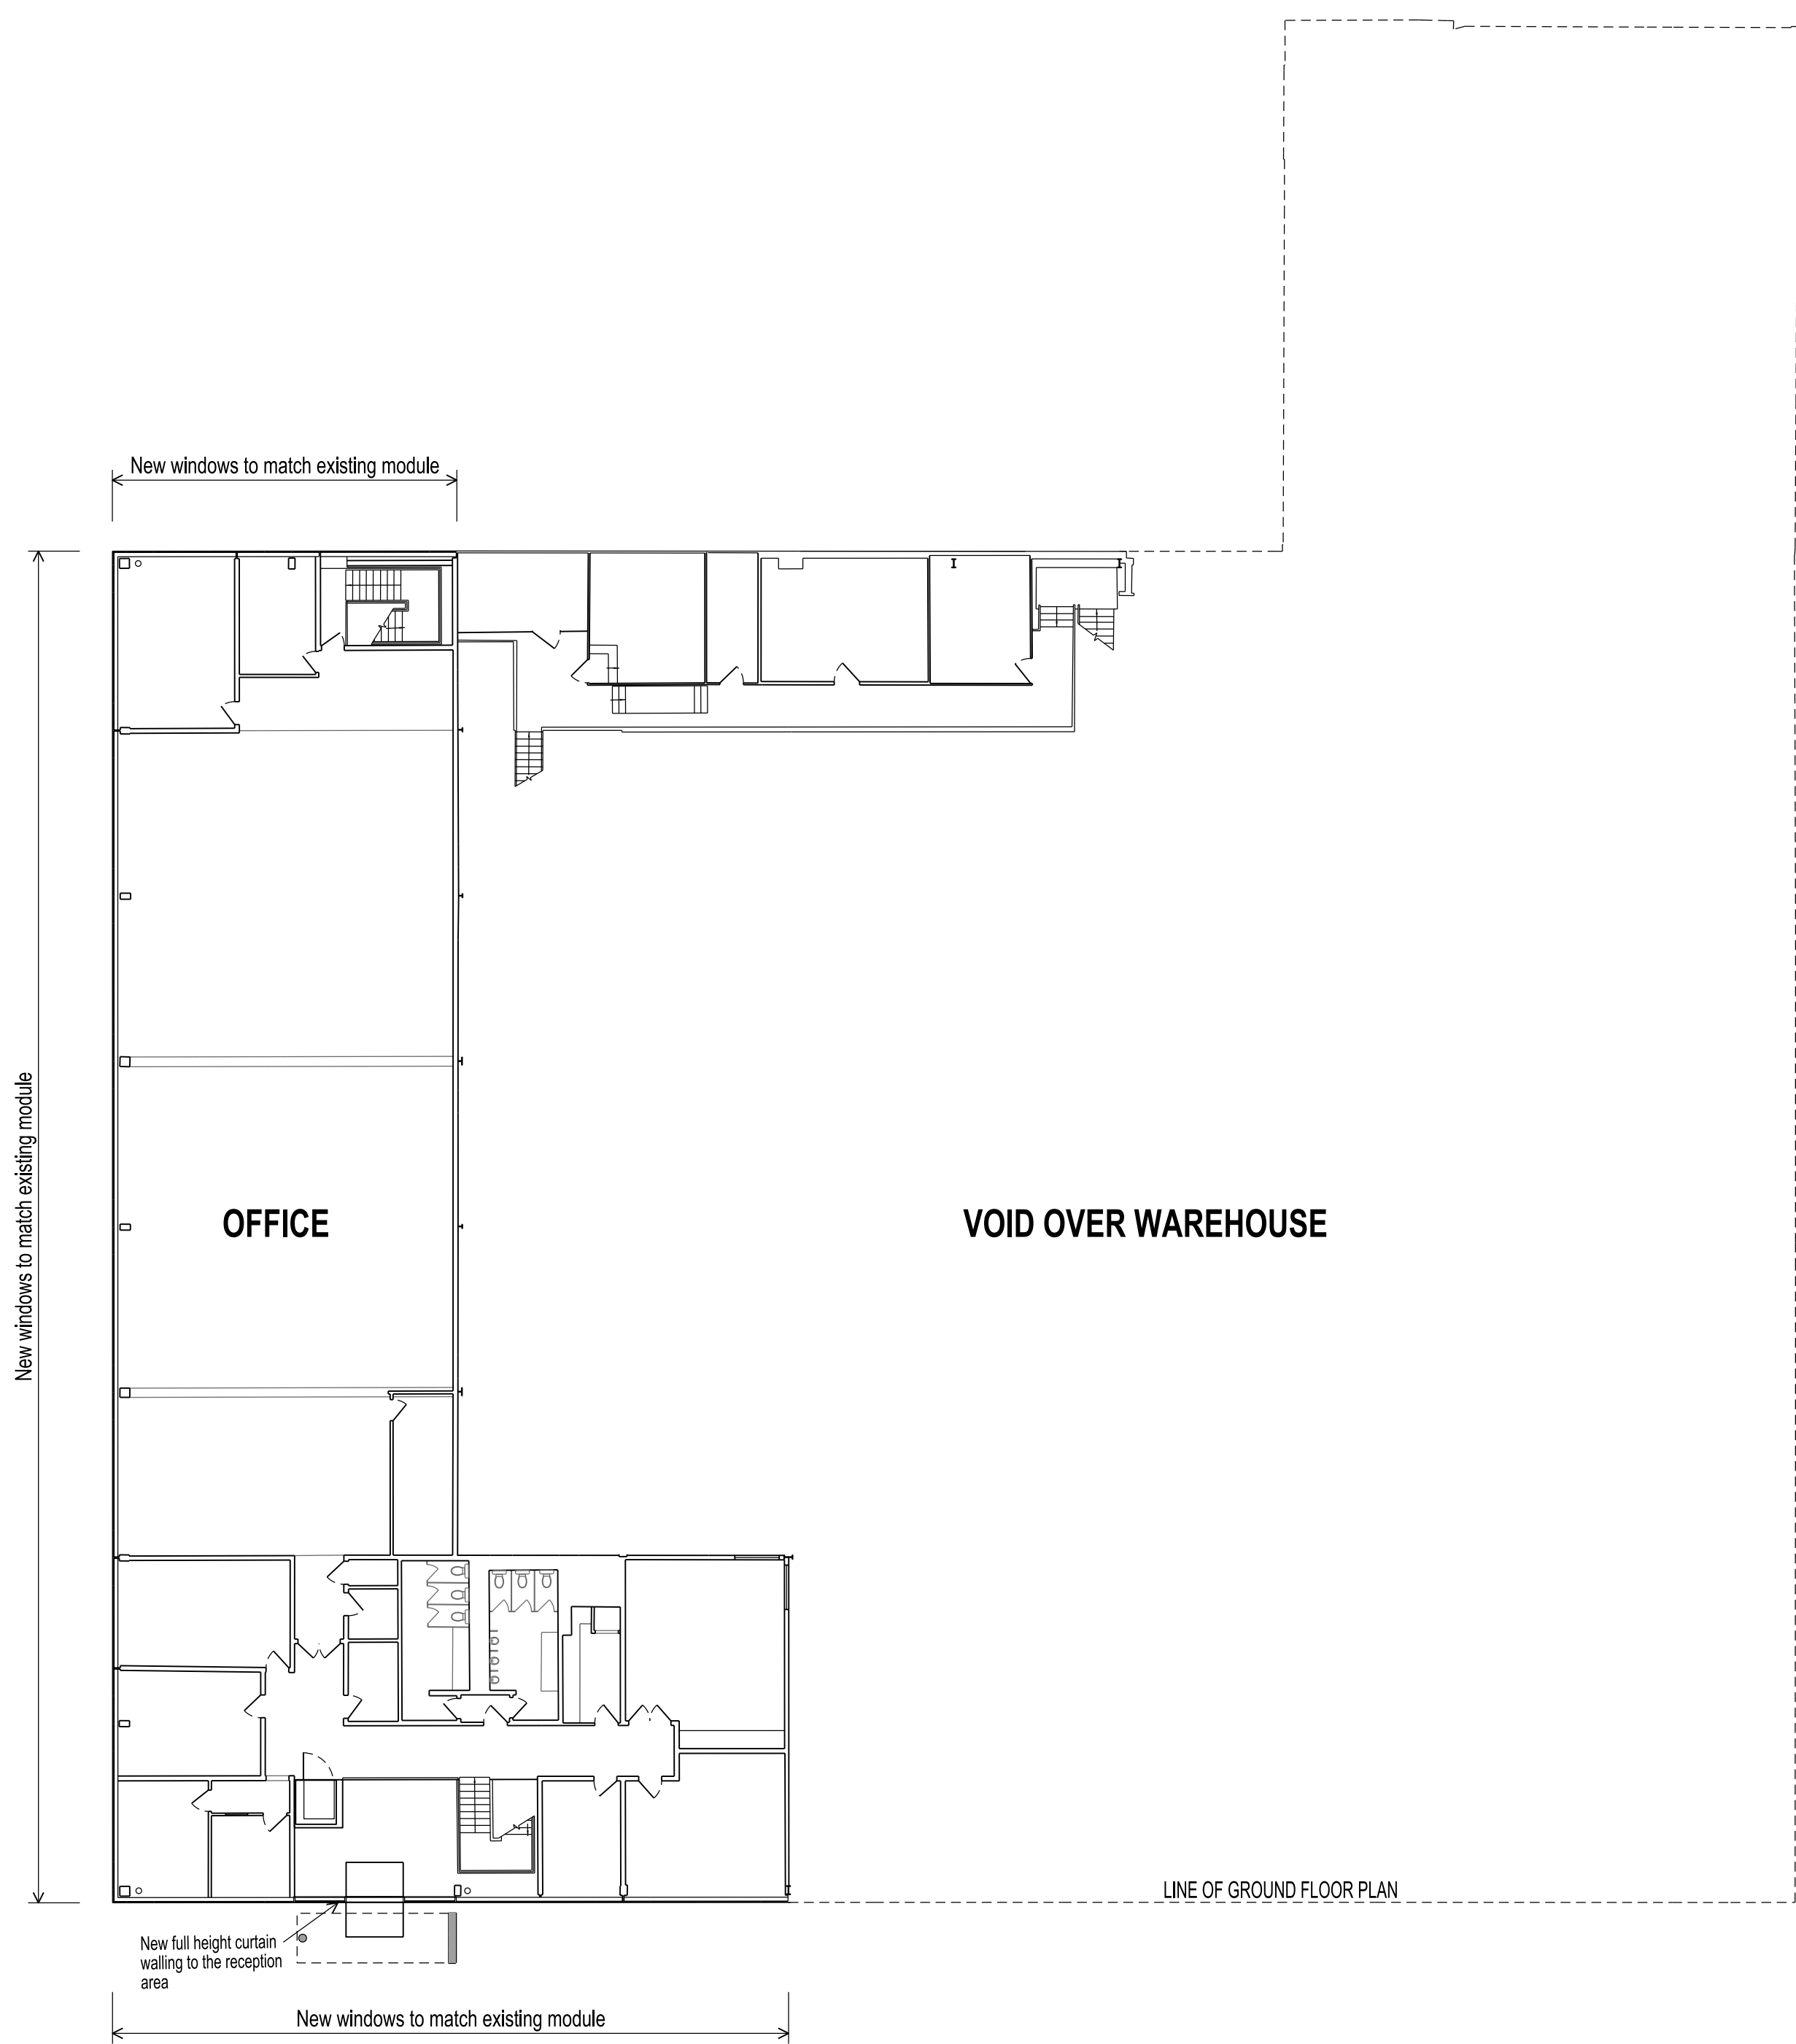

PROPOSED FIRST FLOOR PLAN

REV. DATE NOTES INT.

CLIENT / PROJECT  
LONDON METRIC  
WARTSILA  
4 MARPLES WAY, HAVANT  
DRAWING TITLE  
PROPOSED  
GROUND FLOOR & FIRST FLOOR

STATUS  
PLANNING

DATE  
22.01.19  
DRAWN  
CF  
SCALE @ A1  
1:200/1:400

PROJECT  
NUMBER  
UNIT  
J/S CODE  
CI / SPS  
CODE  
TYPE &  
NUMBER  
REVISION  
NUMBER  
LETTER

DRAWING NO.  
10609  
P  
002

Site Location Plans L GA Plans P Elevations E  
Sections S Details D Protc Colour C

THE RATCLIFFE GROVES PARTNERSHIP

LONDON  
18 BEERDROW ROAD  
LONDON WC1R 4EB  
T: 020 7608 6666 E: london@rgp.co.uk  
www.rgp.co.uk

MANCHESTER  
105 MANCHESTER ROAD  
BURY LANCASHIRE BL9 9TD  
T: 0161 797 6000 E: manchester@rgp.co.uk

