




Notes
This drawing may be scaled for the purposes of Planning Applications, Land Registry and for Legal plans where the scale bar is used, and where it verifies that the drawing is an original or an accurate copy. It may not be scaled for construction purposes.
Always refer to figured dimensions. All dimensions are to be checked on site. Discrepancies and/or ambiguities between this drawing and information given elsewhere must be reported immediately to this office for clarification before proceeding. All drawings are to be read in conjunction with the specification and all works to be carried out in accordance with latest British Standards / Codes of Practice.

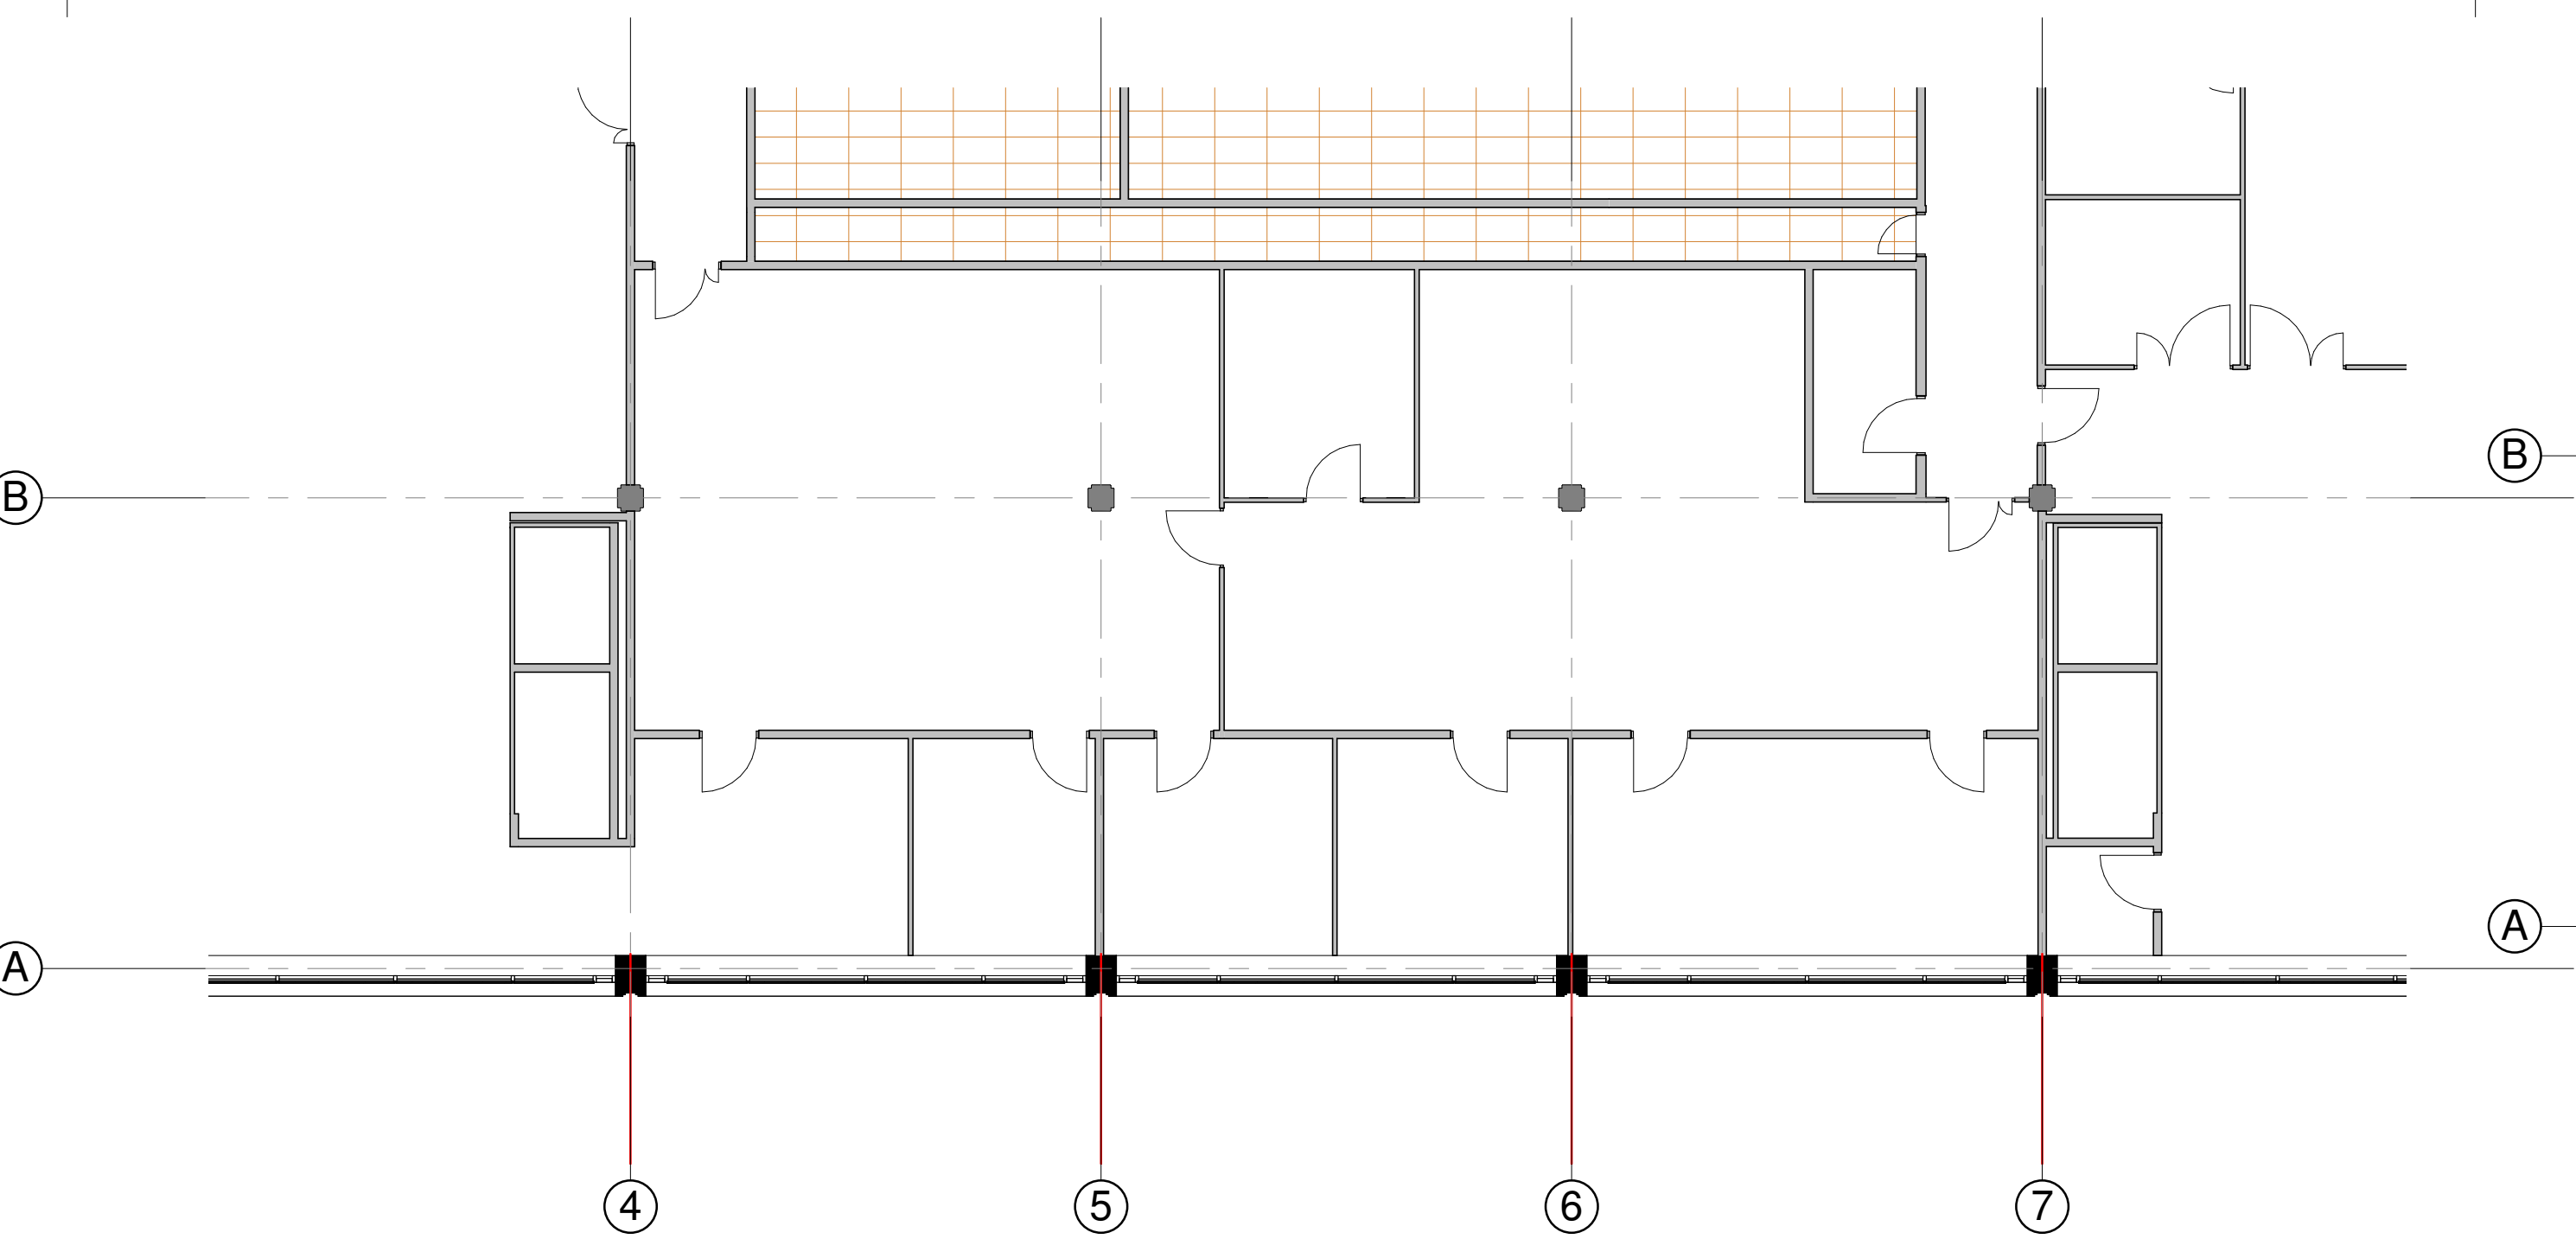


Existing First Floor Plan
1 : 100

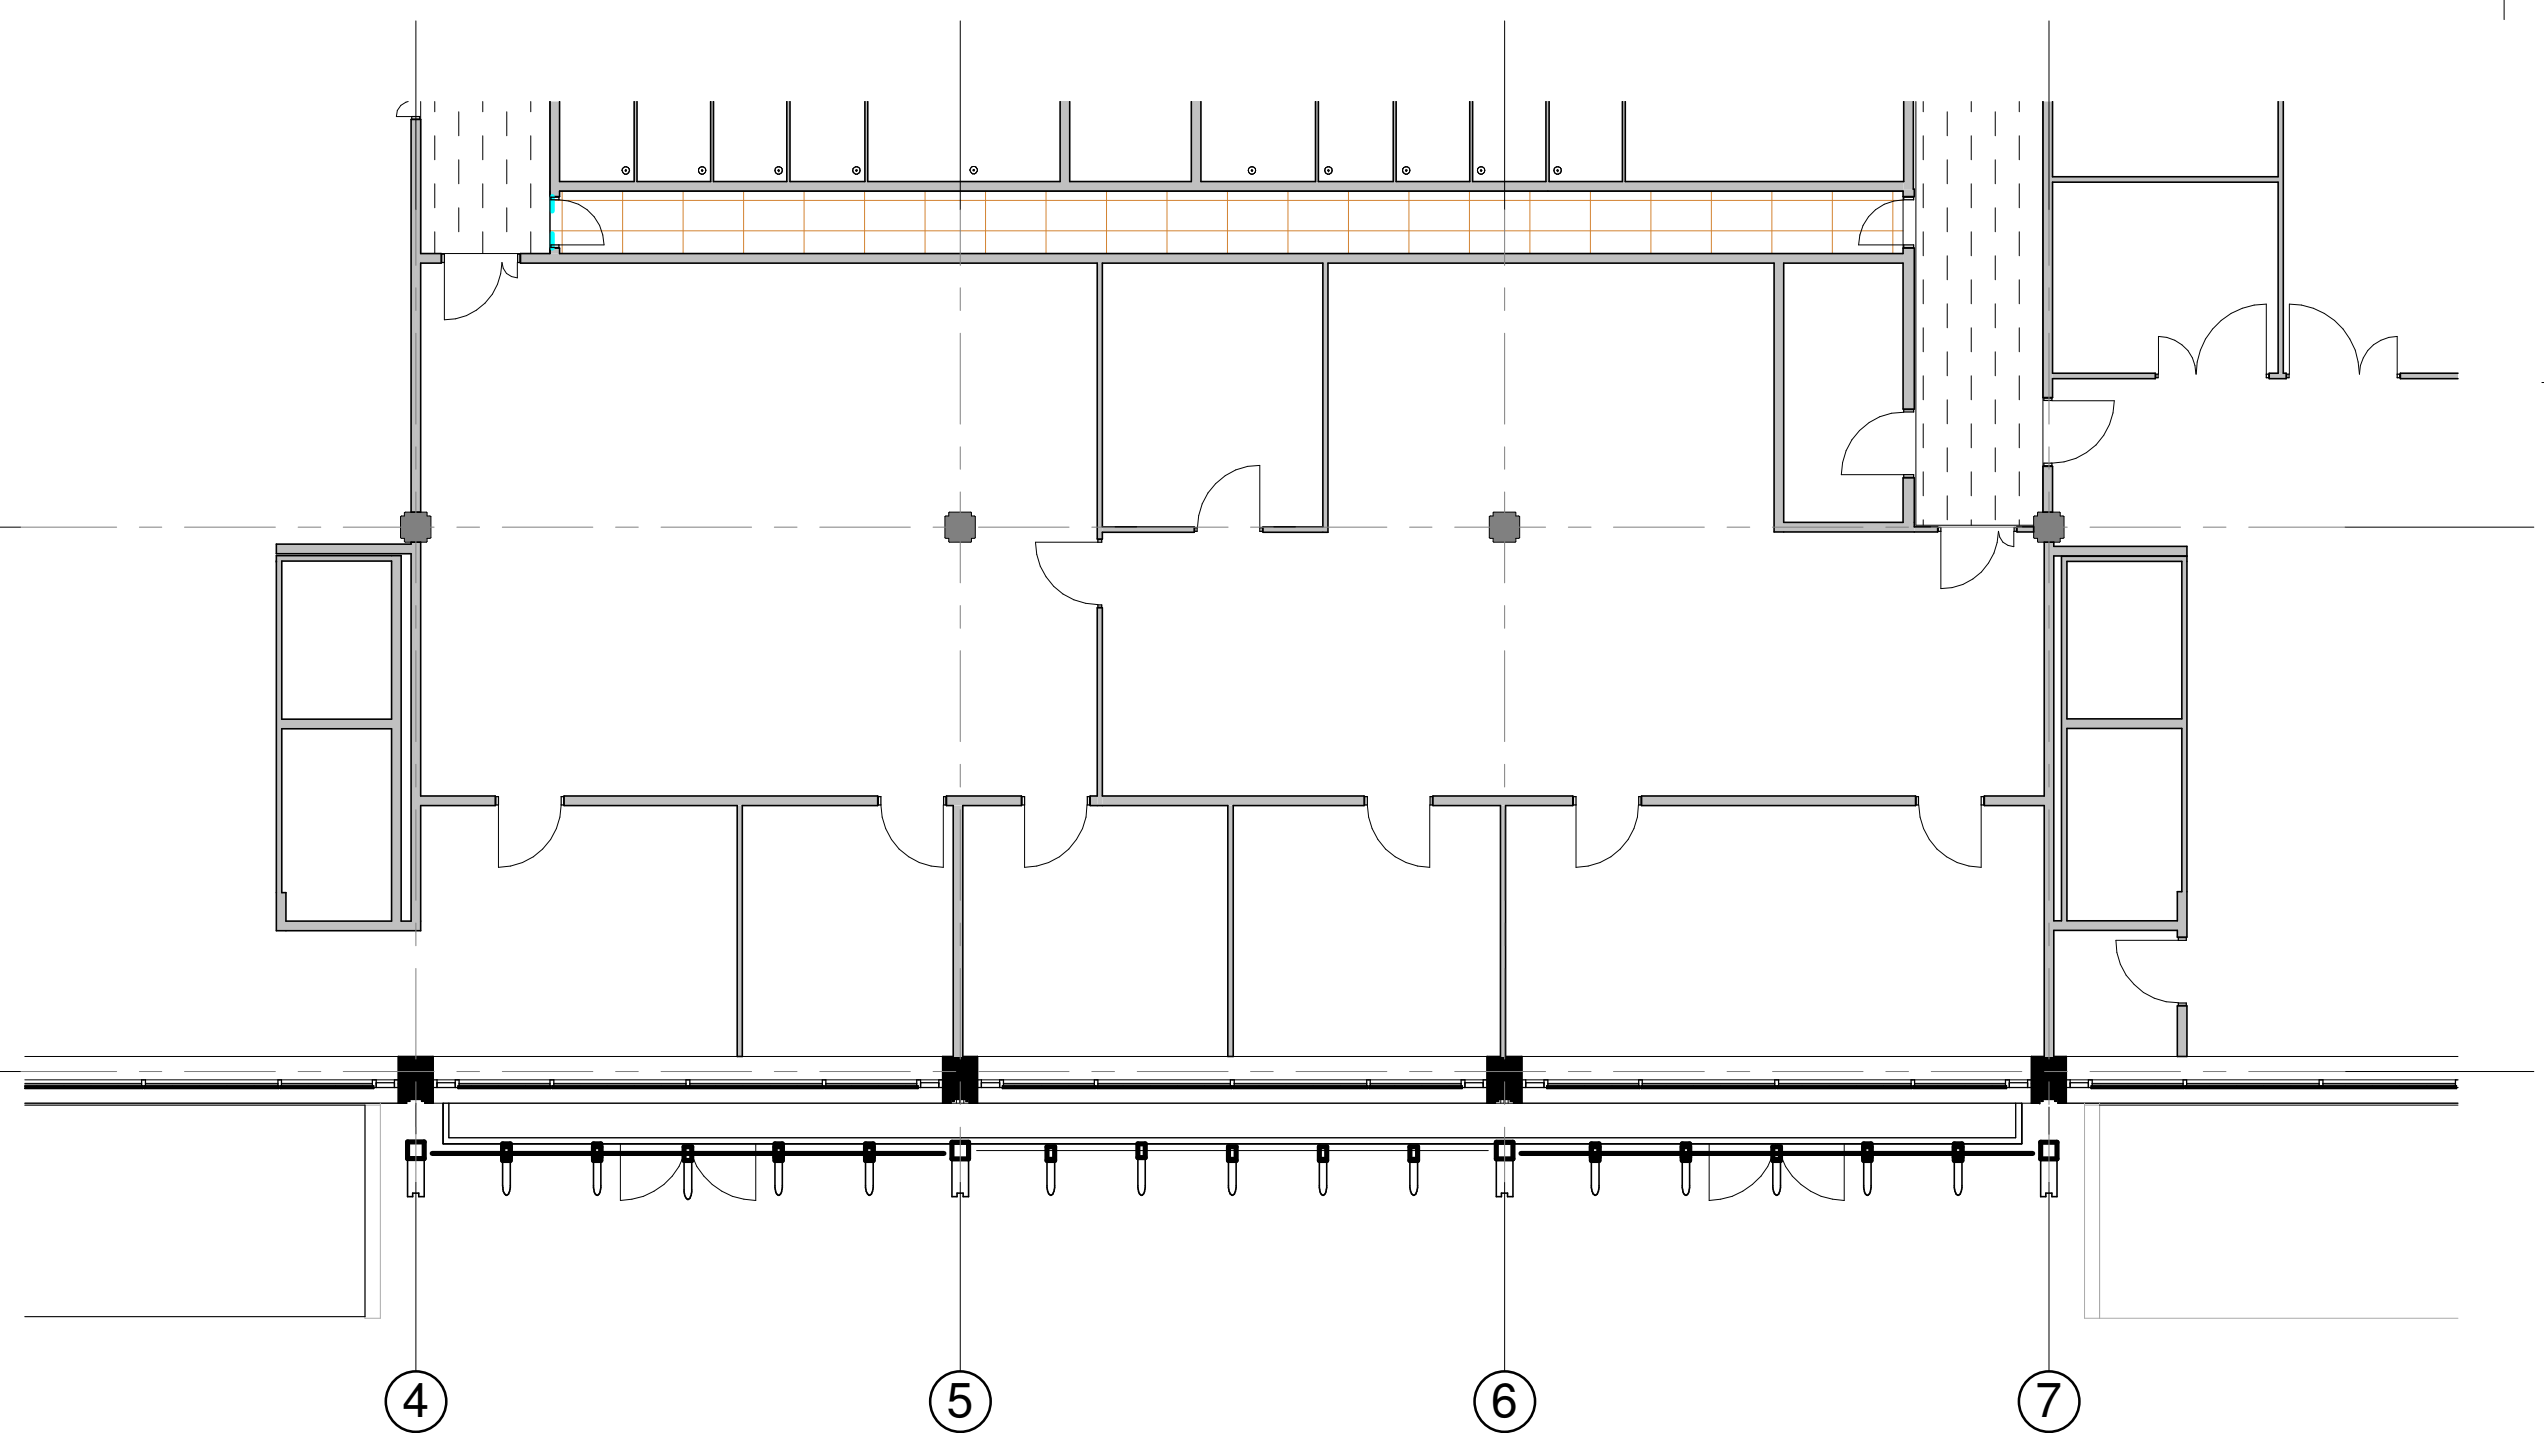

Proposed First Floor Plan
1 : 100

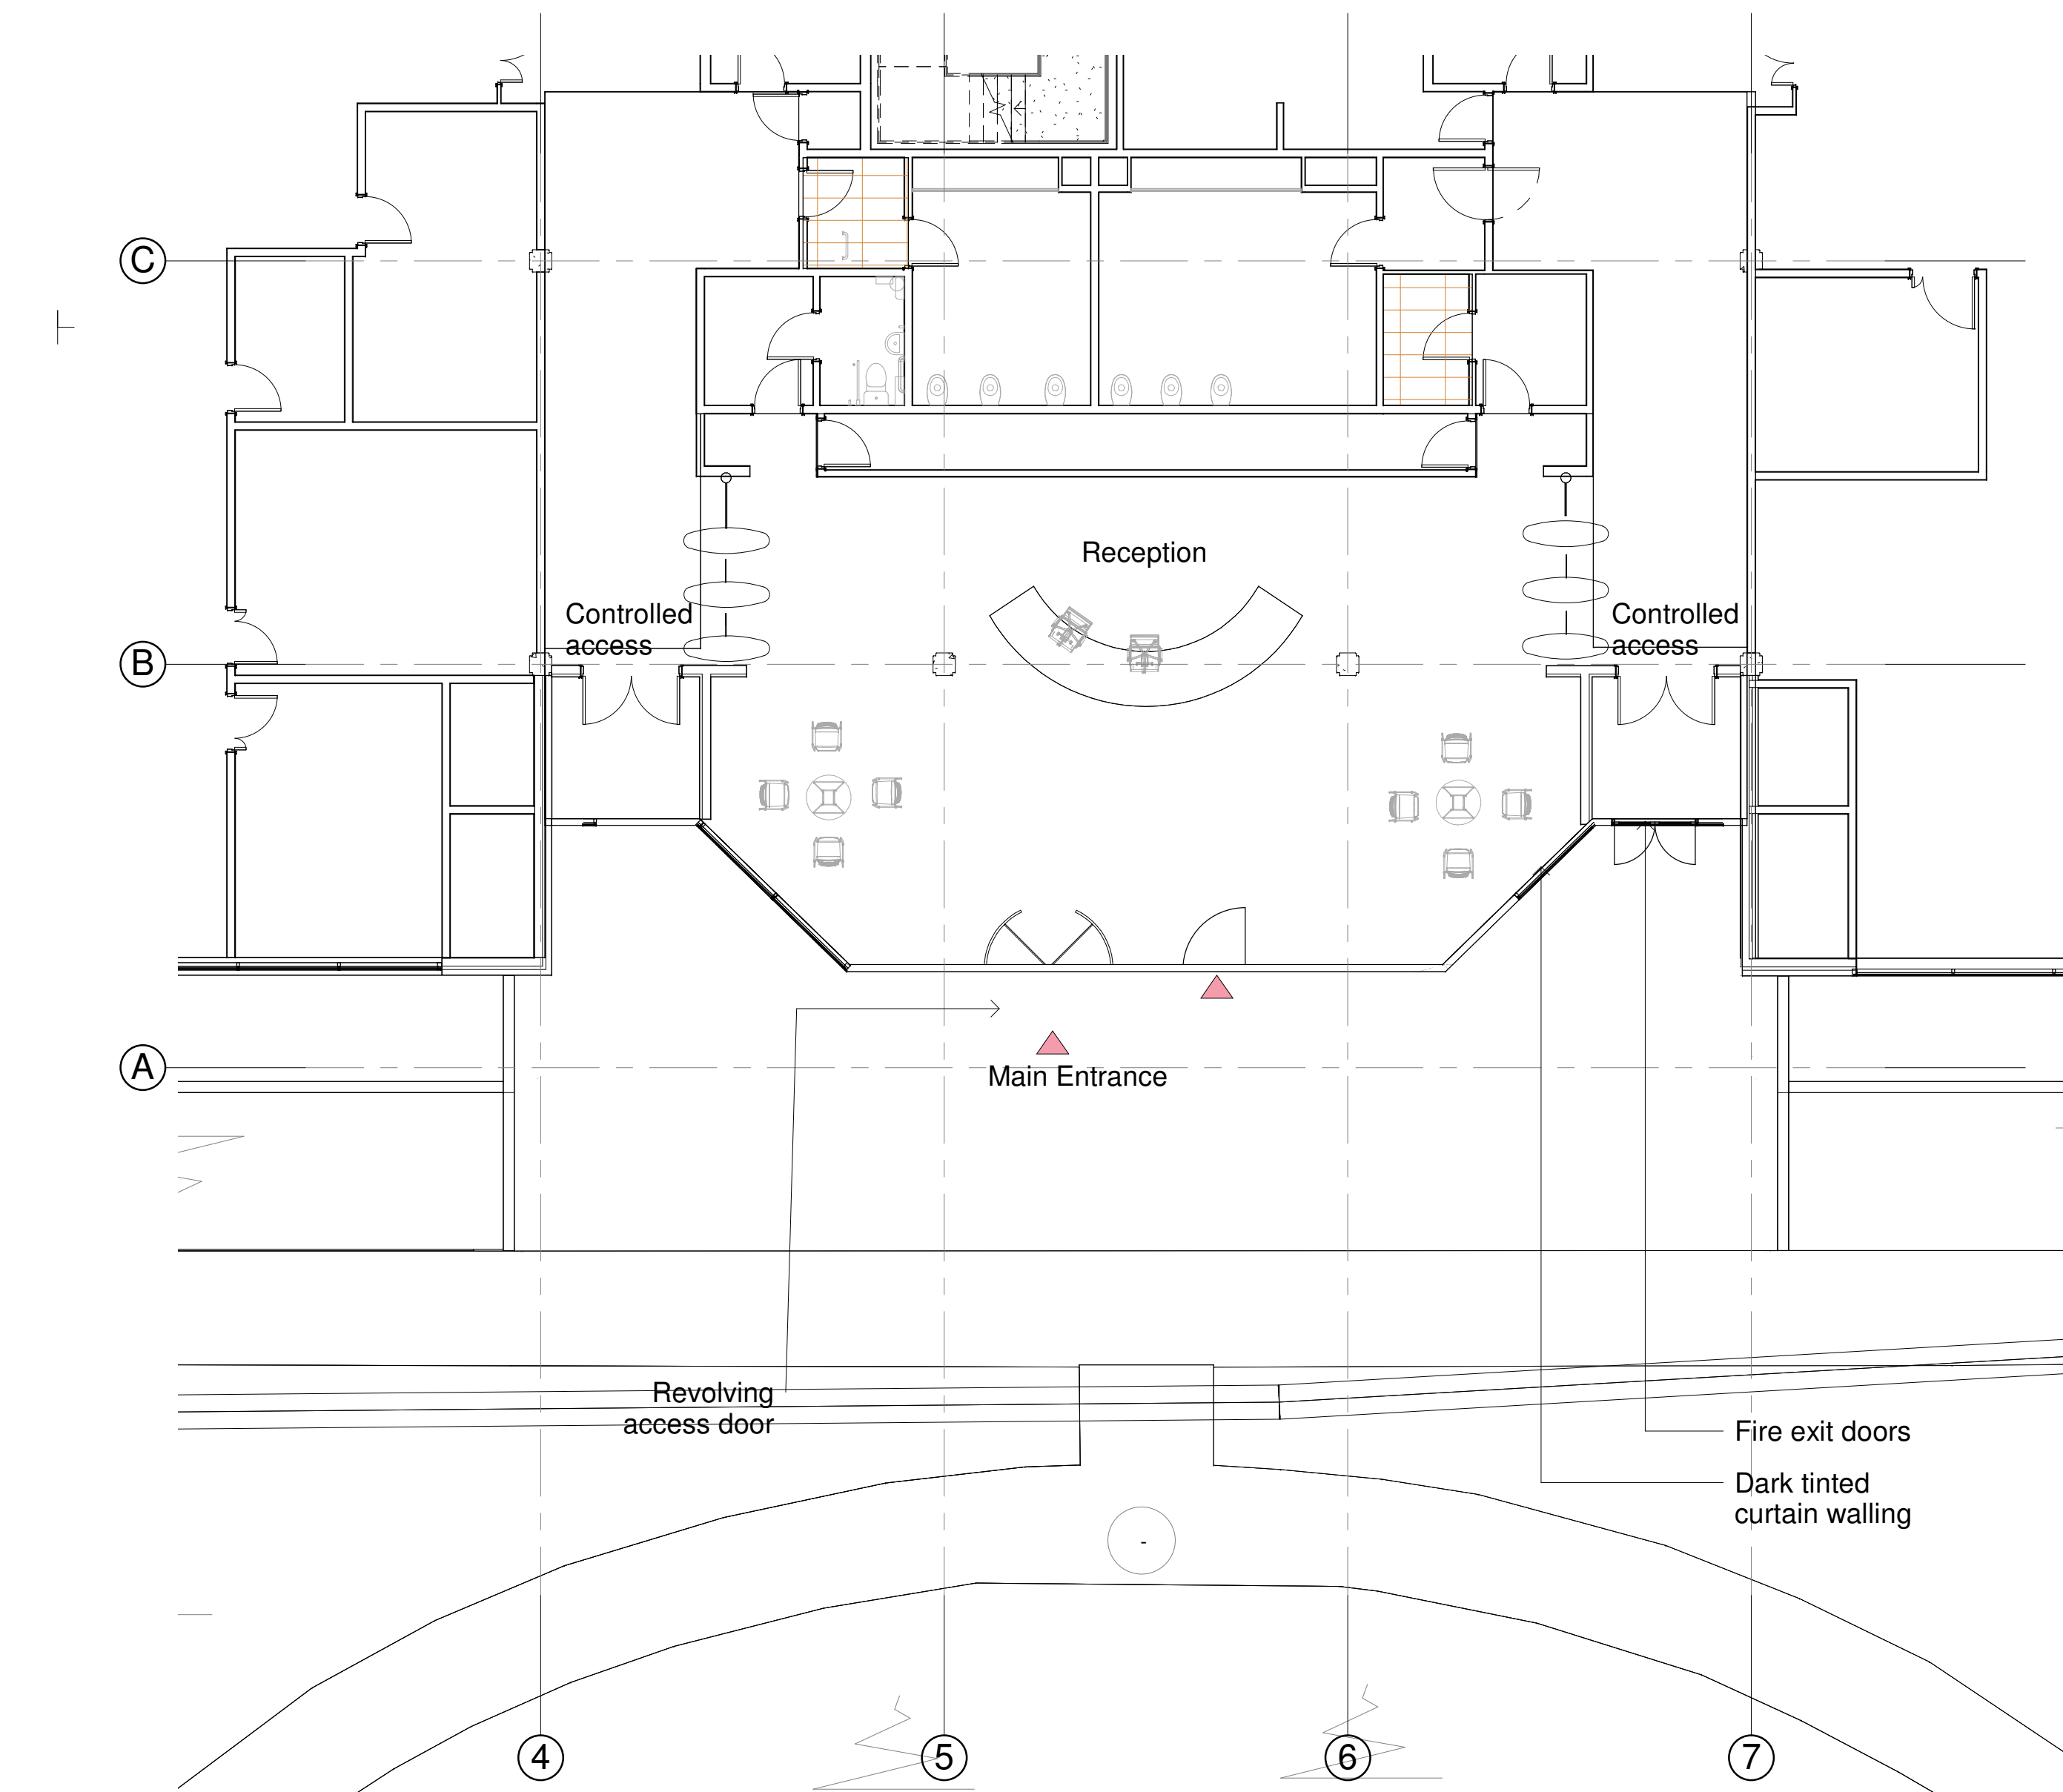


Existing Ground Floor Plan
1 : 100

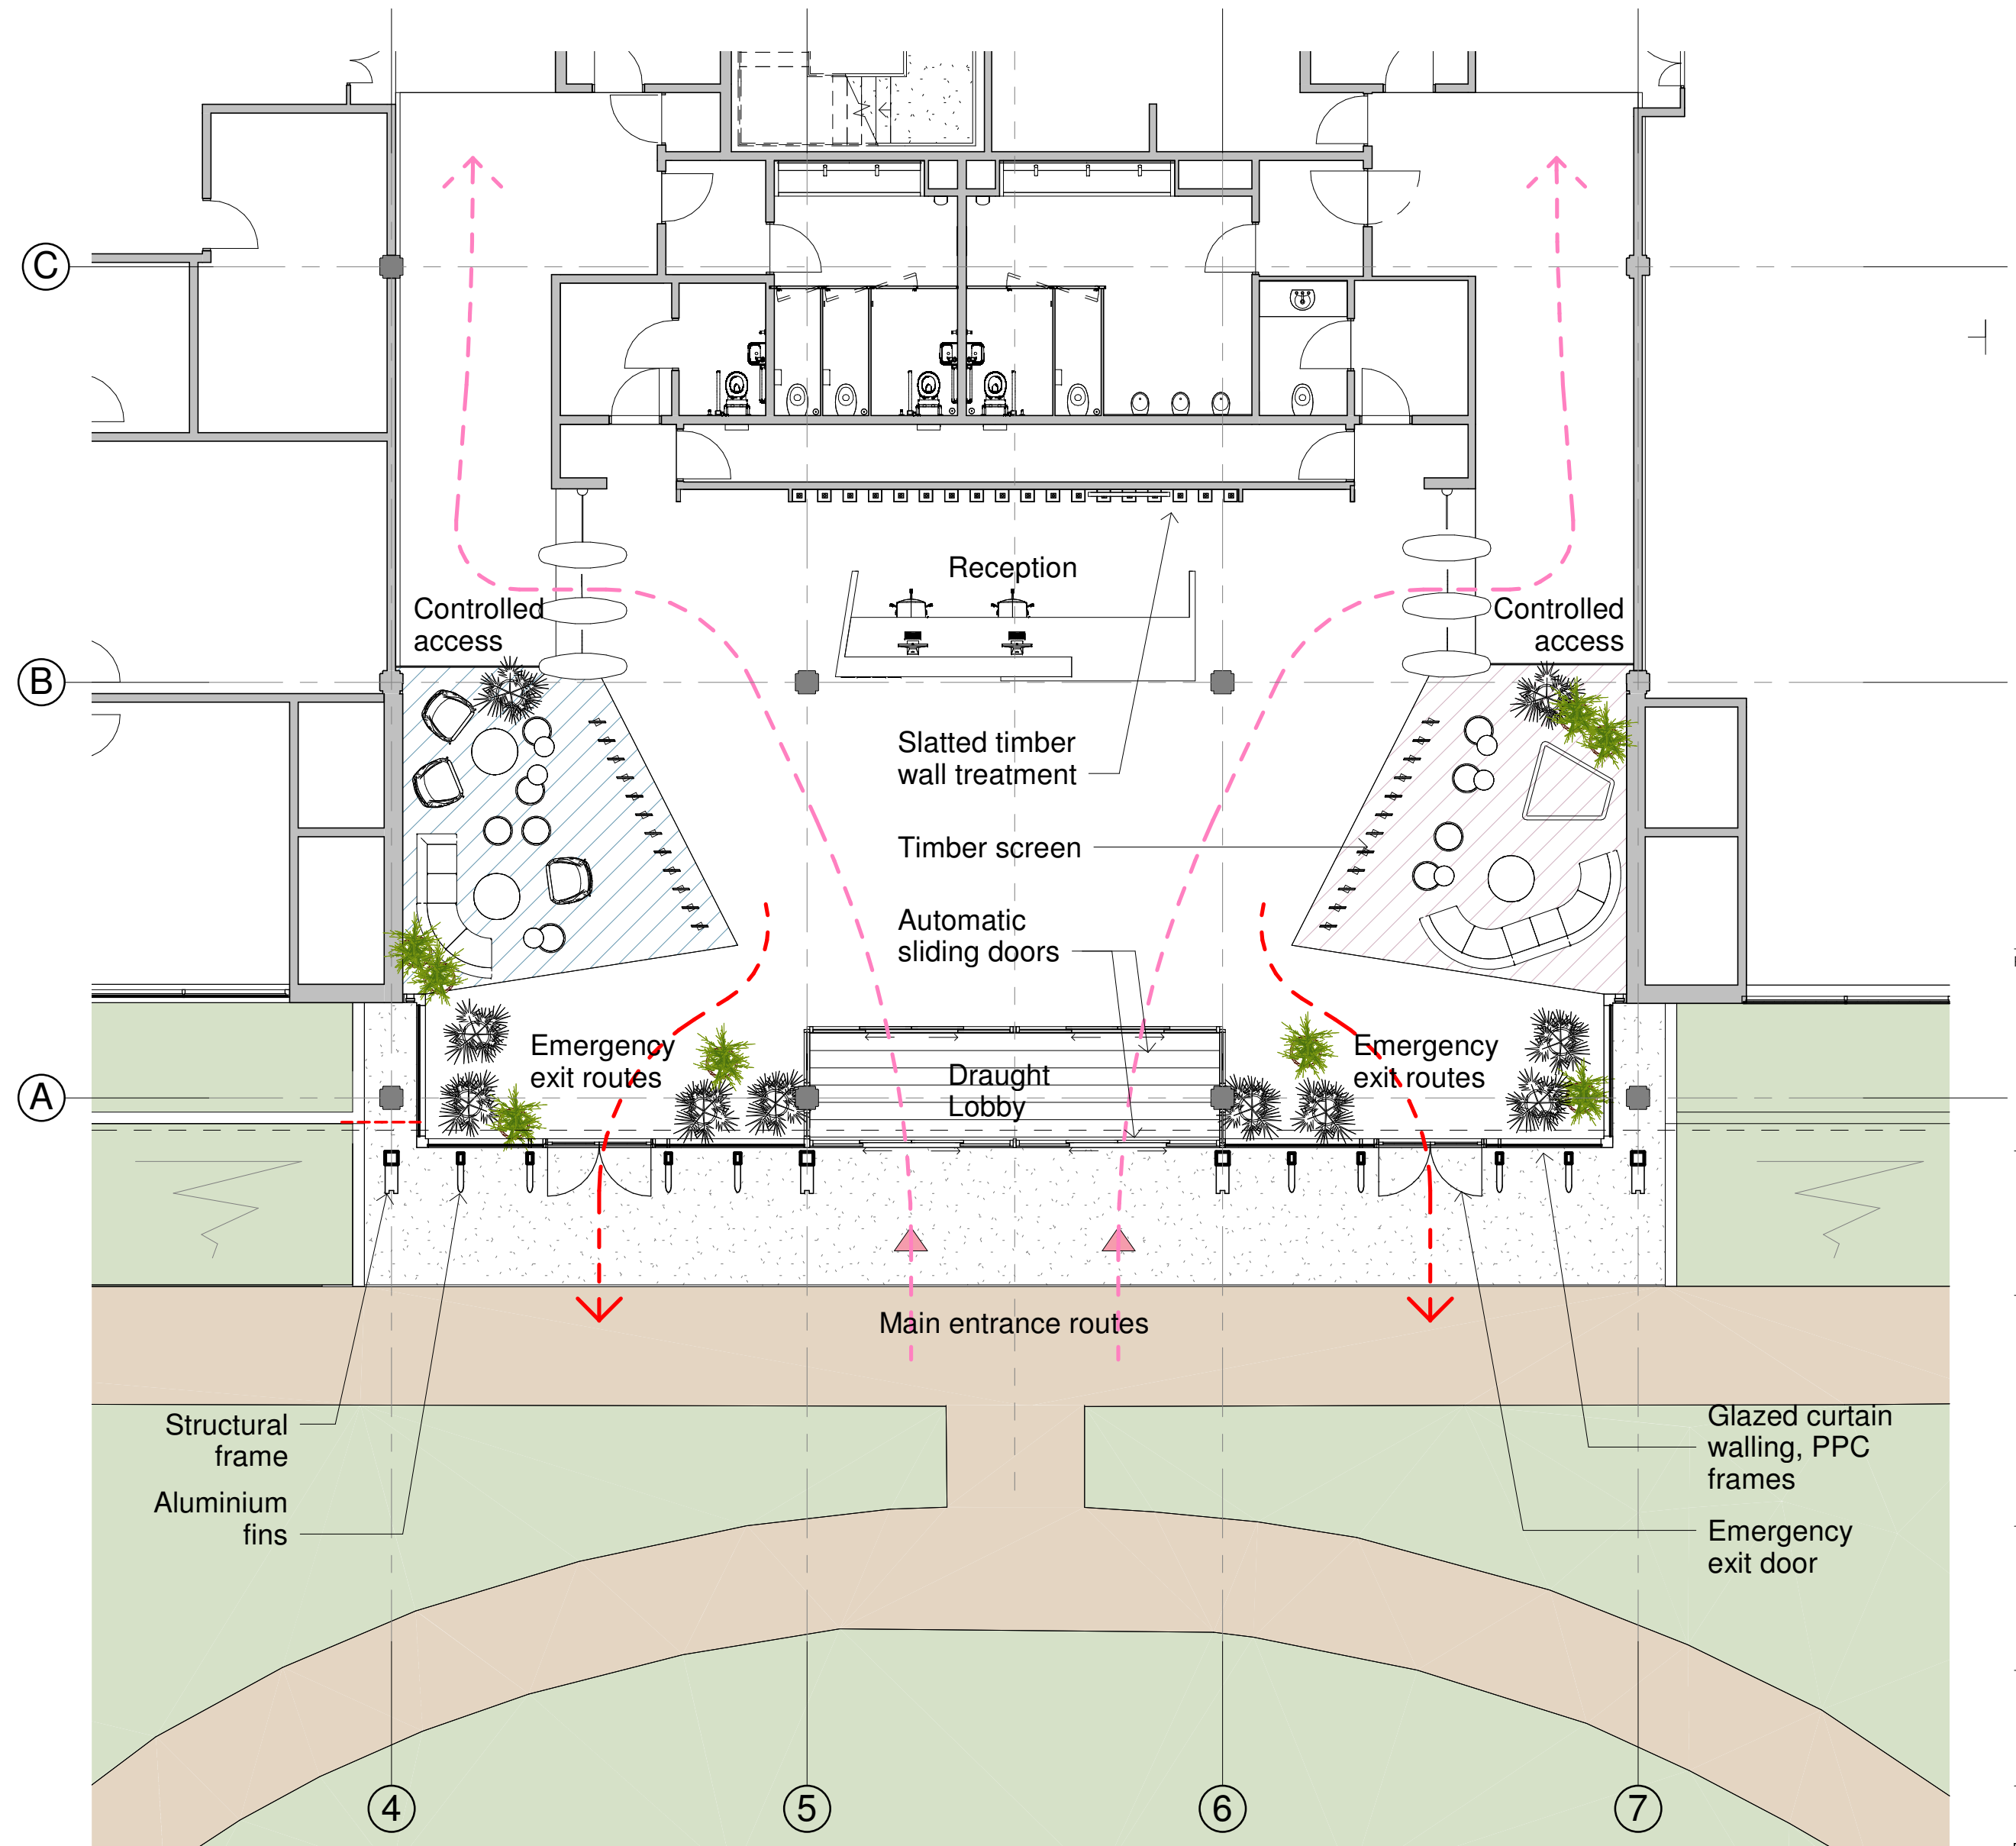

Proposed Ground Floor Plan
1 : 100

P03 06/08/19 JH Main entrance moved back to clear
Southern Water easement, with
revised. Entrance now enclosed at
ground floor only, structural steel
frame shown. IJ
P02 06/02/19 CJ Floor plans added. IJ
P01 05/02/19 CJ Controlled access area updated. IJ

Rev Date Int Notes Chkd

 

Client

Drawing Originator

AWW inspired environments
London - 106 Weston Street London SE1 3QB 020 7160 6000
Bristol - Riverside House, Bristol, BS1 6LS 0117 923 2535
Plymouth - East Quay House, Plymouth, PL4 0HX 01752 261 282
RIBA Chartered Practice www.aww-uk.com

Project Title
Building 6000
Langstone Technology Park,
Havant, Portsmouth

Drawing Title
**Ground & First Floor Plans -
Existing & Proposed**

Scale 1 : 100	Sheet A1	Drawn JH	Checked IJ	Date
Status PLANNING	Project No. 4046B			
Drawing Reference	Drawing No. 0100	Revision P03		