






FRONT ELEVATION
Scale 1 : 50

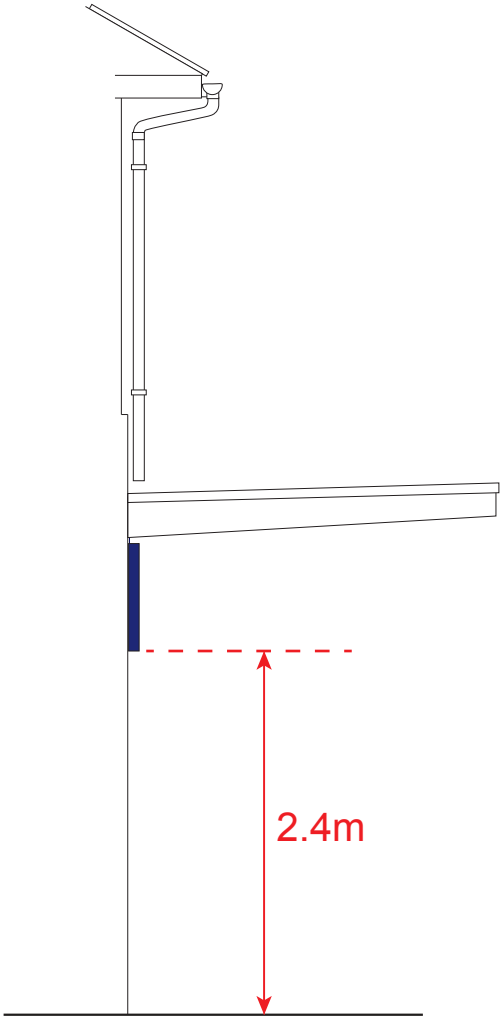

FRONT ELEVATION SIDE VIEW
Scale 1 : 50

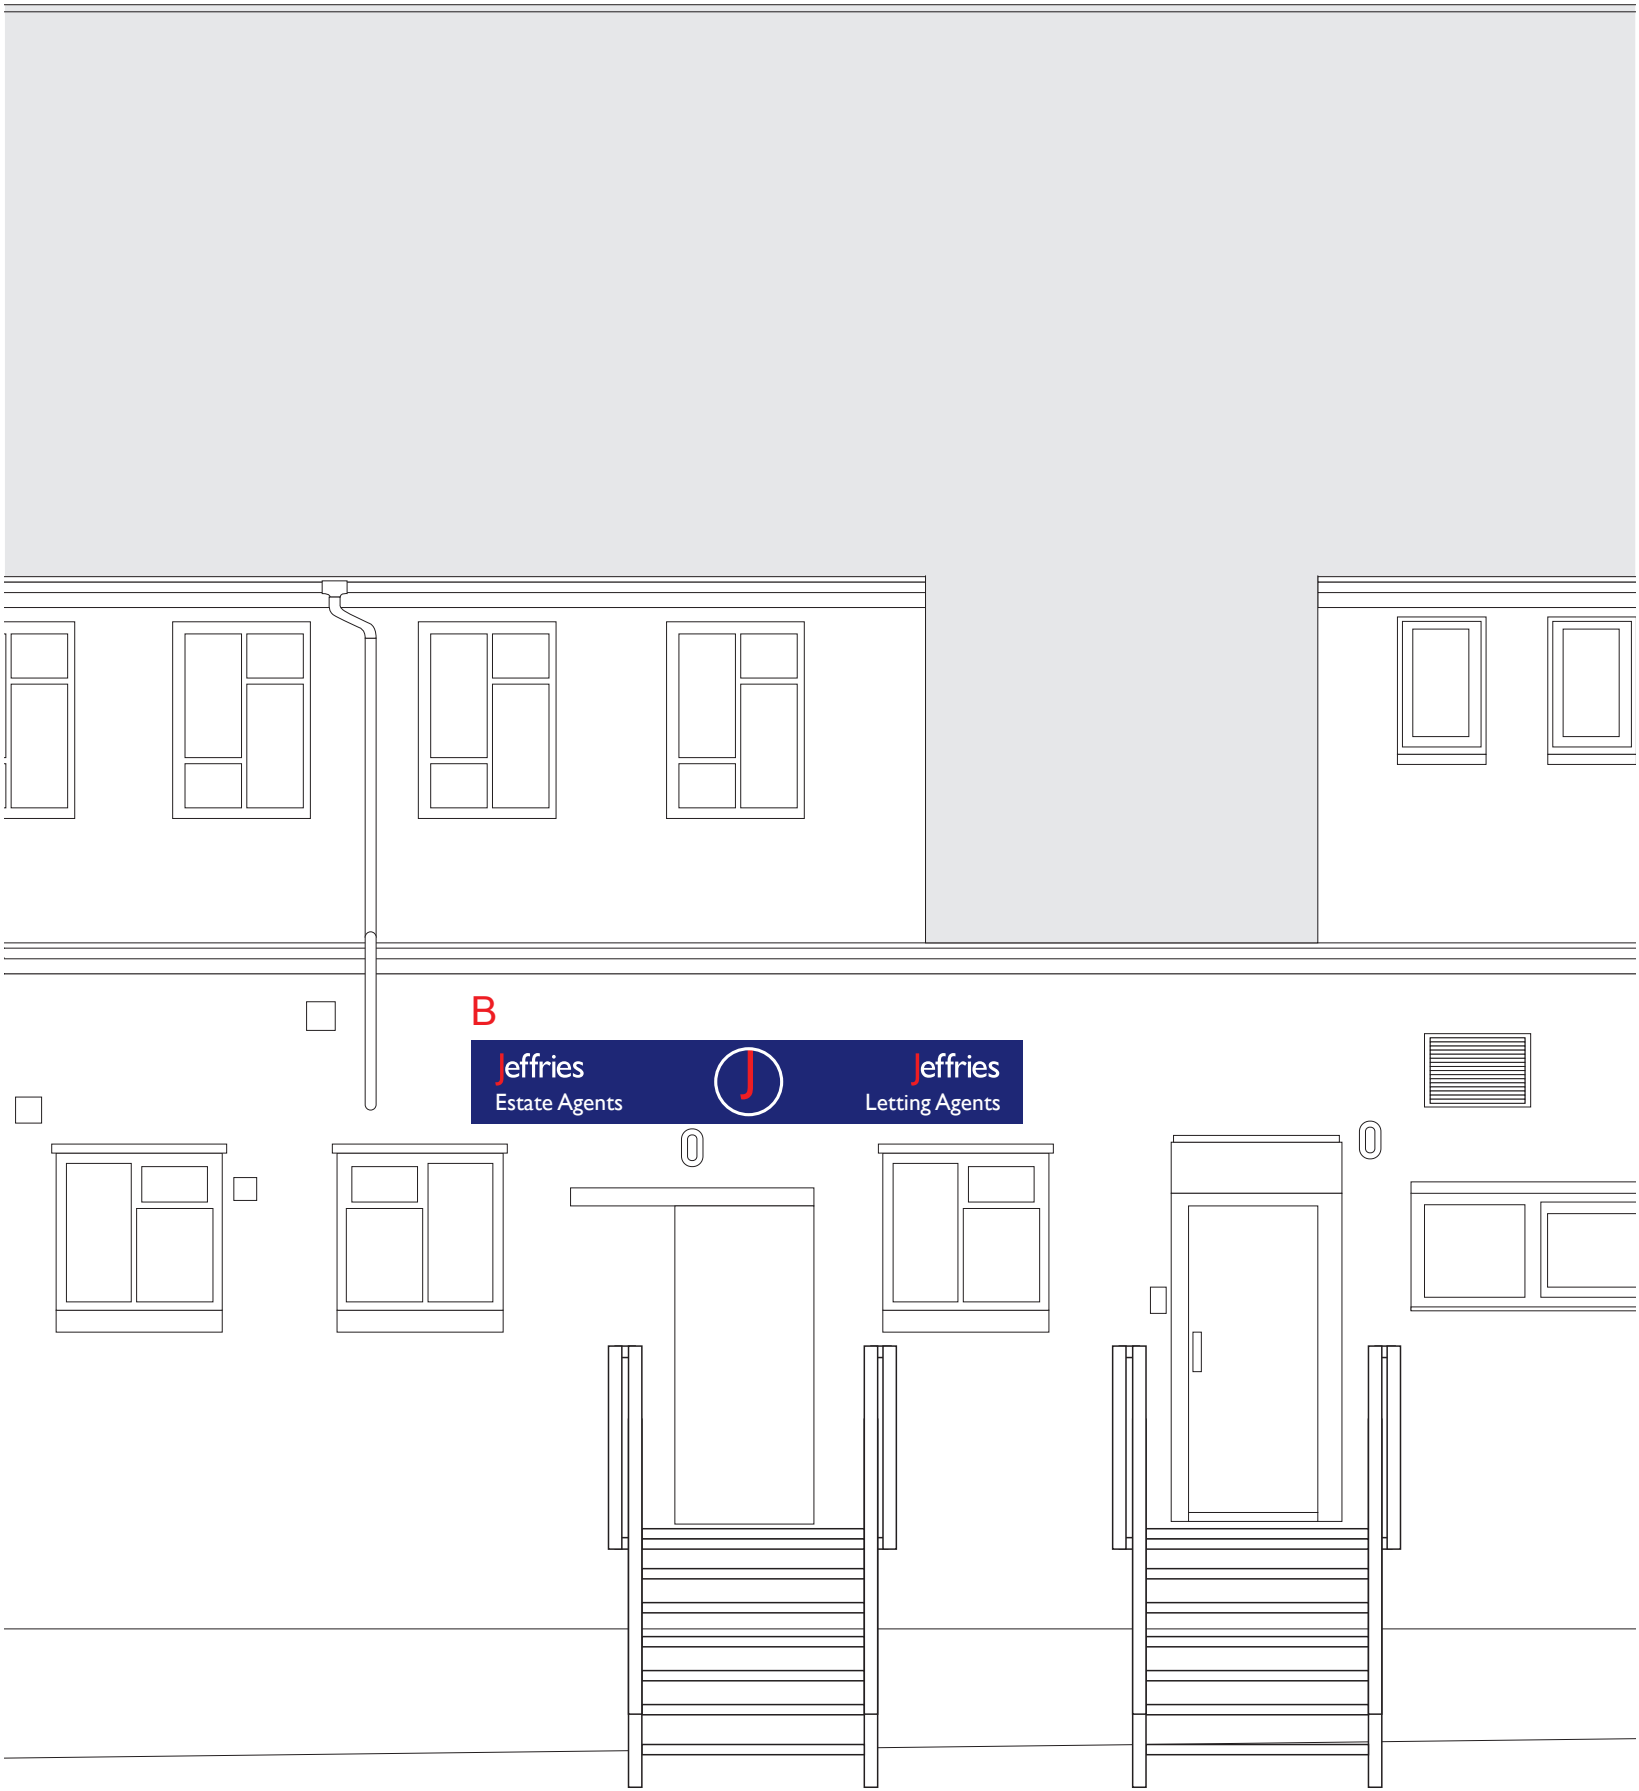

REAR ELEVATION
Scale 1 : 50

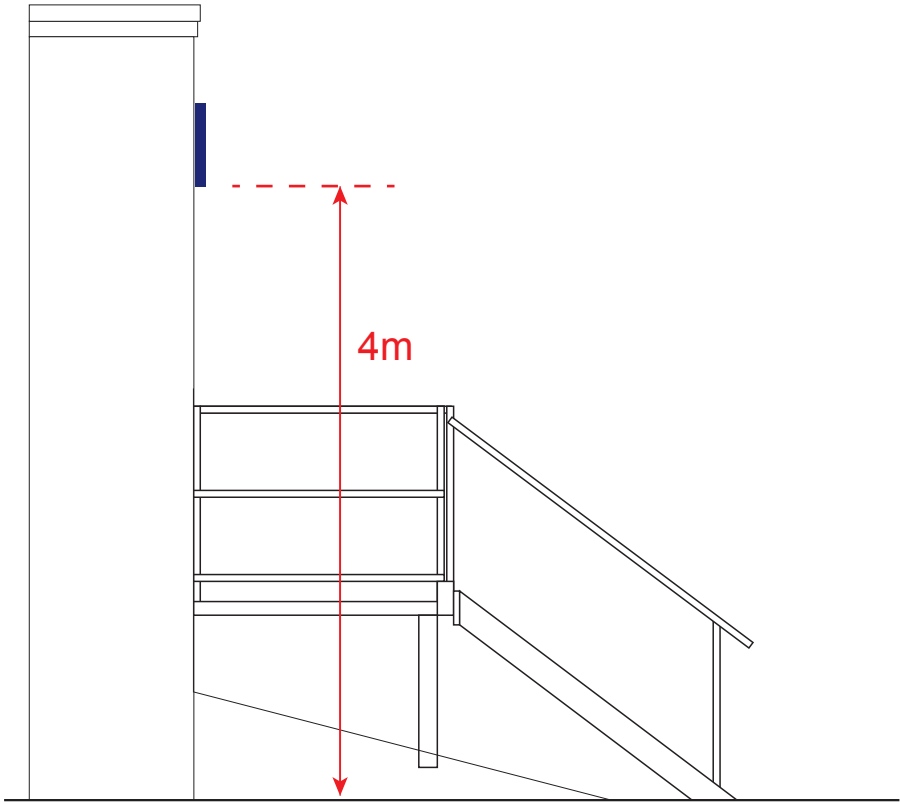


REAR ELEVATION SIDE VIEW
Scale 1 : 50

A - Folded dark blue composite sign tray 5460mm x 715mm x 70mm, providing letters only illumination.

stencil cut only, backed with 050 opal acrylic


stencil cut, 3D 25mm acrylic inlays

stencil cut only, backed with 050 opal acrylic

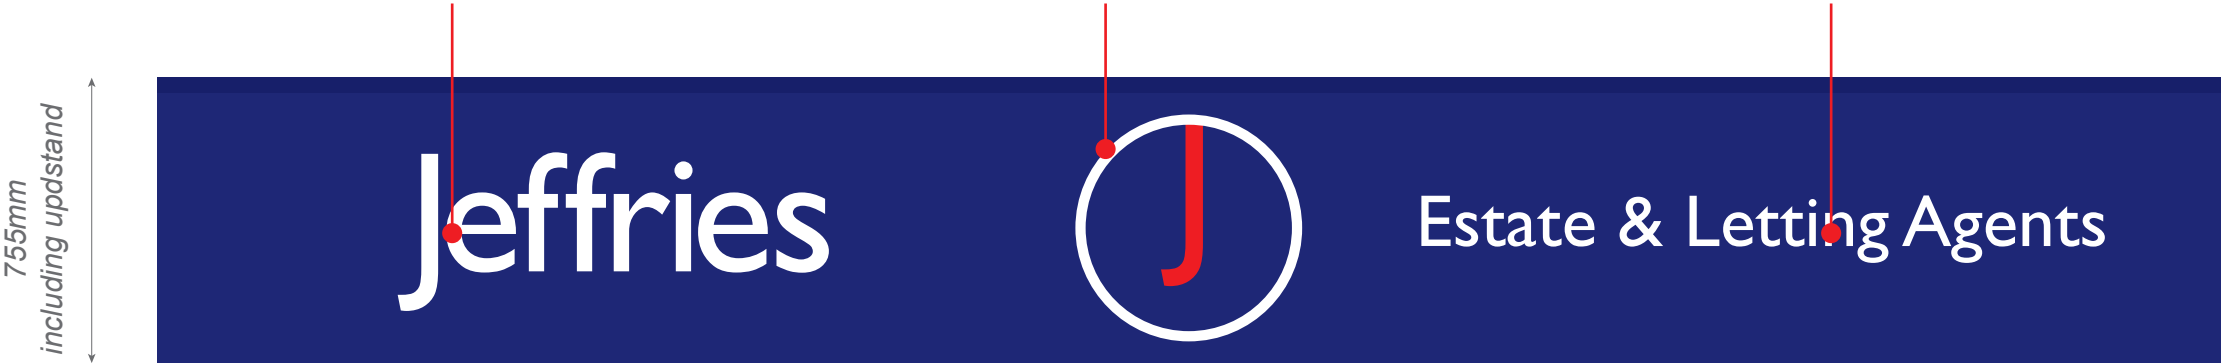


Scale 1 : 20

B - Folded dark blue composite sign tray 3650mm x 550mm x 70mm, providing letters only illumination.

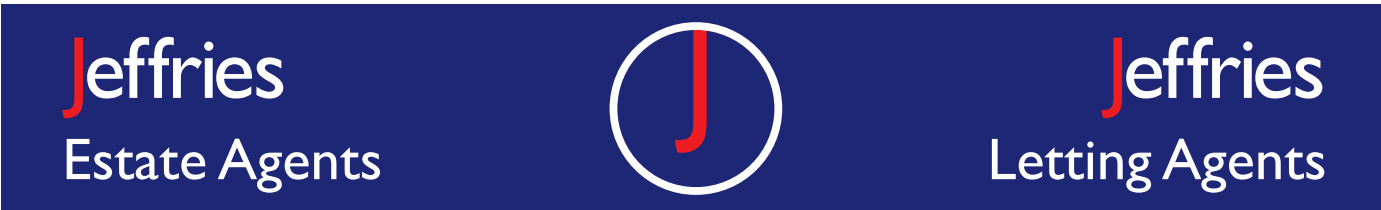

Scale 1 : 20

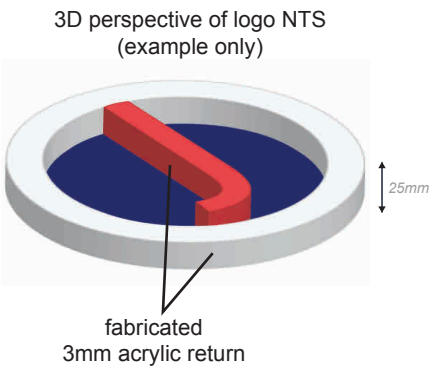

Proposed Sign



Previous Sign




Proposed Sign - Old sign from 246 London Road, moved to this location - 3650mm x 550mm




Previous Sign



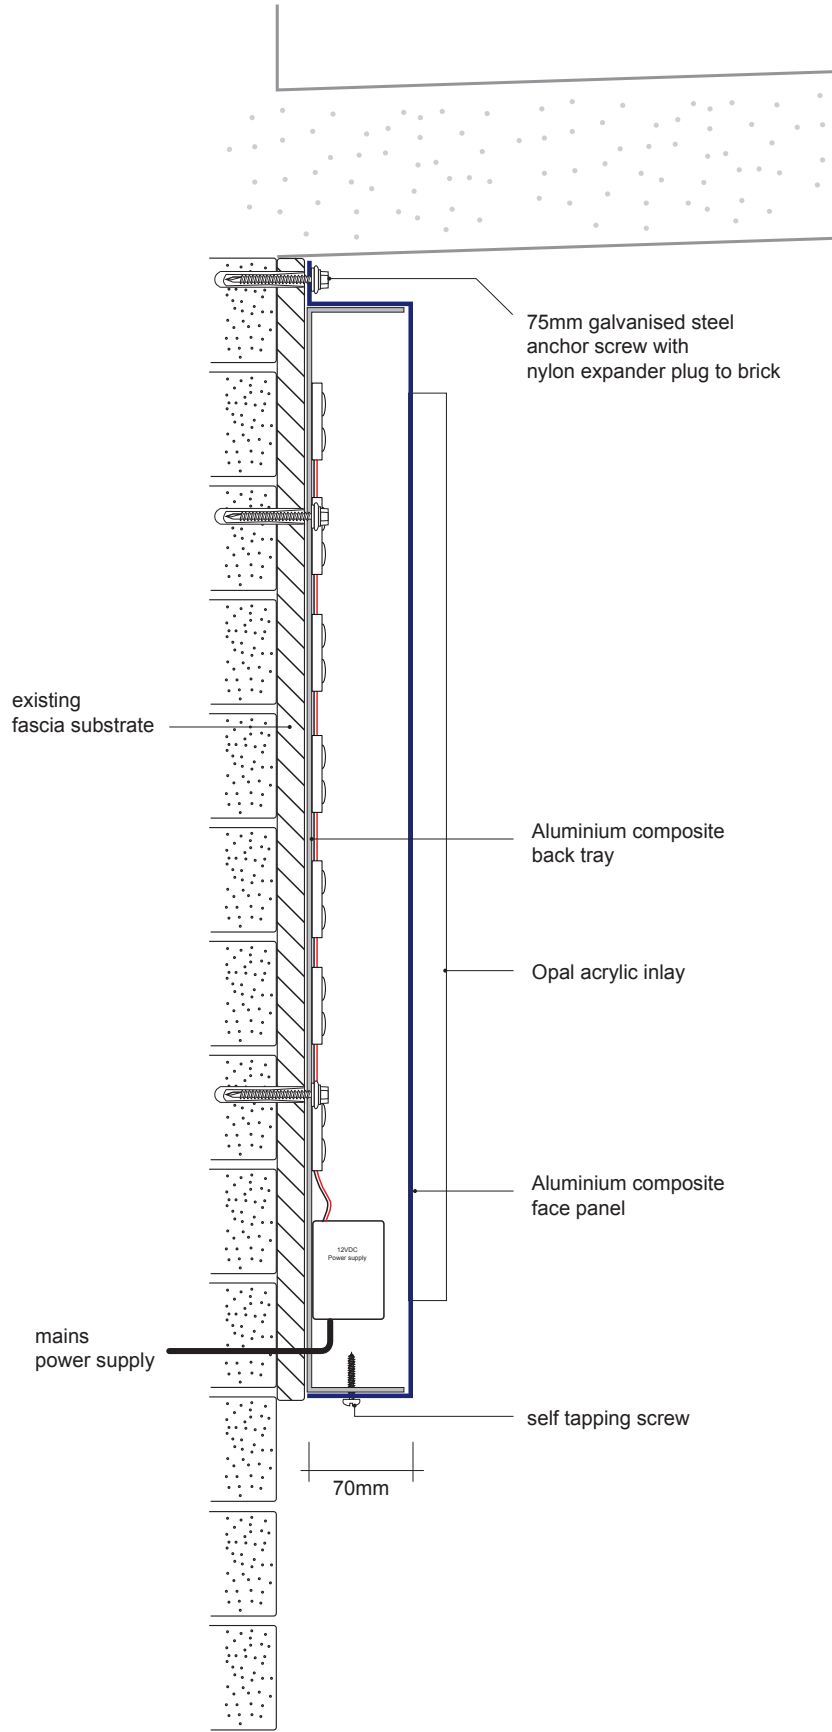

A - FRONT SIGN
Scale 1:5

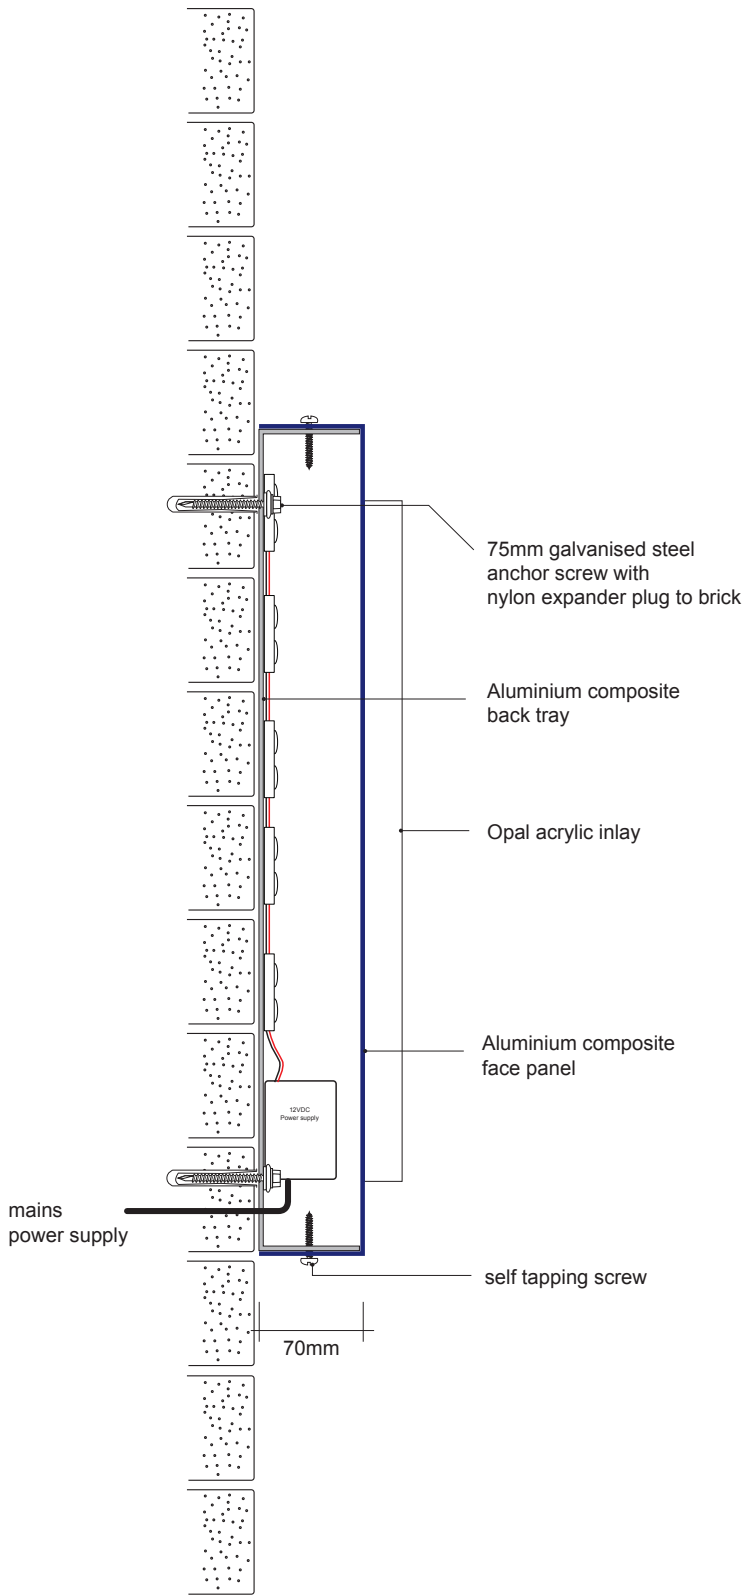

B - REAR SIGN
Scale 1:5