

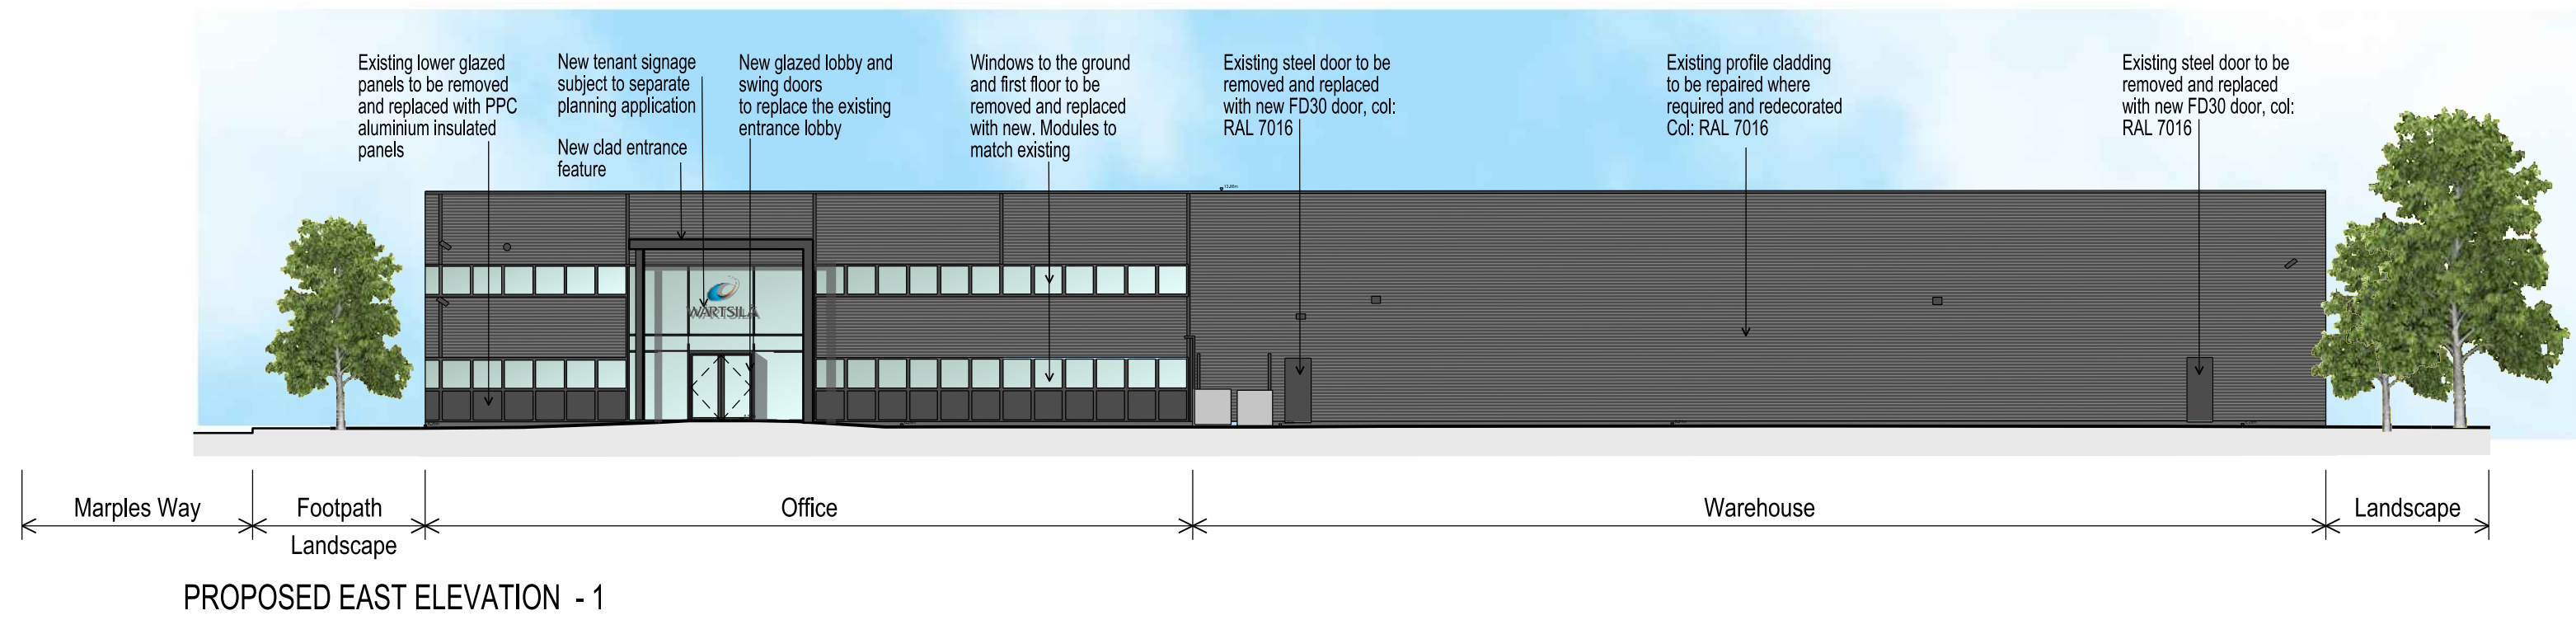


SITE SPECIFIC HAZARDS


IN ACCORDANCE WITH THE REQUIREMENTS OF THE COM REGULATIONS 2015 THE FOLLOWING SIGNIFICANT RESIDUAL HAZARDS HAVE NOT BEEN DESIGNED OUT OF THIS PROJECT AND MUST BE TAKEN INTO CONSIDERATION BY CONTRACTORS PLANNING TO UNDERTAKE THE WORKS SHOWN ON THIS DRAWING.

 


PROPOSED EAST ELEVATION - 1

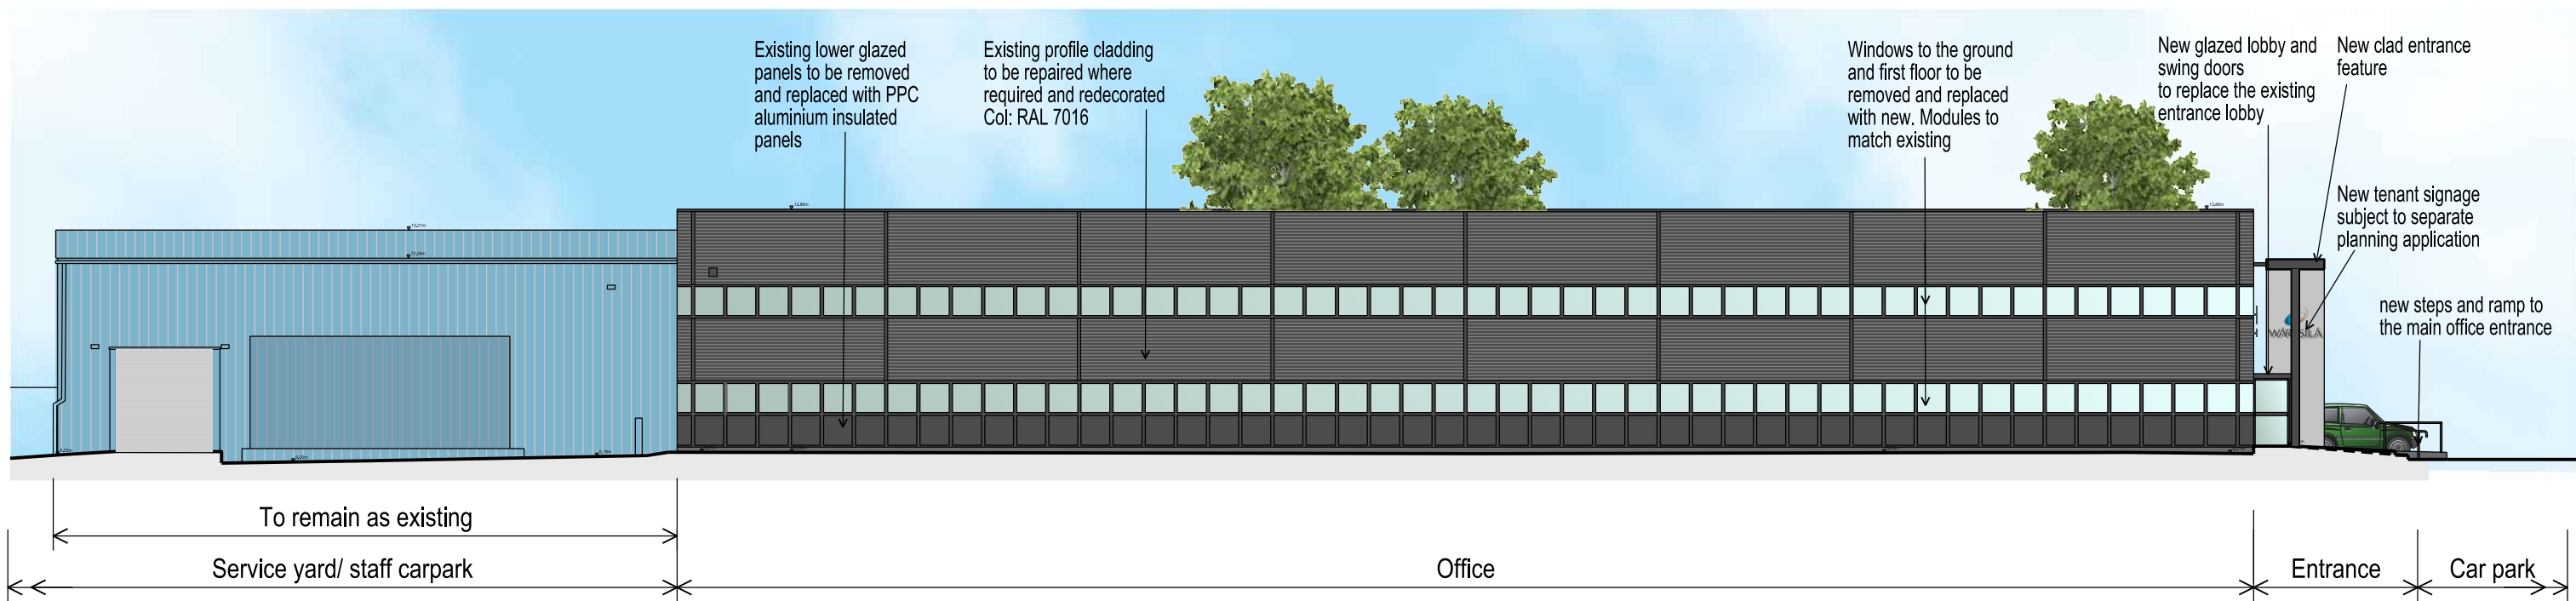

PROPOSED SOUTH ELEVATION - 2

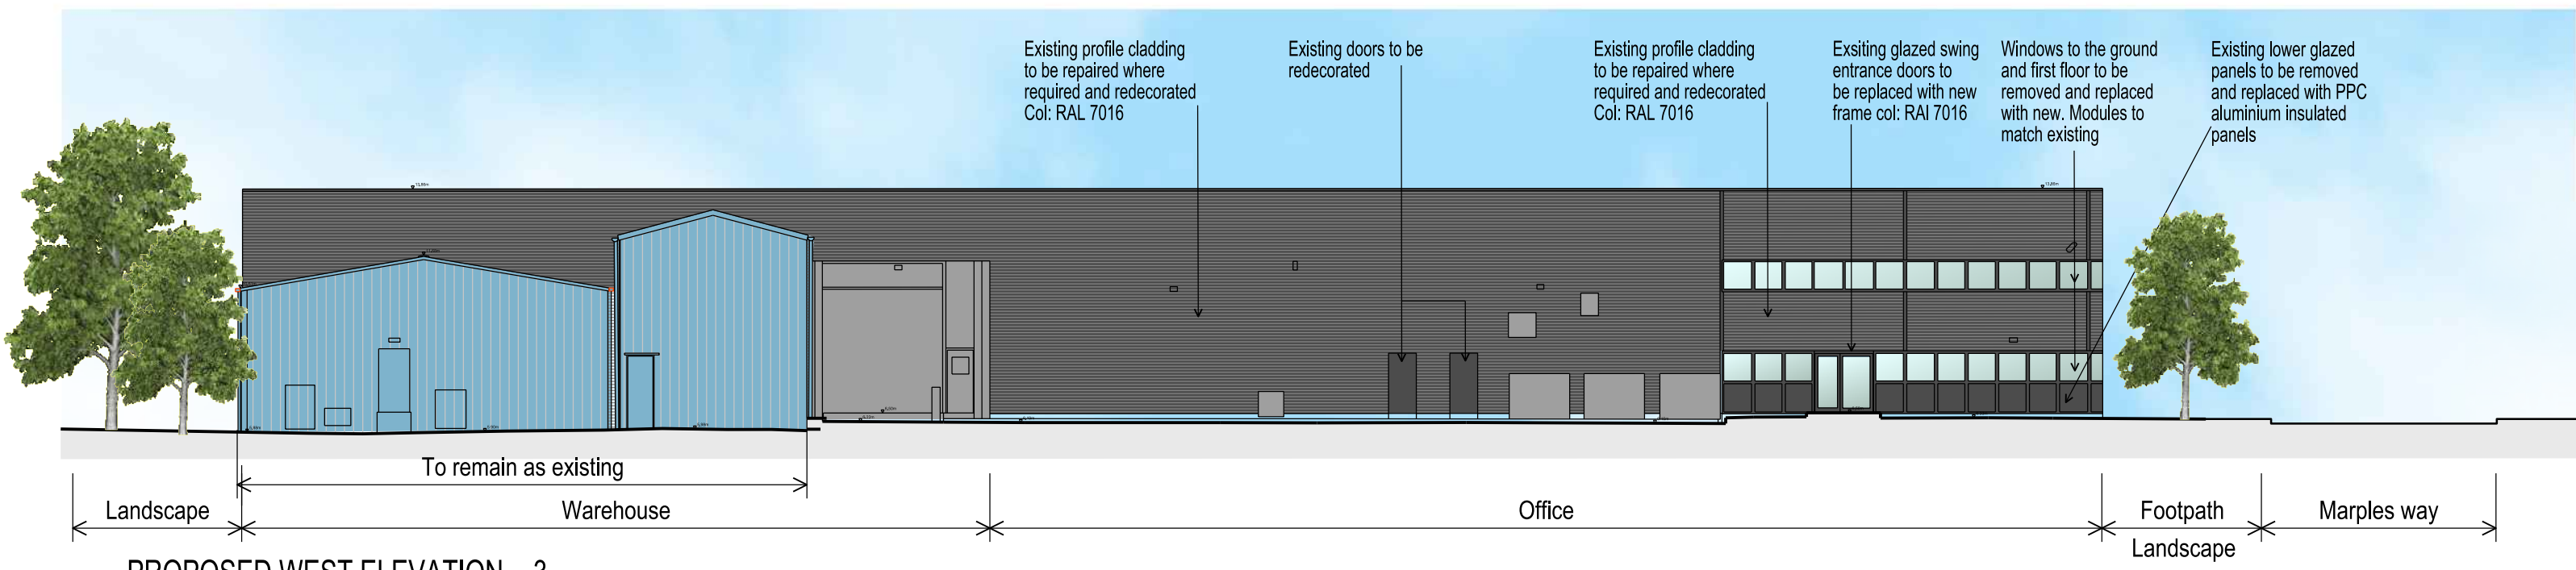


PROPOSED WEST ELEVATION - 3

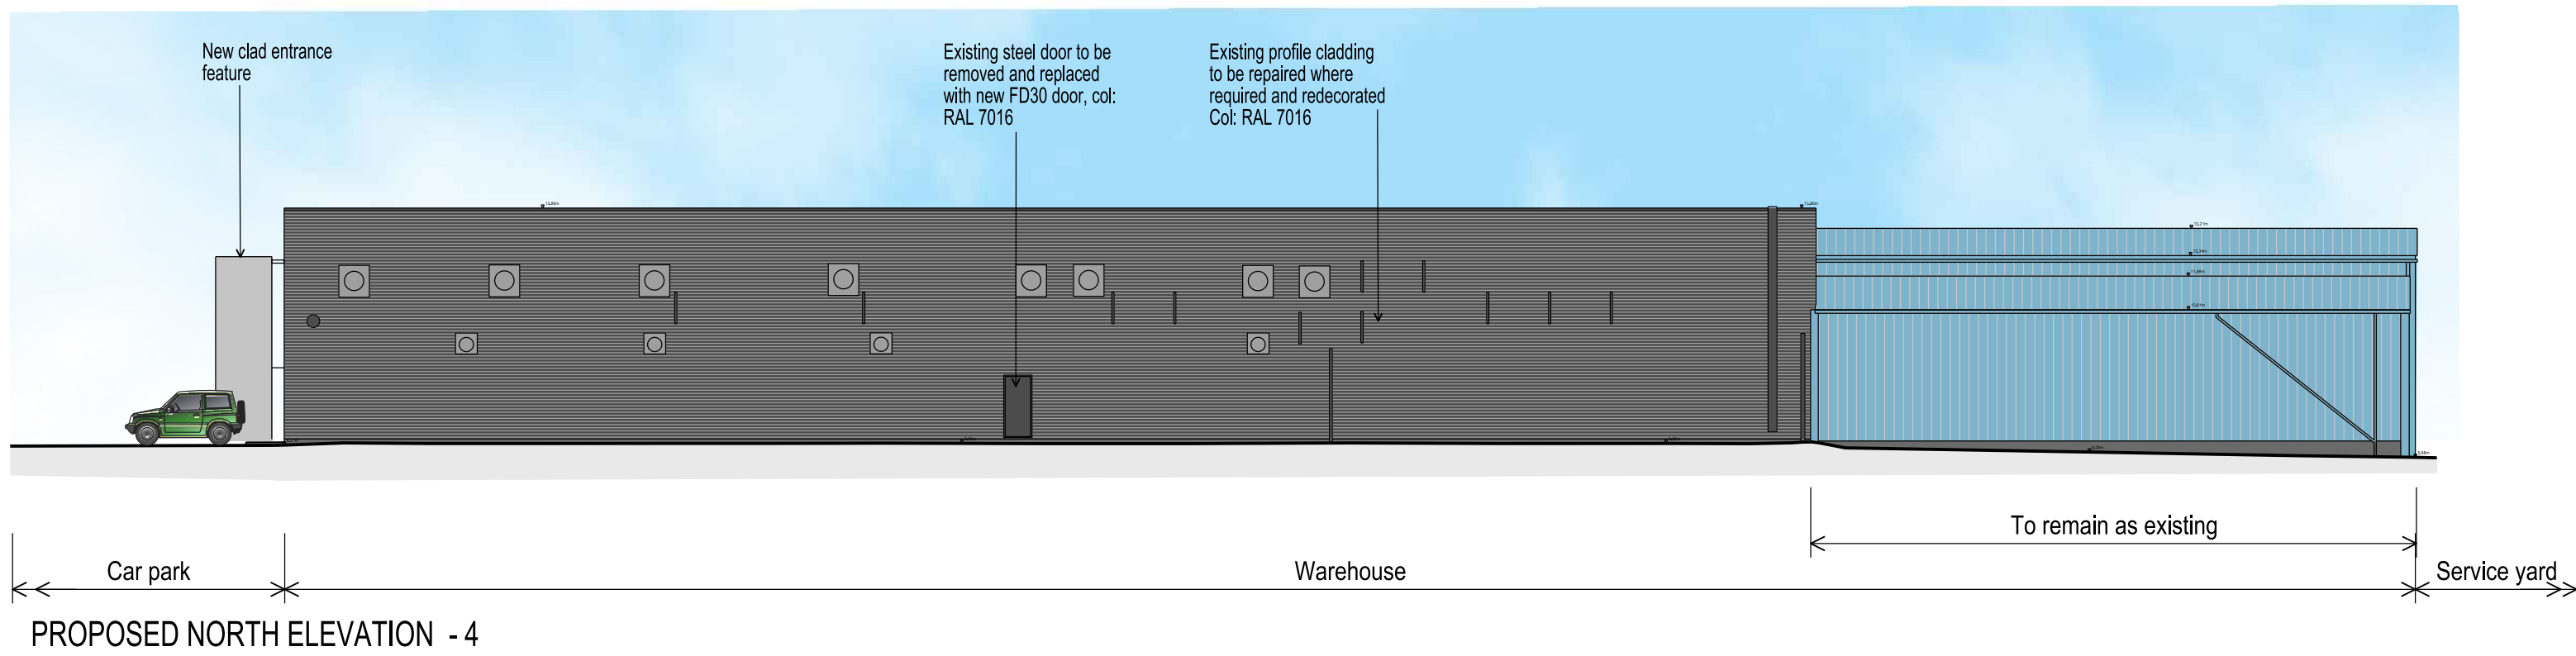

PROPOSED NORTH ELEVATION - 4

KEY PLAN

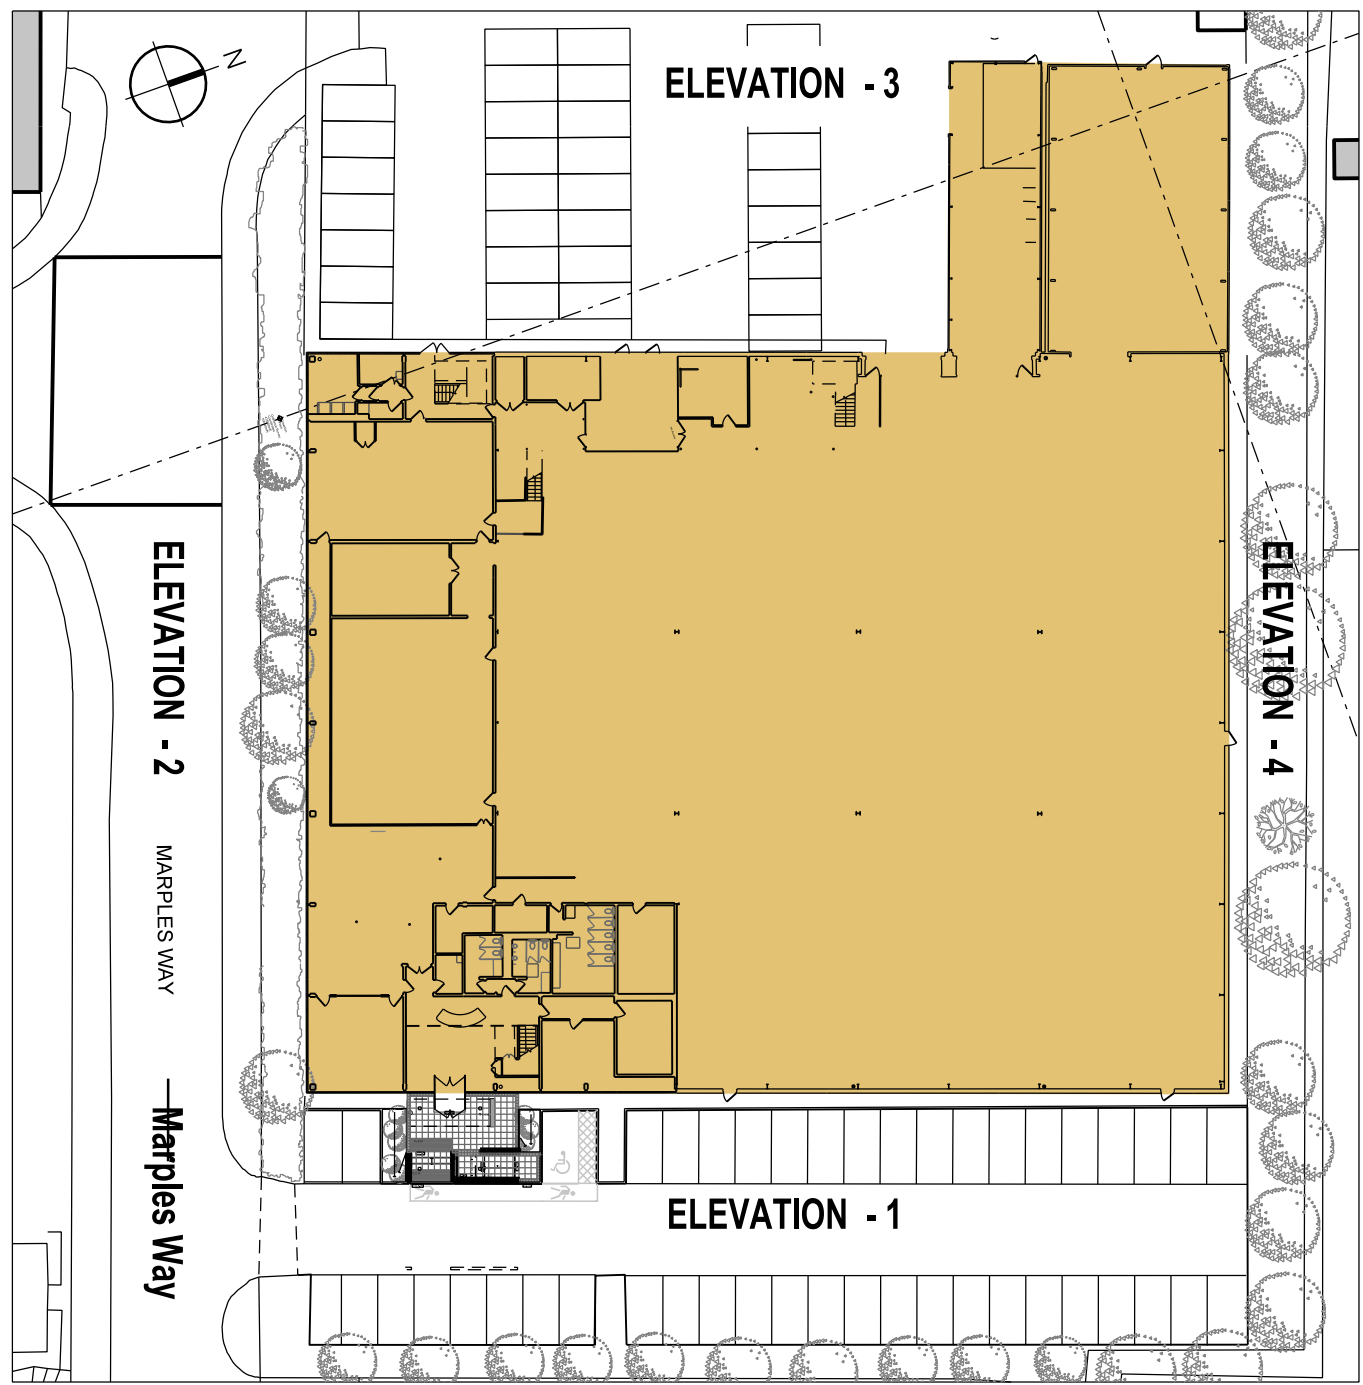

A	07-02-19	Notes amended	MS
REV.	DATE	NOTES	INT.

CLIENT / PROJECT
LONDON METRIC
WARTSILA
4 MARPLES WAY, HAVANT
DRAWING TITLE
PROPOSED ELEVATIONS

STATUS
PLANNING

DATE	22.01.19	DRAWN	MS	SCALE @ A1	1:200
PROJECT		UNIT	CI / SFB	TYPE &	REVISION

10609	E	002	A
Site Location Plans	L	GA Plans	P
Sections	S	Details	D
		Elevations	E
		Profile Colour	C

THE RATCLIFFE GROVES PARTNERSHIP

LONDON
18 BEECHWOOD ROAD
LONDON WC1R 4EB
T. 020 7600 6666 E. london@rgp.co.uk
www.rgp.co.uk

MANCHESTER
105 MANCHESTER ROAD
BURY LANCASHIRE BL9 9TD
T. 0161 797 6000 E. manchester@rgp.co.uk

