



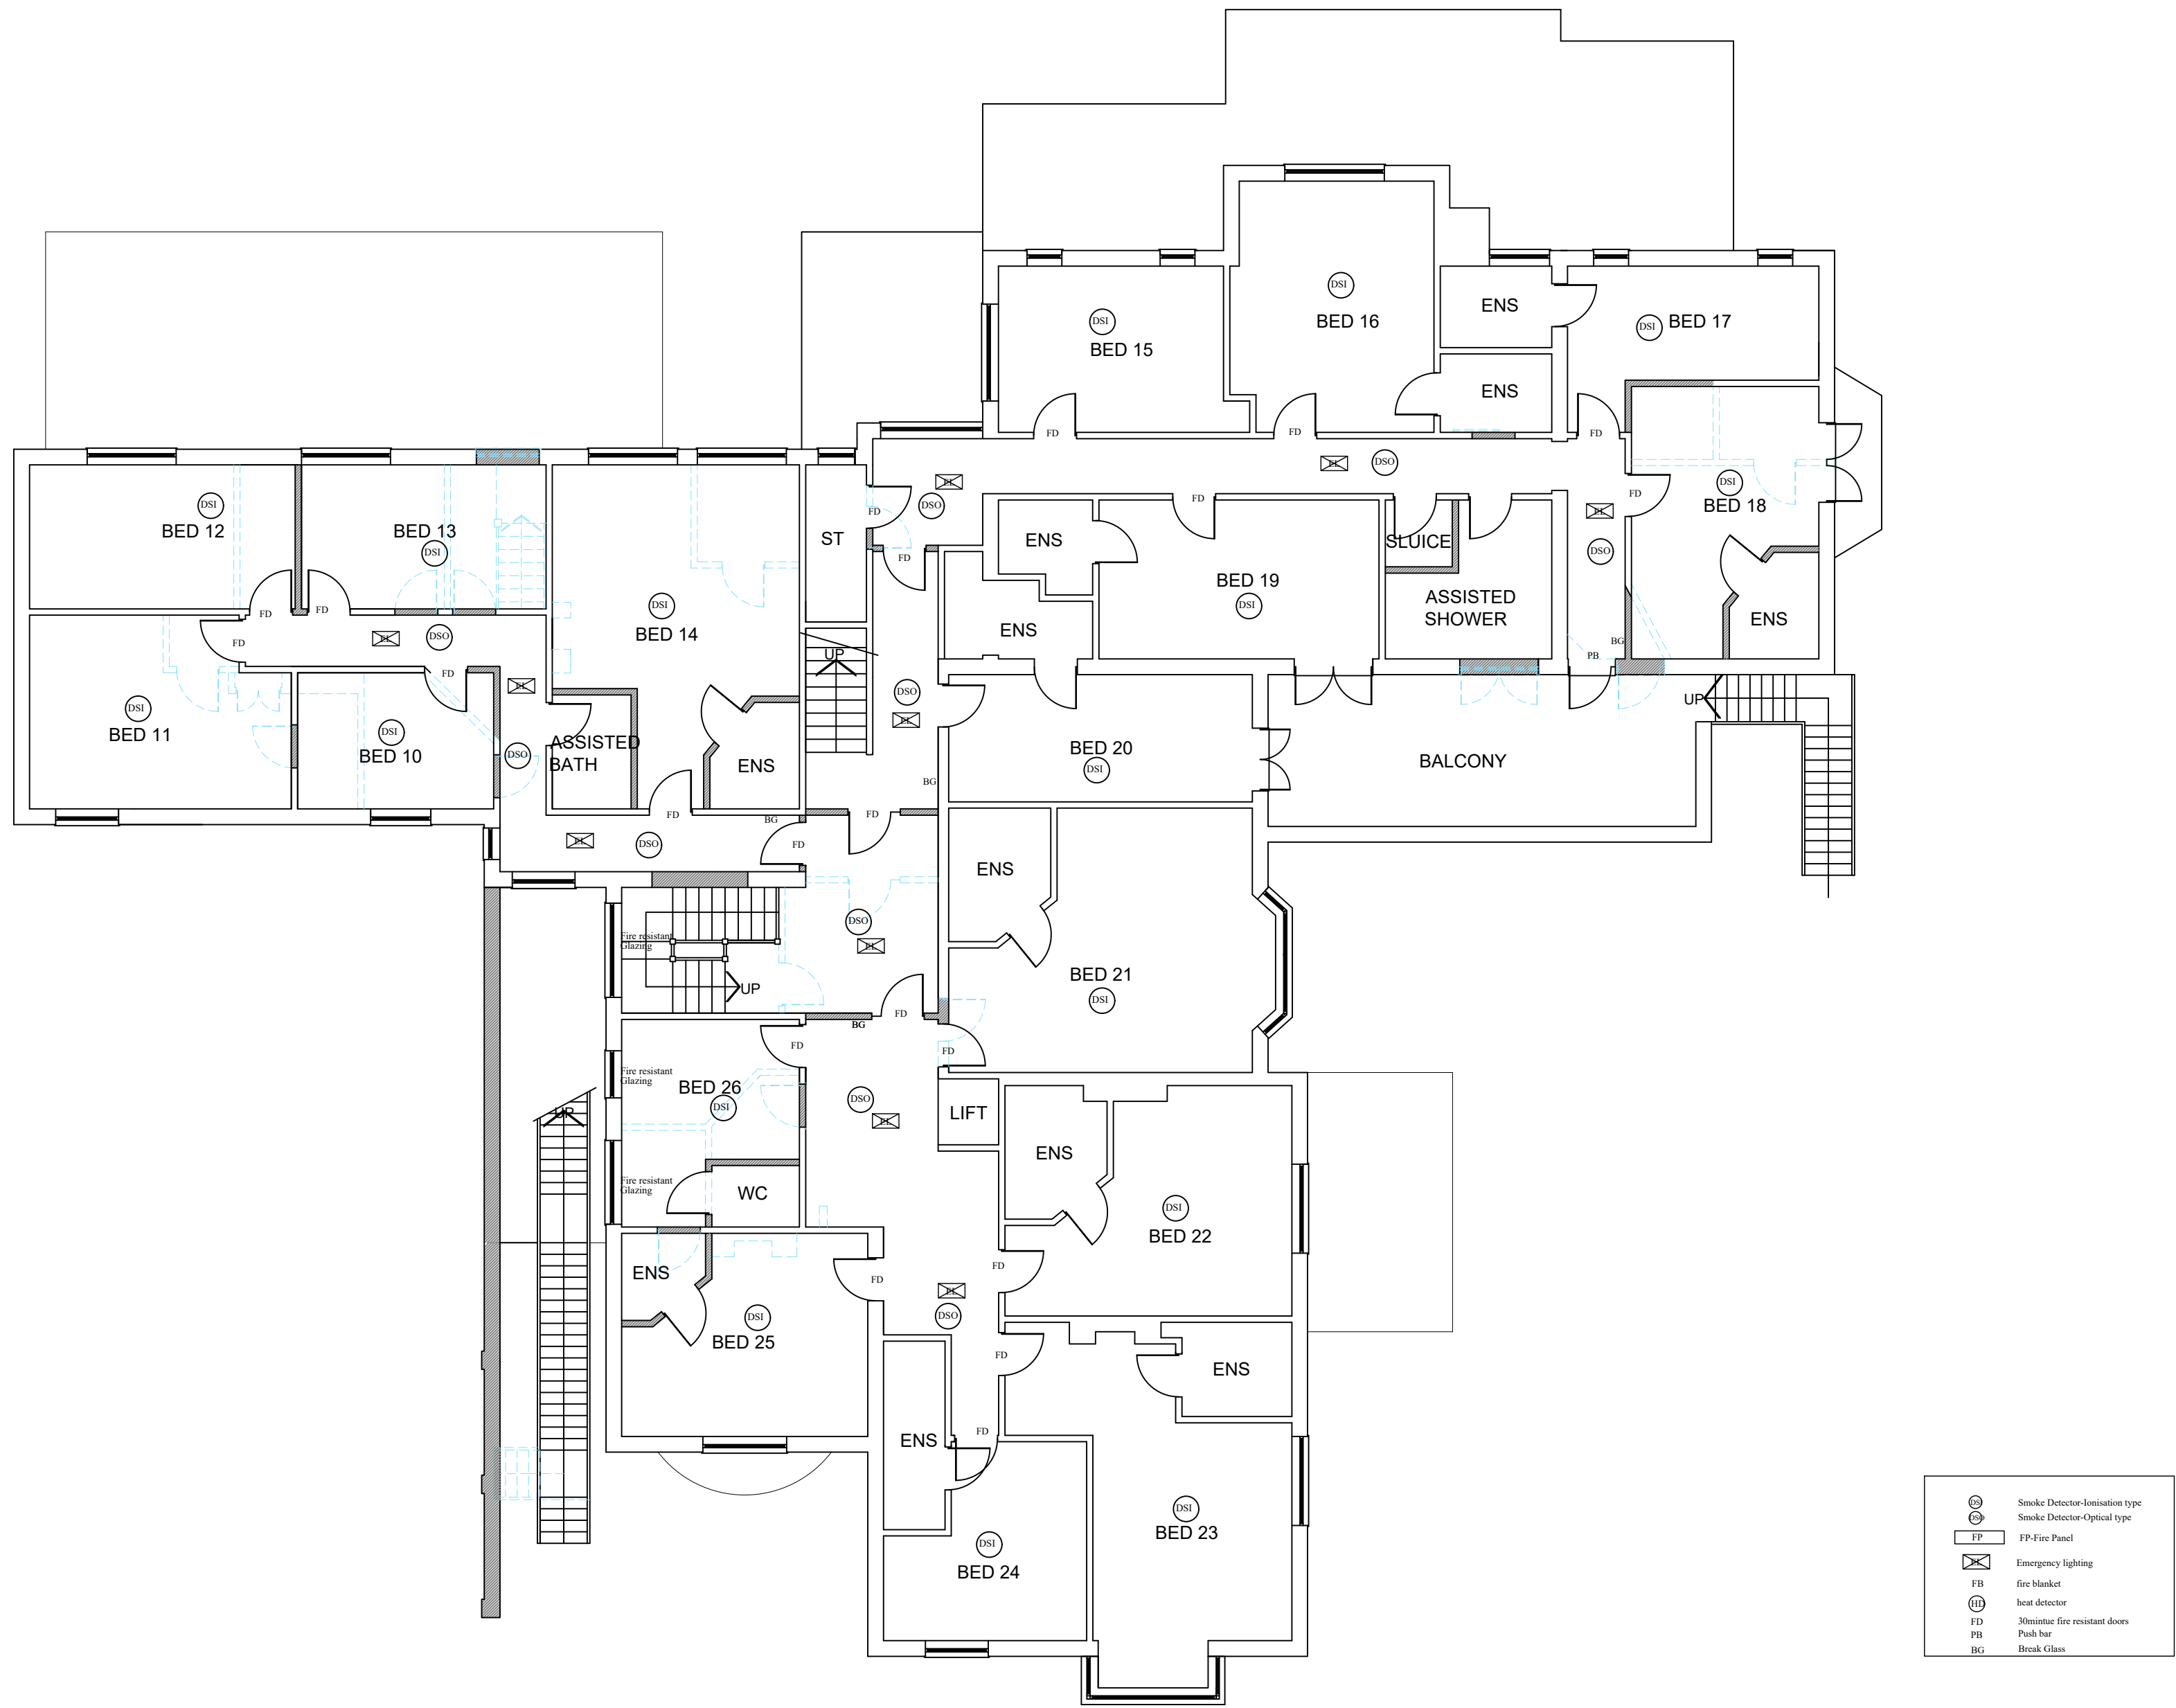

PROPOSED FIRST FLOOR PLAN 1:100

Scale 1:100

 

Steven Jones Plan Design
99 Falmes, Portland Vines, DT5 2HW
Tel: 01503 62550 Mob: 01818647665
Email: stevenjonesplandesign@btinternet.com

Client

Agincare - Gorseyway

Scale

As Shown

Date

27.08.2019