




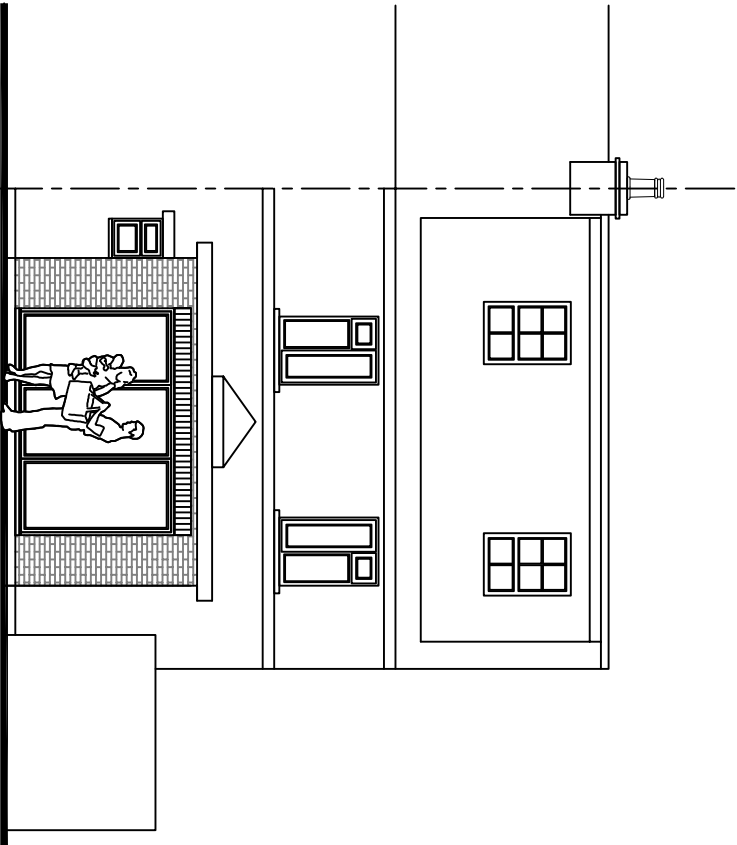


Proposed North Elevation

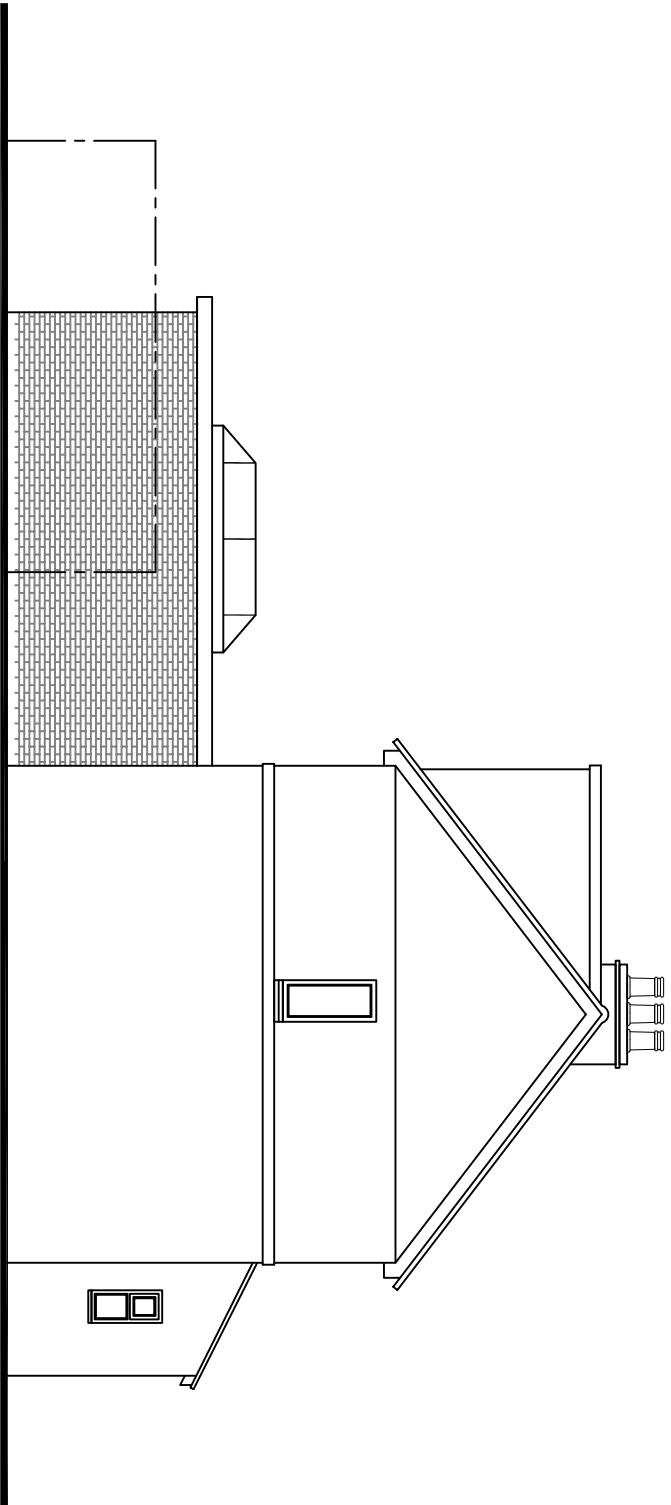

Proposed West Elevation

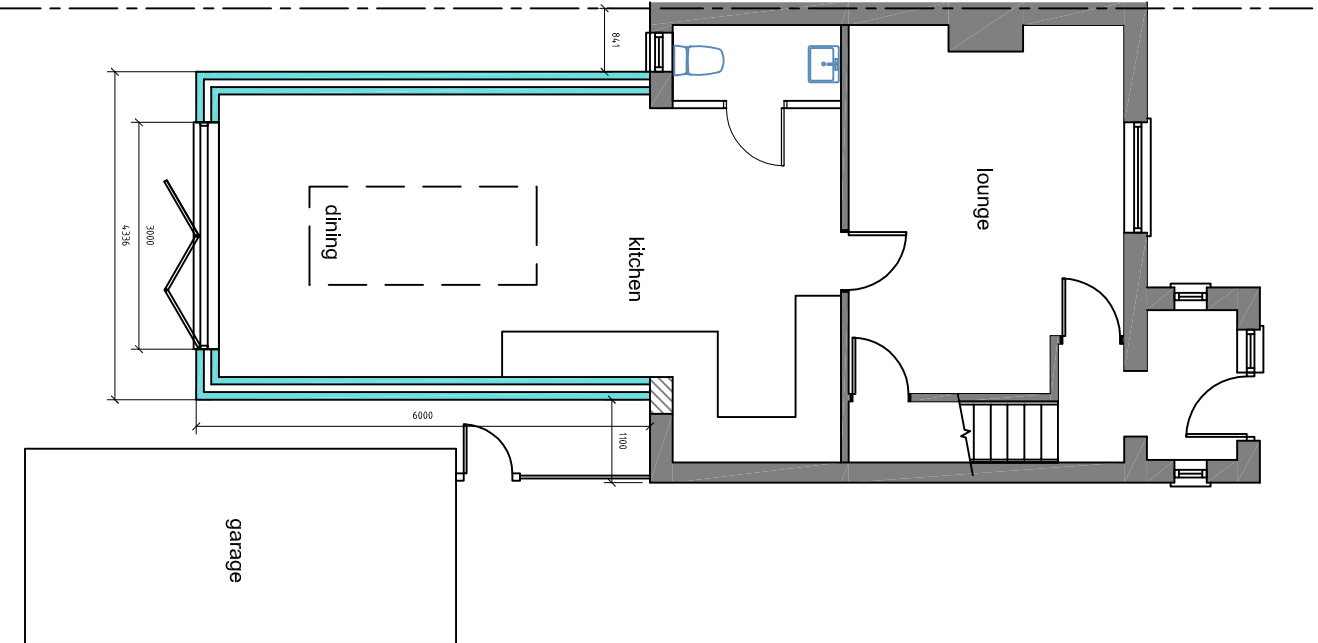


Proposed Floor Plans

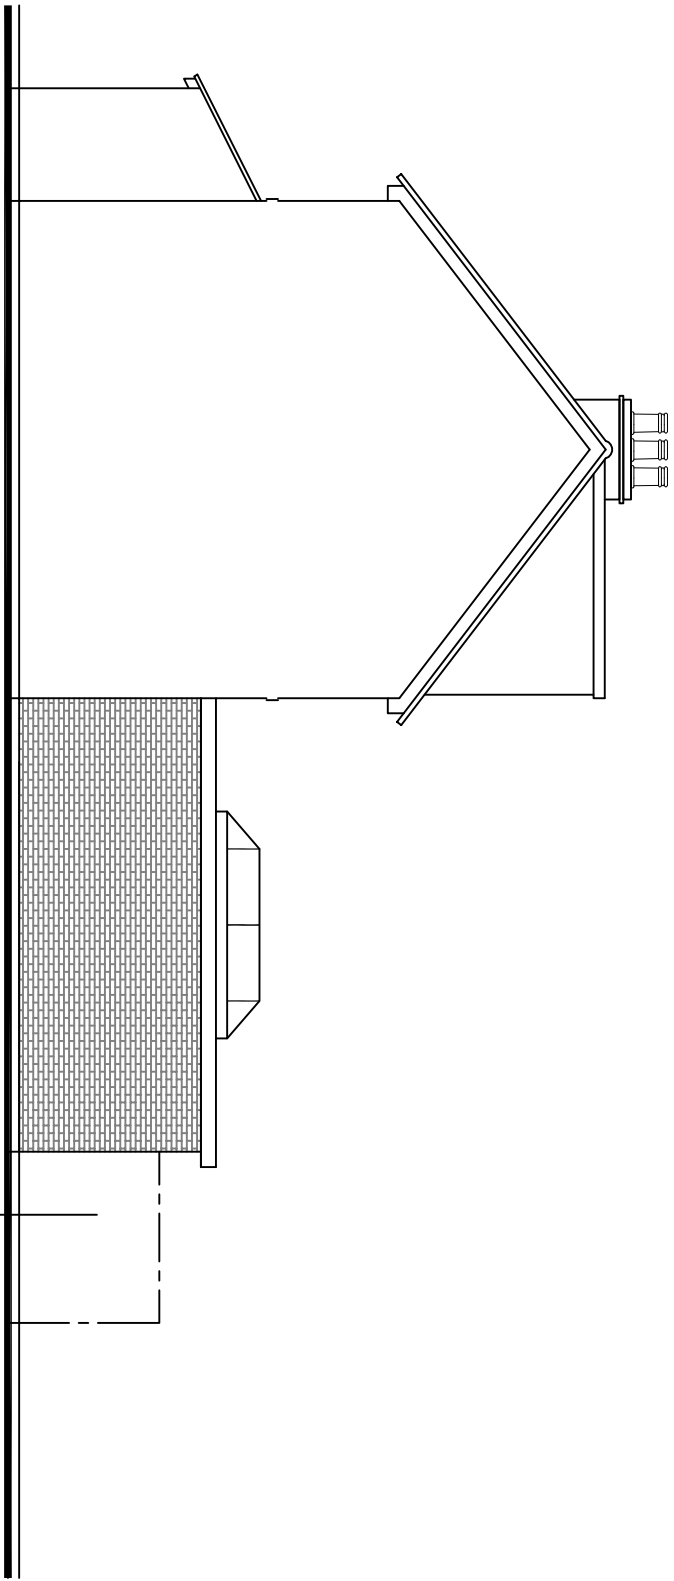

Proposed East Elevation

Scale in Metres
0 1 2 3 4 5 for 1:100

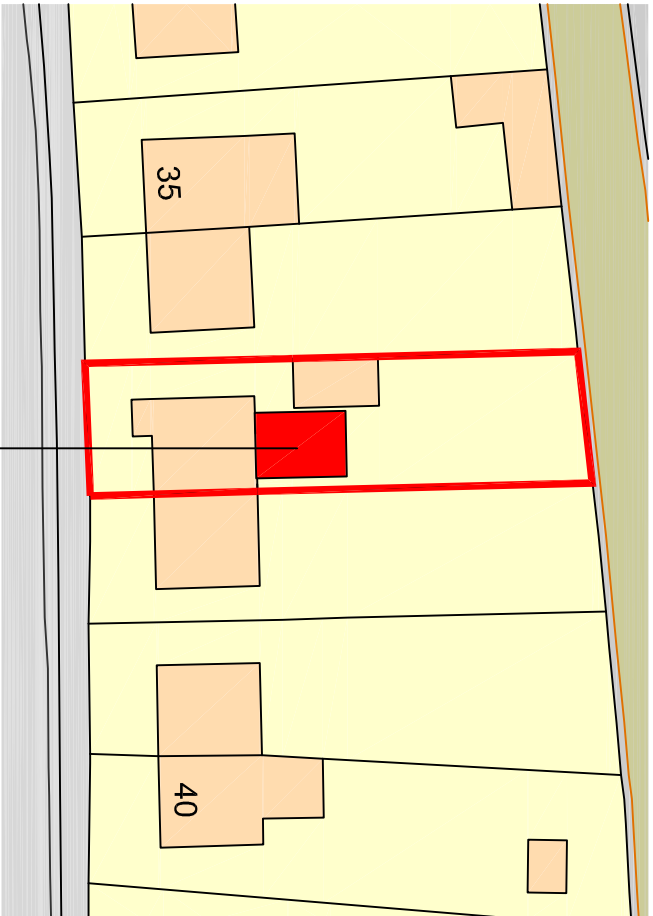

Scale in Metres
0 5 10 15 20 25 for 1:500

REVISION:

Drawing Title :

Proposed Extension

Project :

Mr & Mrs J Mcdonogh
37 Cross Way
Havant
PO91NG

Drawn By

CRF

Date

10/03/19

SHEET SIZE

A2

Approved By

Date

Drawing No.

CFA

FULL

BS

Revision:

Scale:

1/100

PLANNING

Chris Flint Associates Ltd

CHARTERED SURVEYORS - PROJECT MANAGERS

DEVELOPMENT CONSULTANTS

2 Emerald Close Waterlooville Hants PO7 8VZ
tel: 023 92 432484 fax: 023 92 355554
Email: chrisflintassociates@gmail.com