




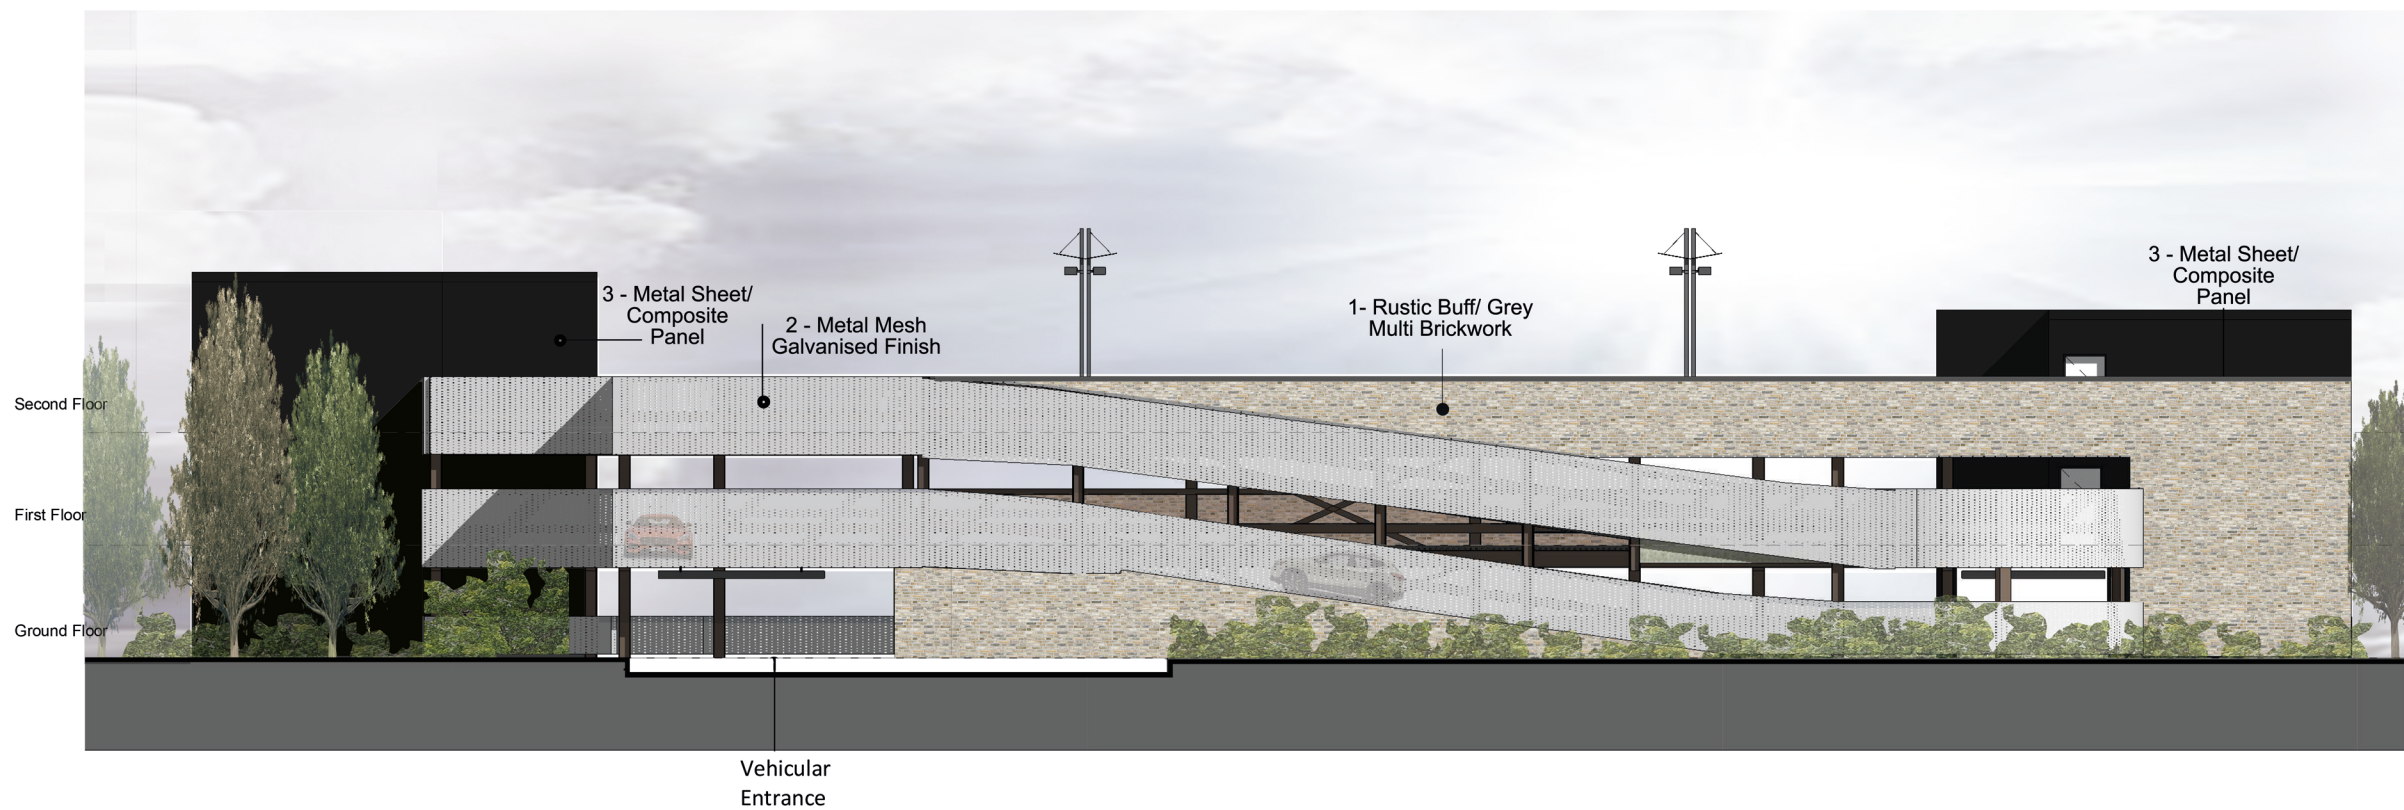

1- Rustic Buff/ Grey Multi Brickwork

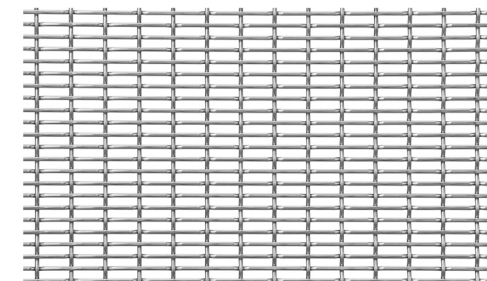

2 - Metal Mesh Galvanised Finish

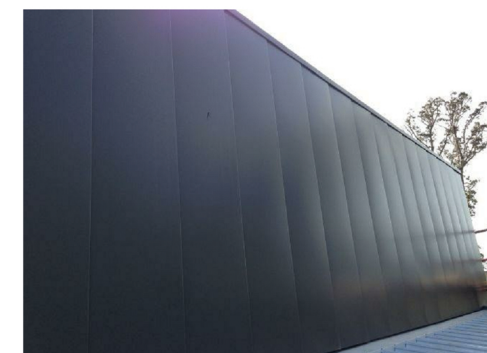


3- - Metal Sheet/ Composite Panel
Powdercoat Finish Dark Grey




4 - Climbing Plants on Wire Grid

1 East Elevation
202 Scale - 1 : 200

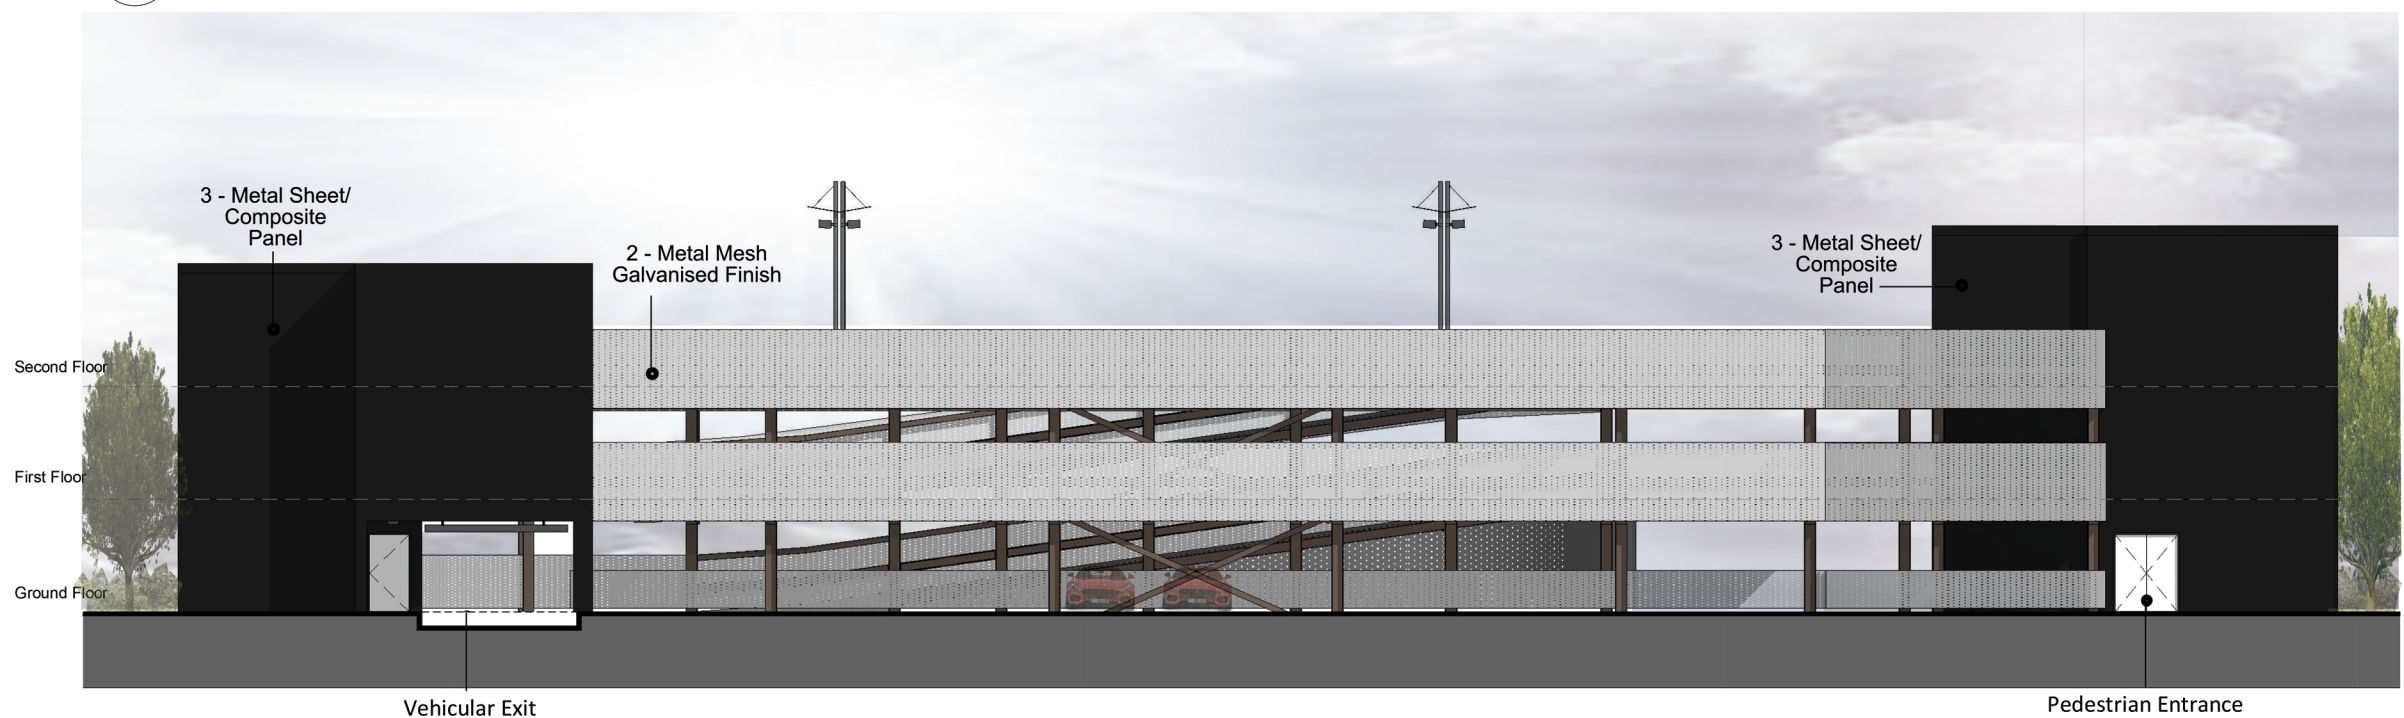

2 West Elevation
202 Scale - 1 : 200

 

Notes:

- All drawings are subject to Planning and Building Control consent.
- The details shown are for design intent purposes only and are subject to further design development with suppliers and sub-contractors
- Proposals subject to consultation and approval from Local Authority Building Control or an Approved Inspector
- All setting out dimensions should be checked on-site prior to construction and any discrepancies and/or omissions should be reported to the Architect immediately

Rev	Date	Details	Drawn	Chkd	Rev	Date	Details	Drawn	Chkd
C	02.08.19	Cladding amended	CH	ES					
B	02.05.19	Cladding amended	LM	ES					
A	01.05.19	Fire stair added	LM	ES					

Project No:	Dwg No:
17057	202
Scale:	Rev:
1 : 200@A3	C
Drawn By:	Checked By:
Author	Approver
Date:	Date:
04/24/19	04/24/19

Issued for: **PLANNING**

Project/Client: **Proposed Decked Car Park**

Drawing: **East & West Elevation**

Wellington Way, Waterloooville

BrightSPACE
architects

27 Glasshouse Studios, Fryem Court Road, Fordingbridge, Hampshire, SP6 1QX
T: (01425) 655806/653639
www.brightspacearchitects.com

© BrightSpace Architects Ltd. Contractors must work only to agreed dimensions which are to be checked on site Registered Office 17 Northover Rd, Peterborough, Lincs, PE1 1SU. Registered Number: 07380308