
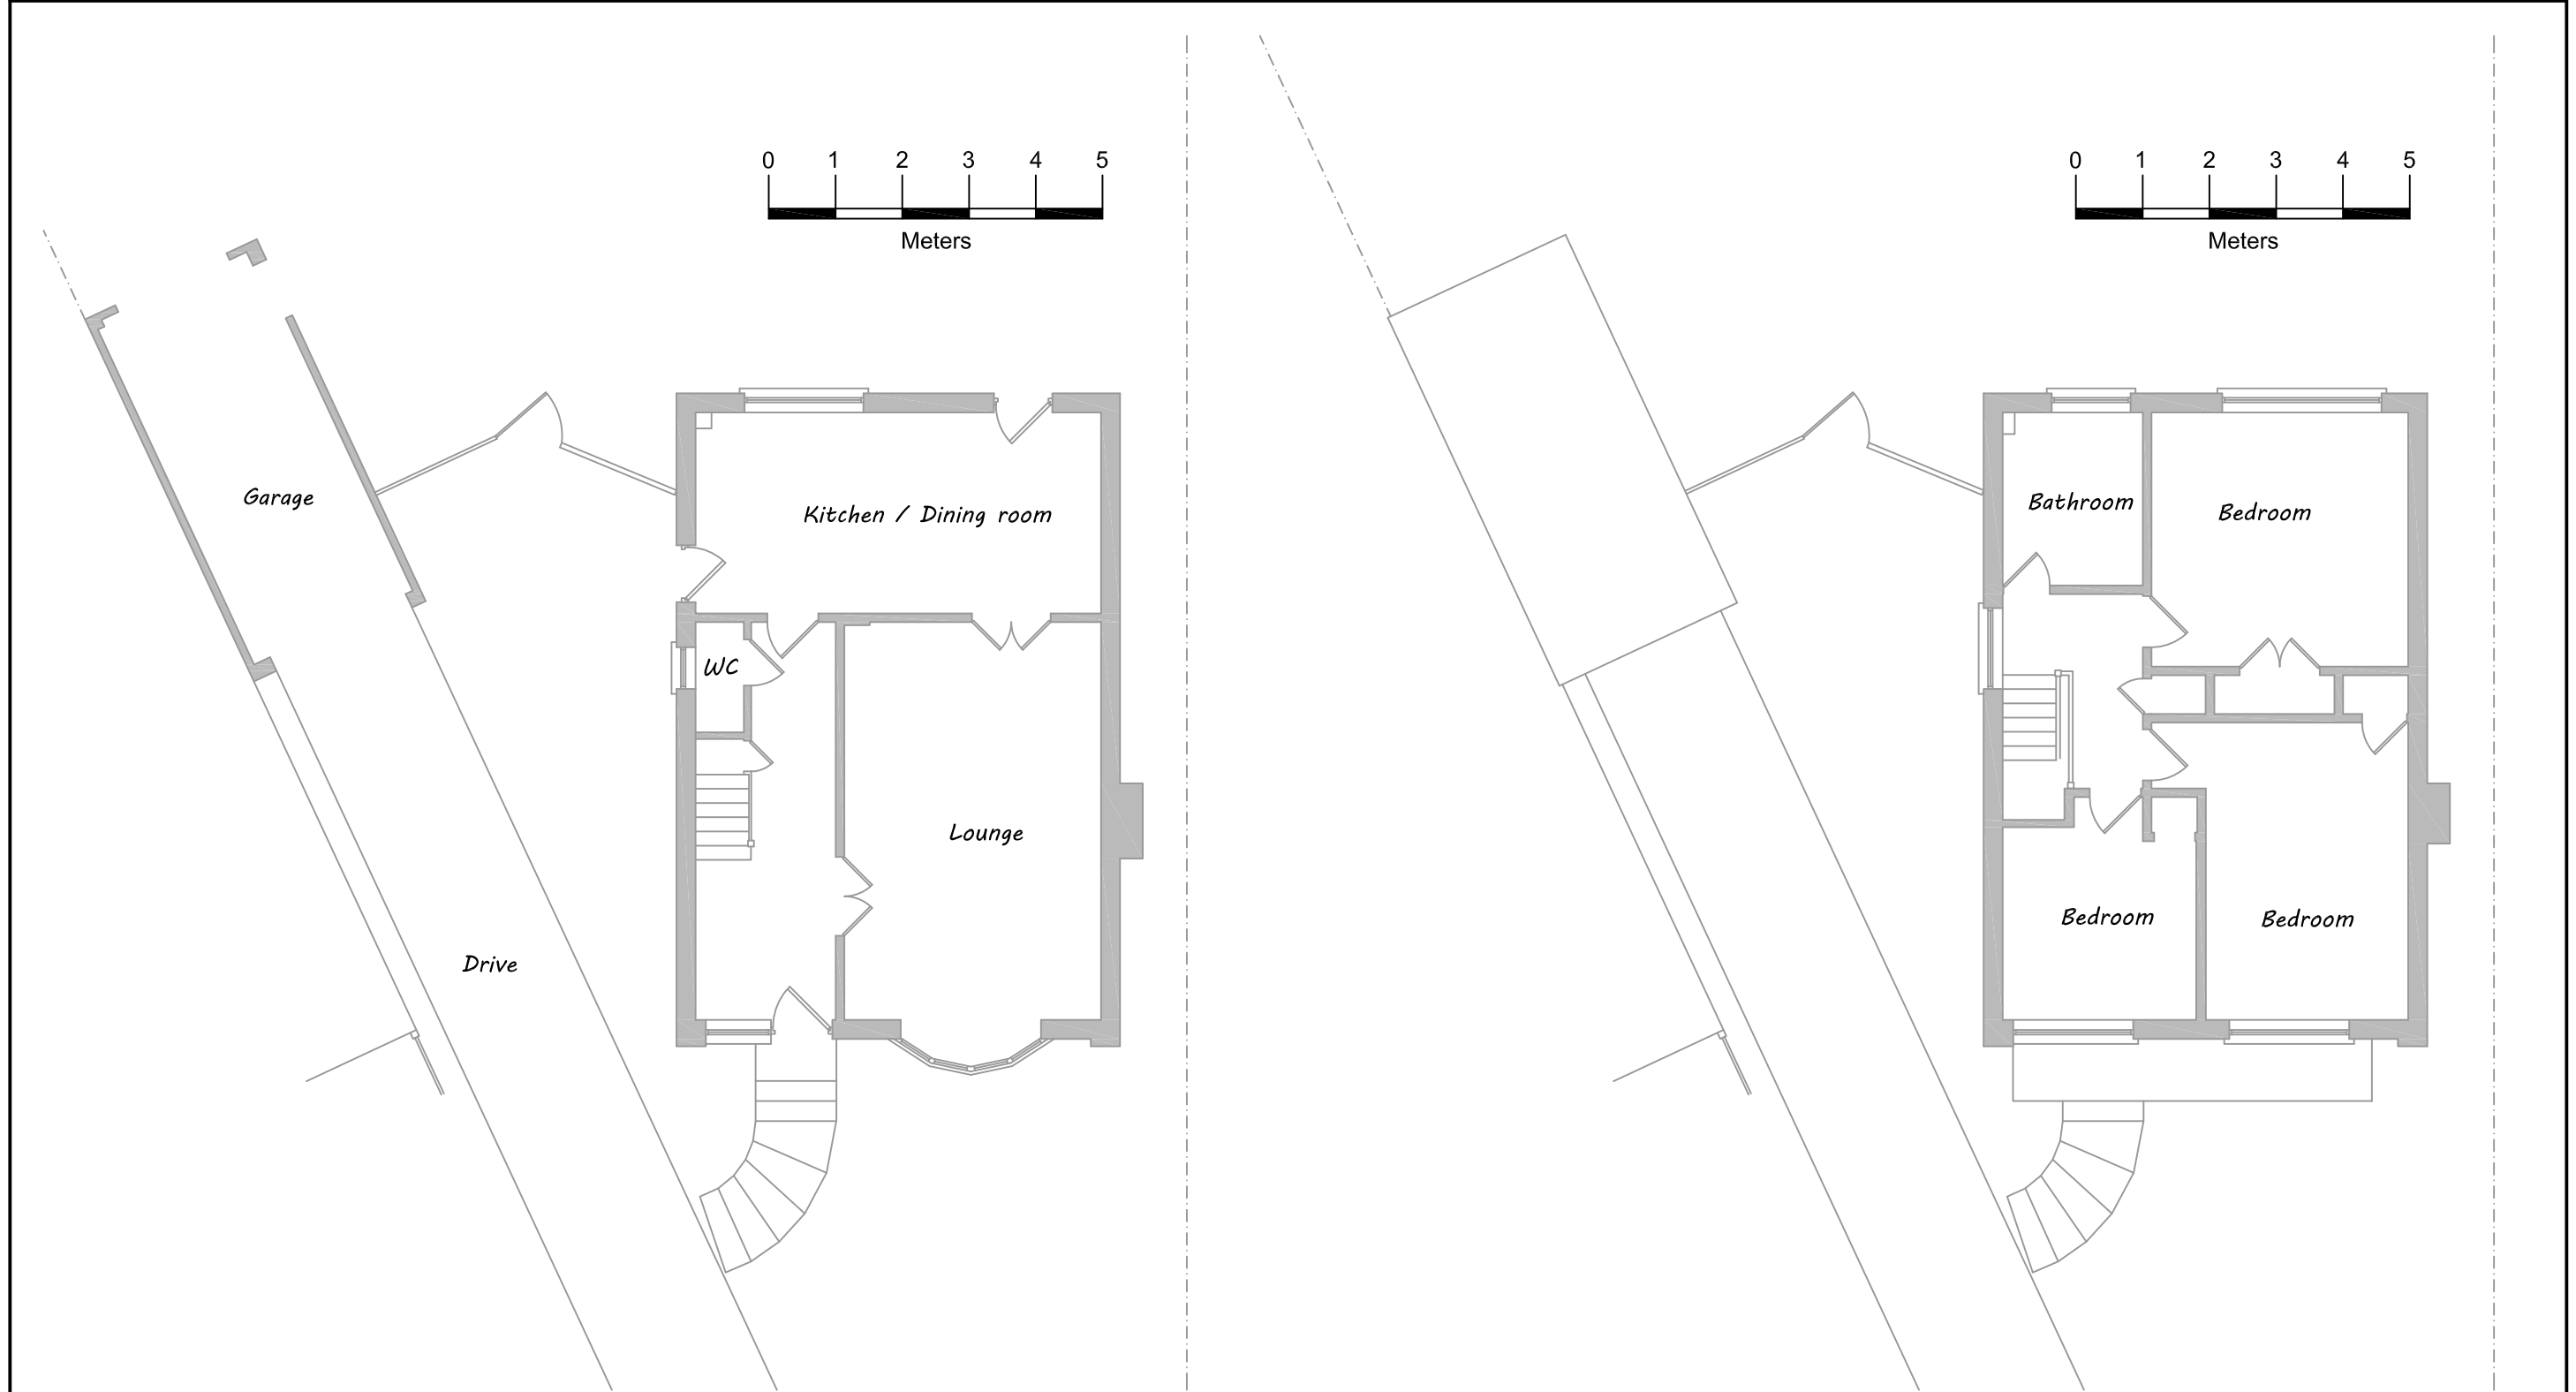


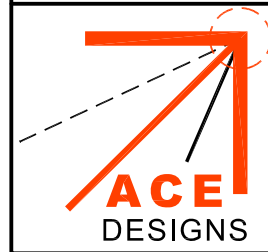

Ground Floor Plan

First Floor Plan

	Architectural & Civil Engineering Design 143 Station Road, Liss, Hants. GU33 7AJ Tel 01730 894988 e-mail:enquiries@acedesigns-ltd.co.uk www.ace-designs.co.uk		Job Title Proposed extension and alterations at 1 Copse Close, Widley	Client Mr and Mrs Tingley	Scale 1:100 @ A3	Date Mar 19	Designed n/a	
	Drawing Title Plans as existing				Drawn EV	Checked GG	Approved	
					Job No 190302	Drawing No 190302 / 02	Rev	