



NOTES

All dimensions to be checked on site and any discrepancy notified to The Martin Ralph Group. Written dimensions are to be used in preference to scaled dimensions.



This drawing is the property of The Martin Ralph Group and must not be reproduced, in part or whole, or deviated from, without their permission.

It is essential that prior to commencement and during construction works, the contractor reviews the drawings and specification and discusses with the practice any inconsistencies, anomalies, non-industry standard features or other concerns.

For both pricing and construction purposes Structural, Mechanical and Electrical Engineers designs, calculations and sizes etc are to take preference over the layout drawings. Any discrepancies are to be brought to the immediate attention of The Marlini Ralph Group.

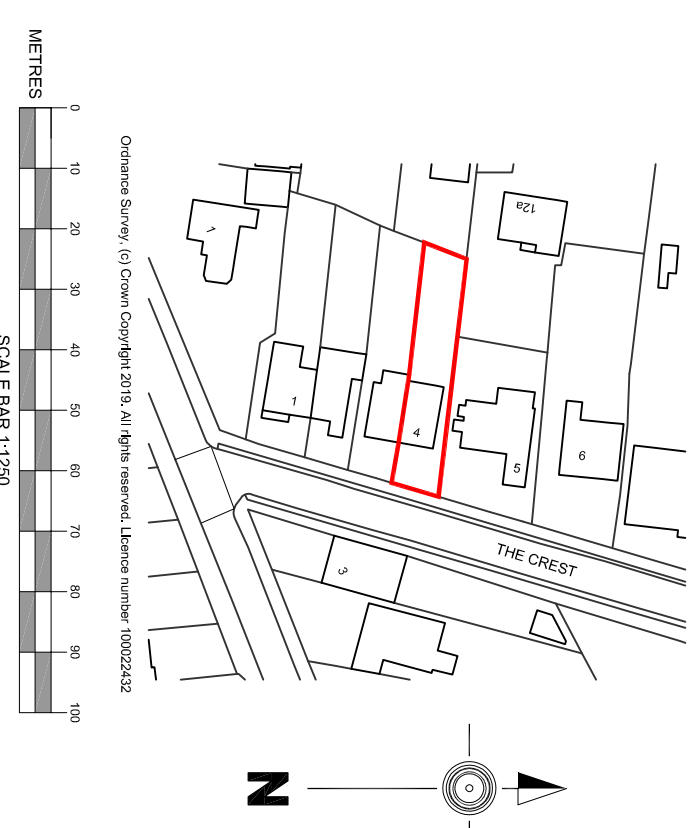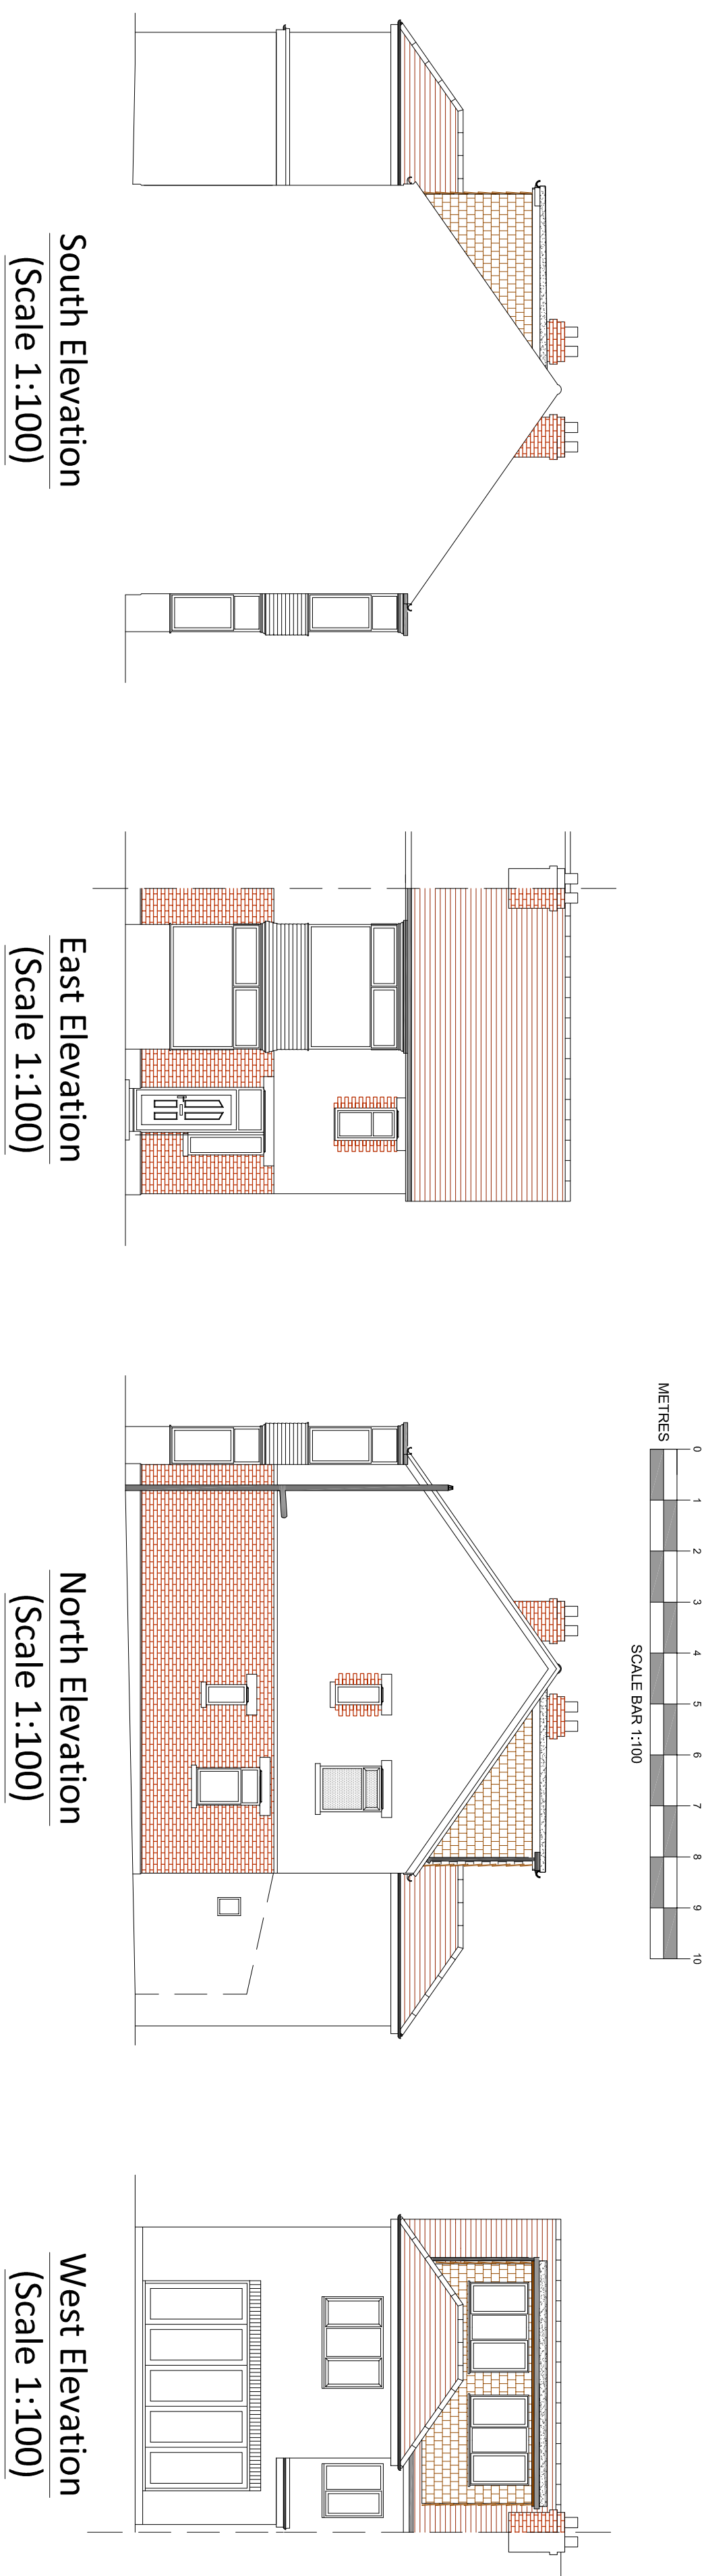

Location Plan (Scale 1:1250)

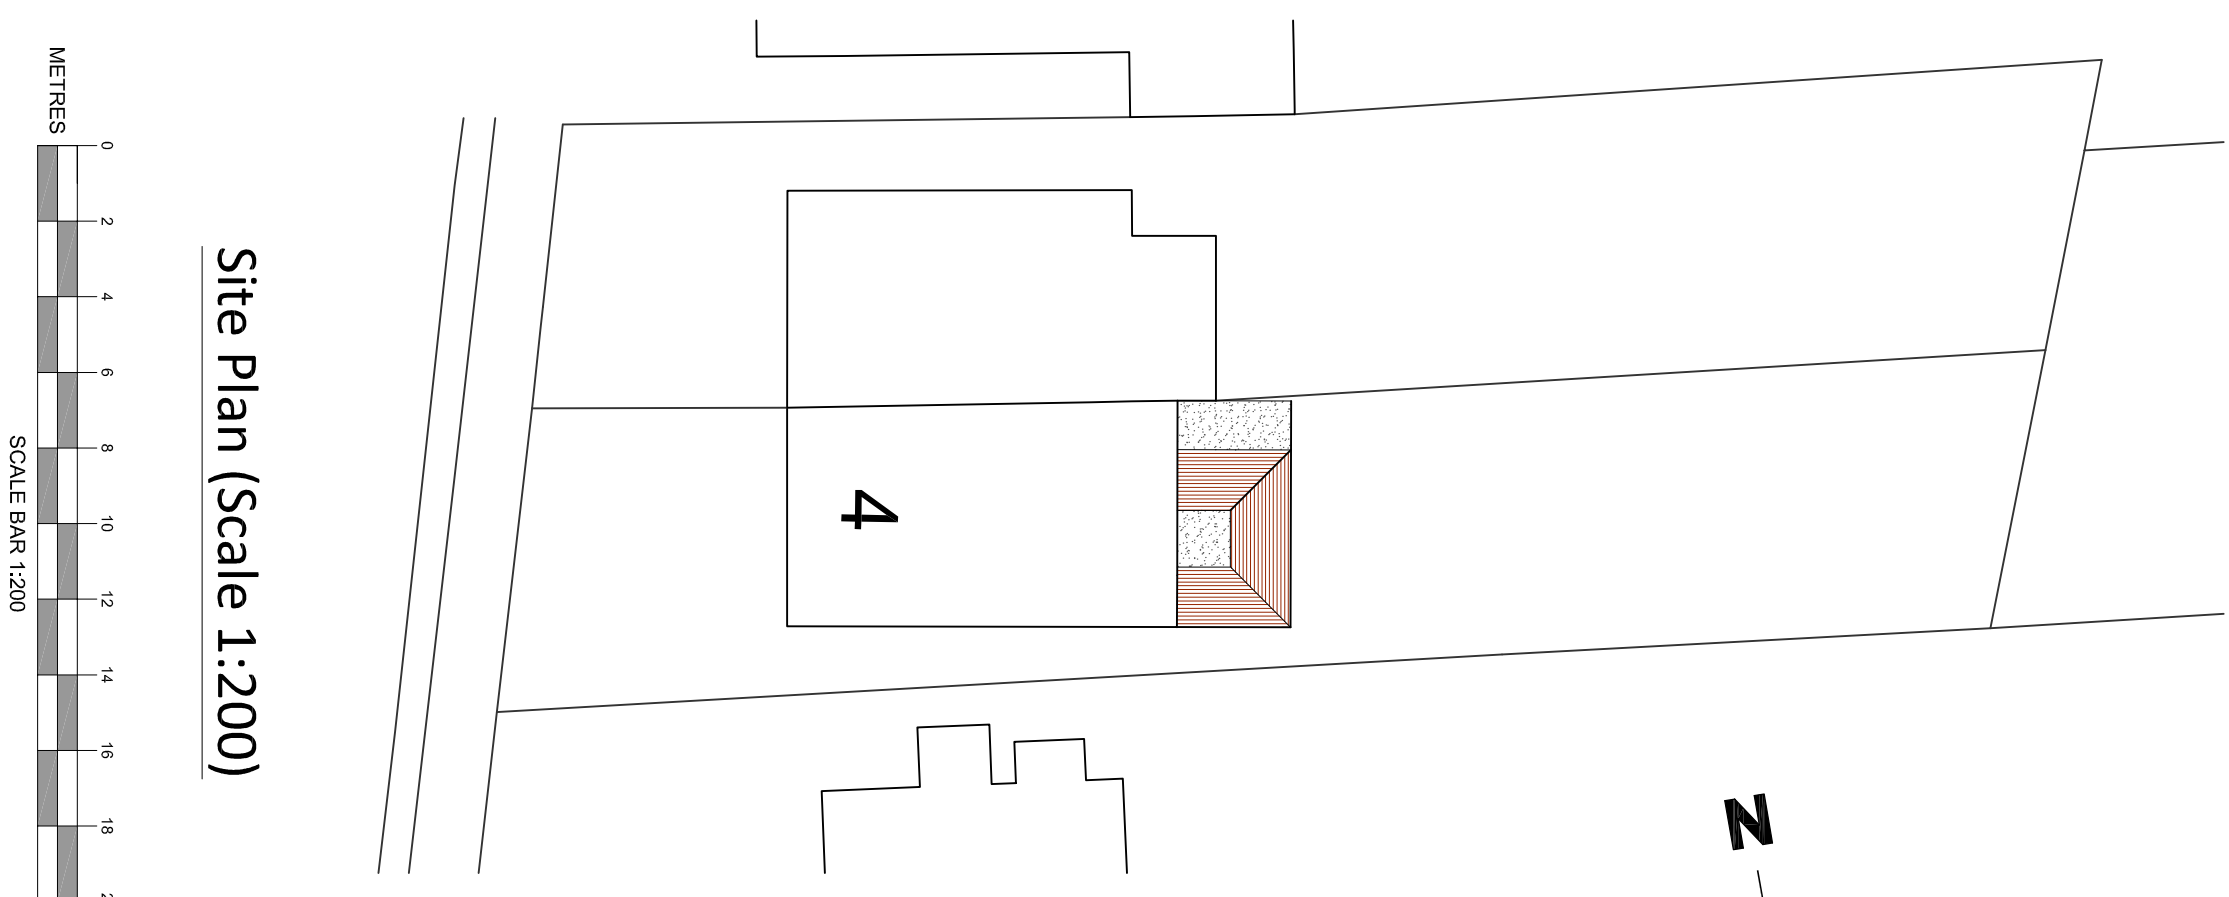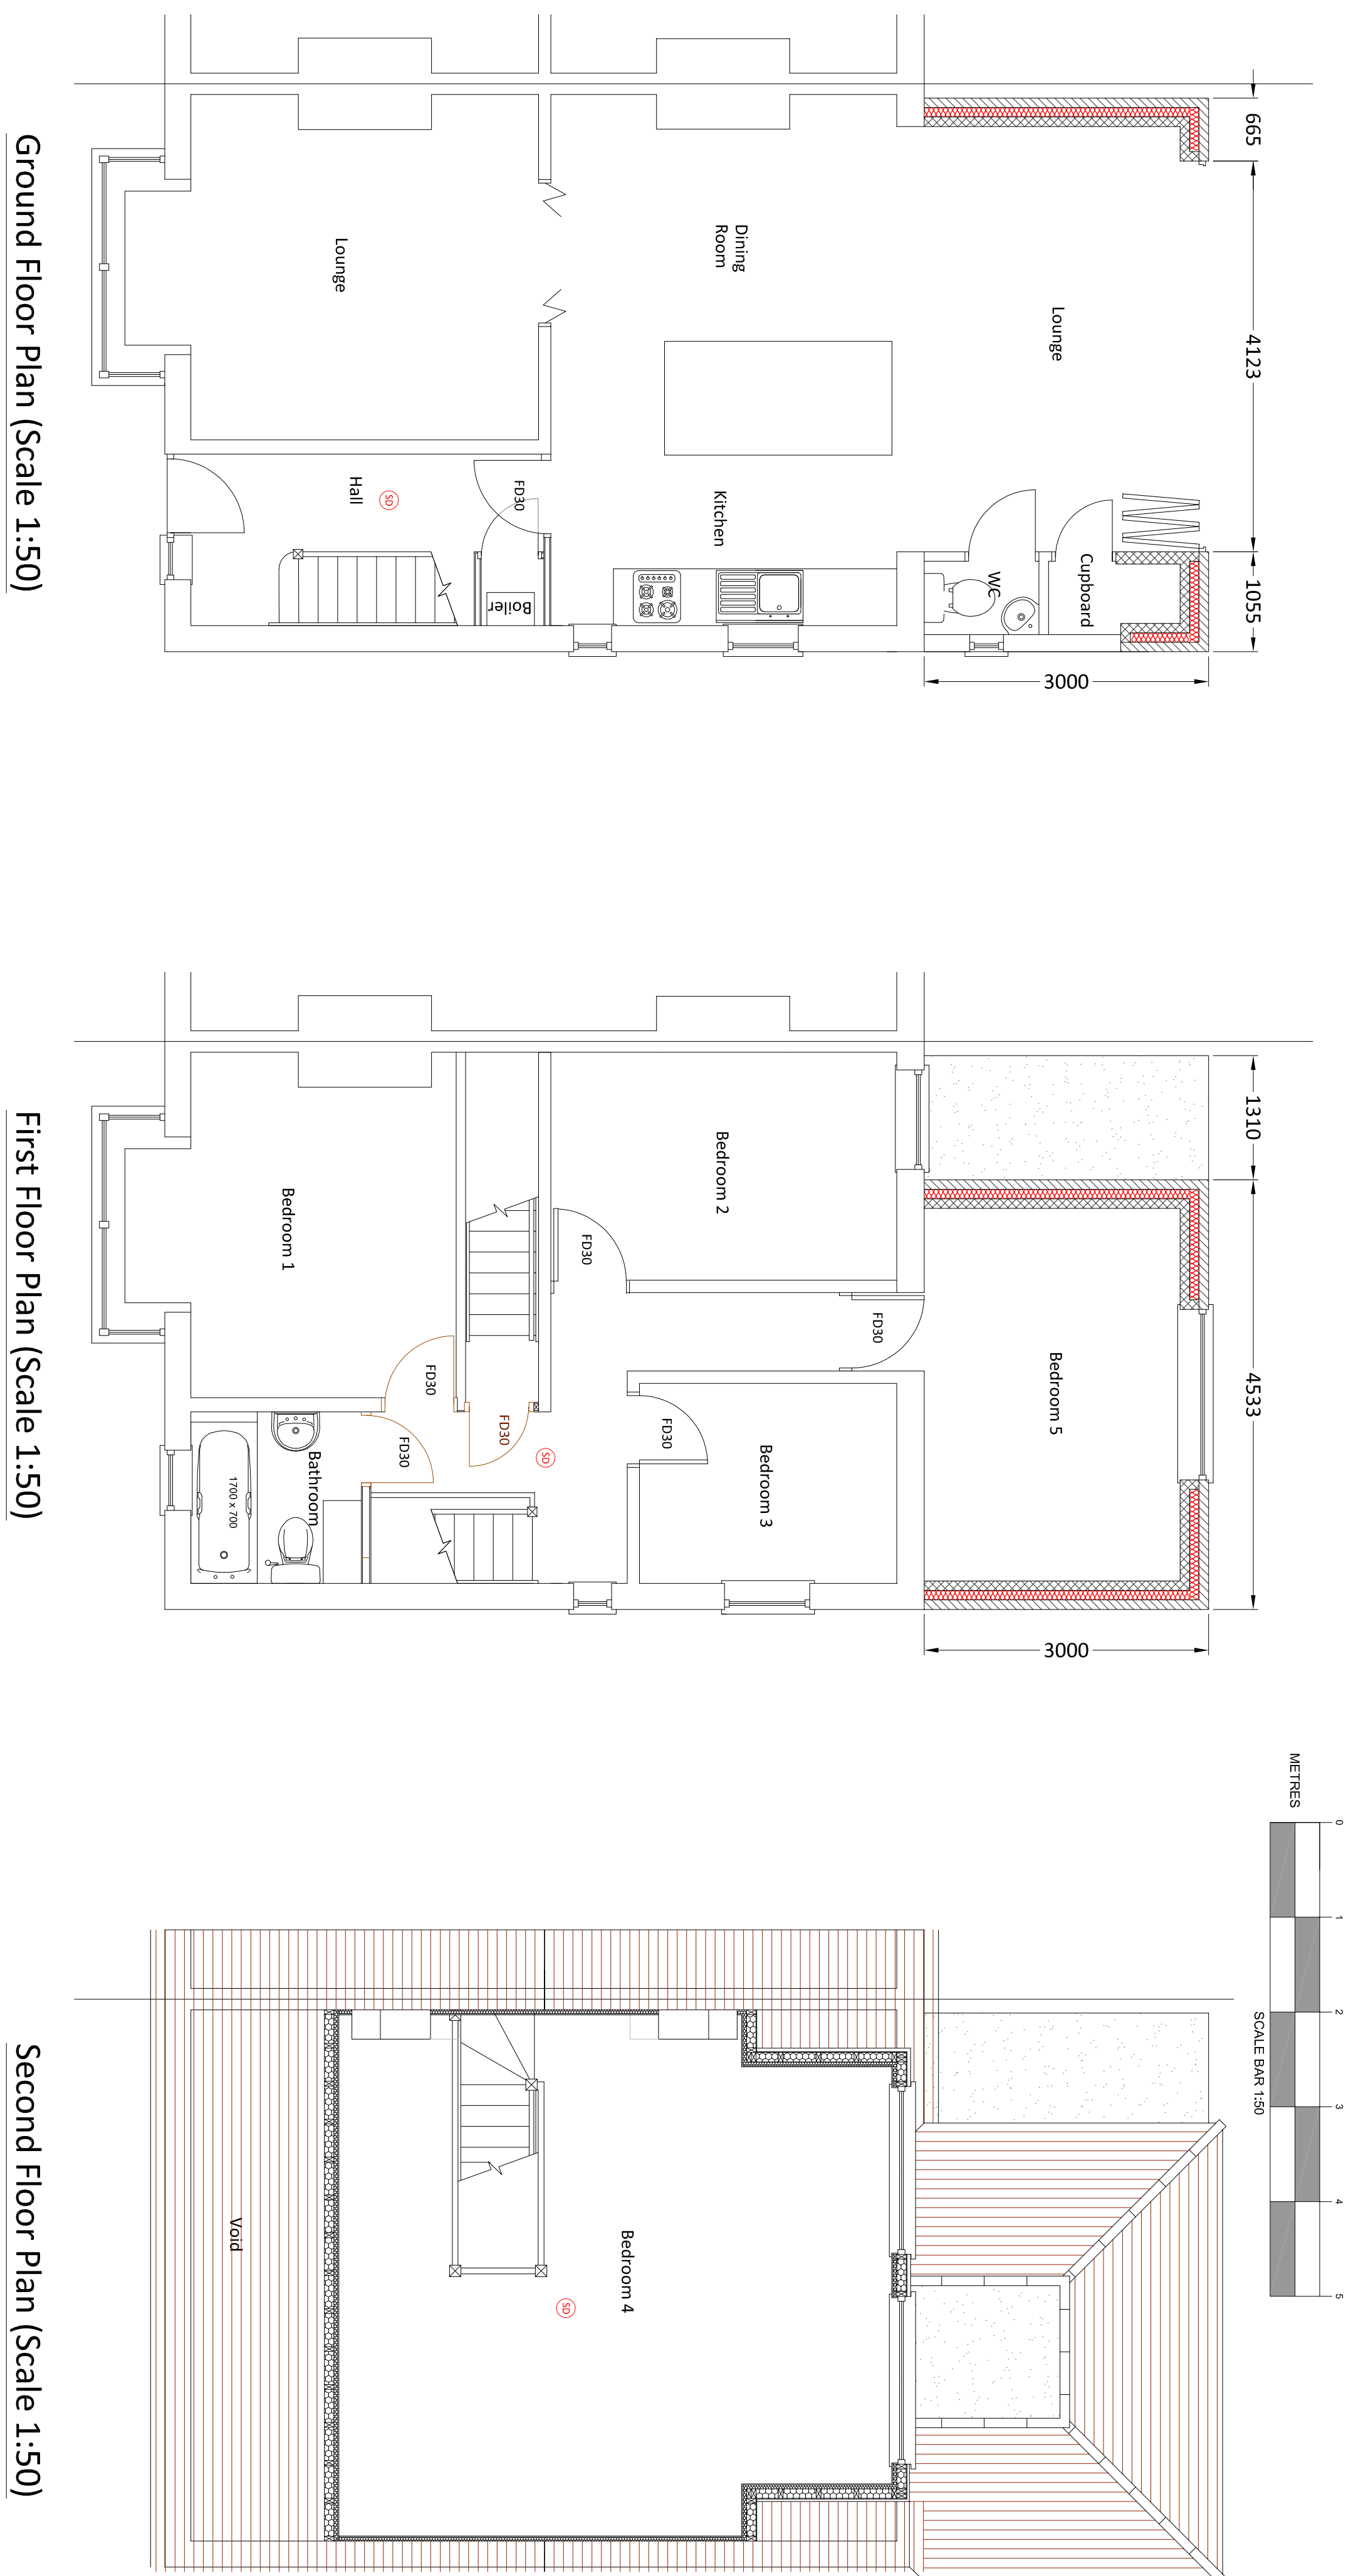

Site Plan (Scale 1:200)

AMENDMENTS		DATE
A	ELEVATION LABELS CORRECTED	19.08.2019

CLIENT
Luke Hounsell
4 The Crest
Widley
Waterlooville
Hampshire
PO75DG

PROJECT
4 The Crest
Widley
Waterlooville
Hampshire
PO7 5DG

DRAWING TITLE	
PROPOSED PLANS & ELEVATIONS	
DATE	15/07/18
SCALE	1:50; 1:100; 1:200; 1:1250 @ A1
DRAWING No.	17.173.104
REVISION	A