



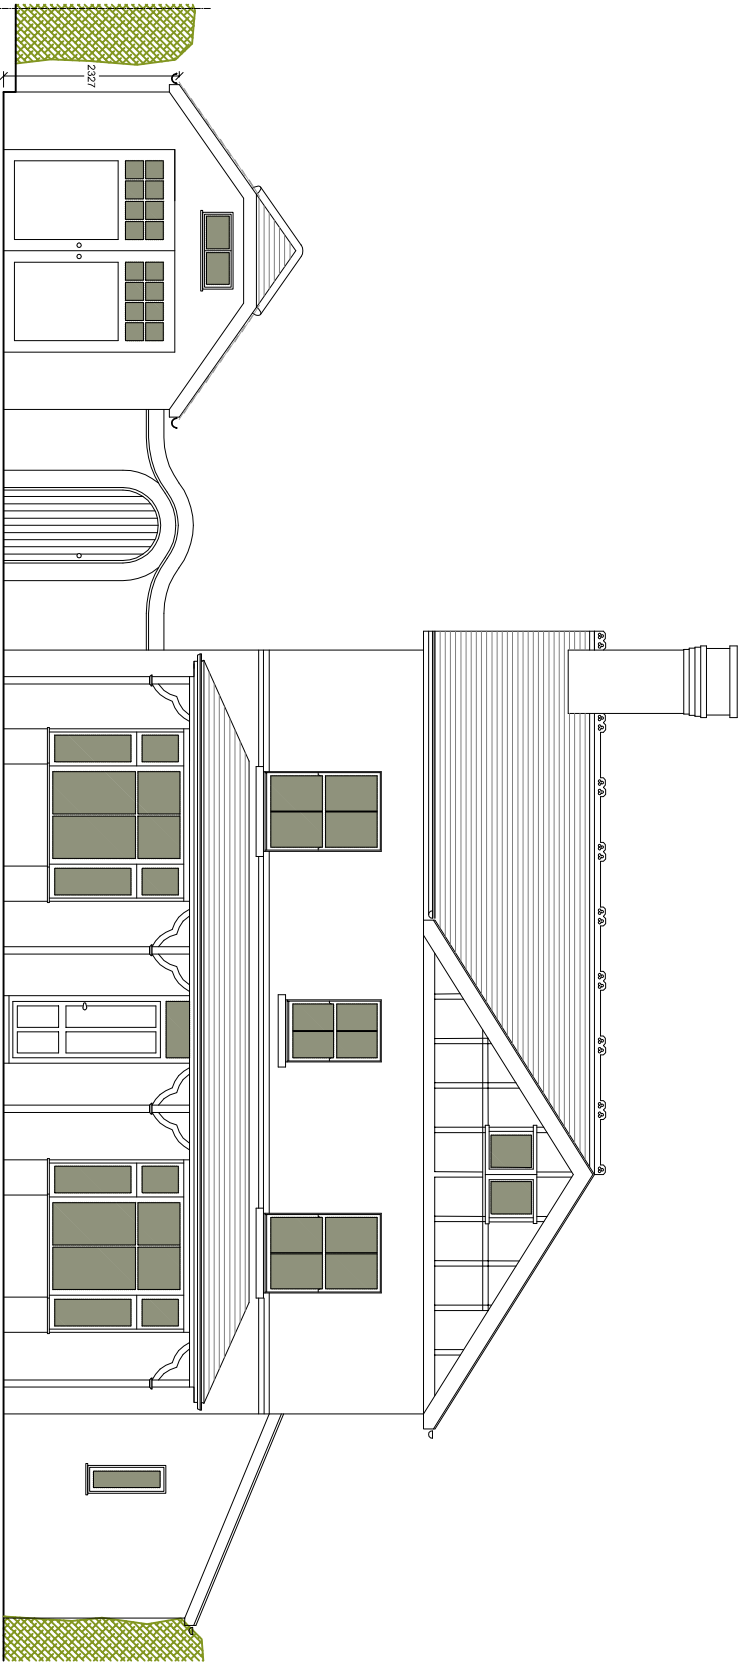


North Elevation

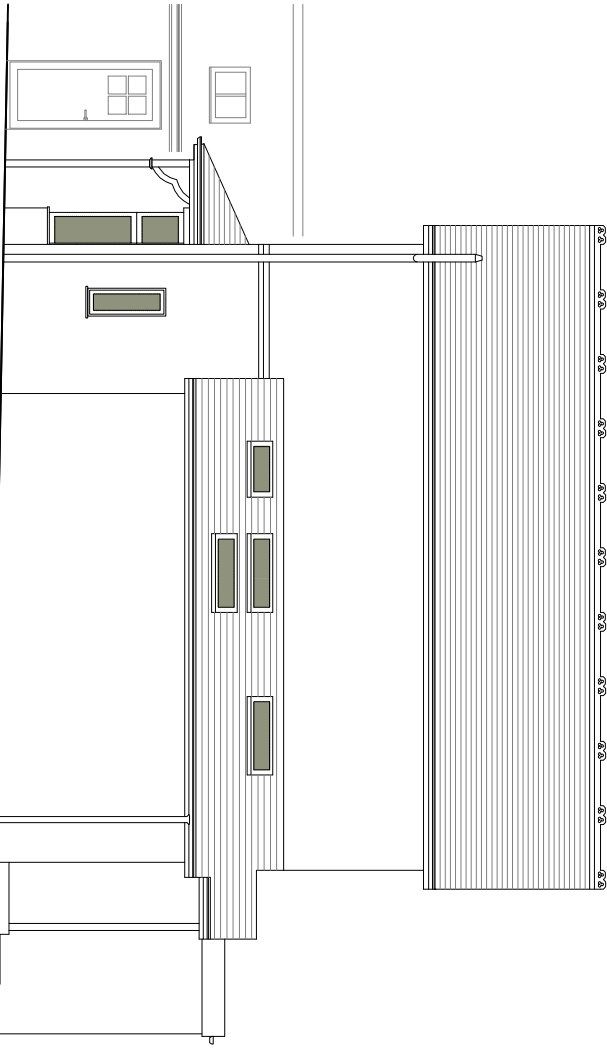

West Elevation



South Elevation

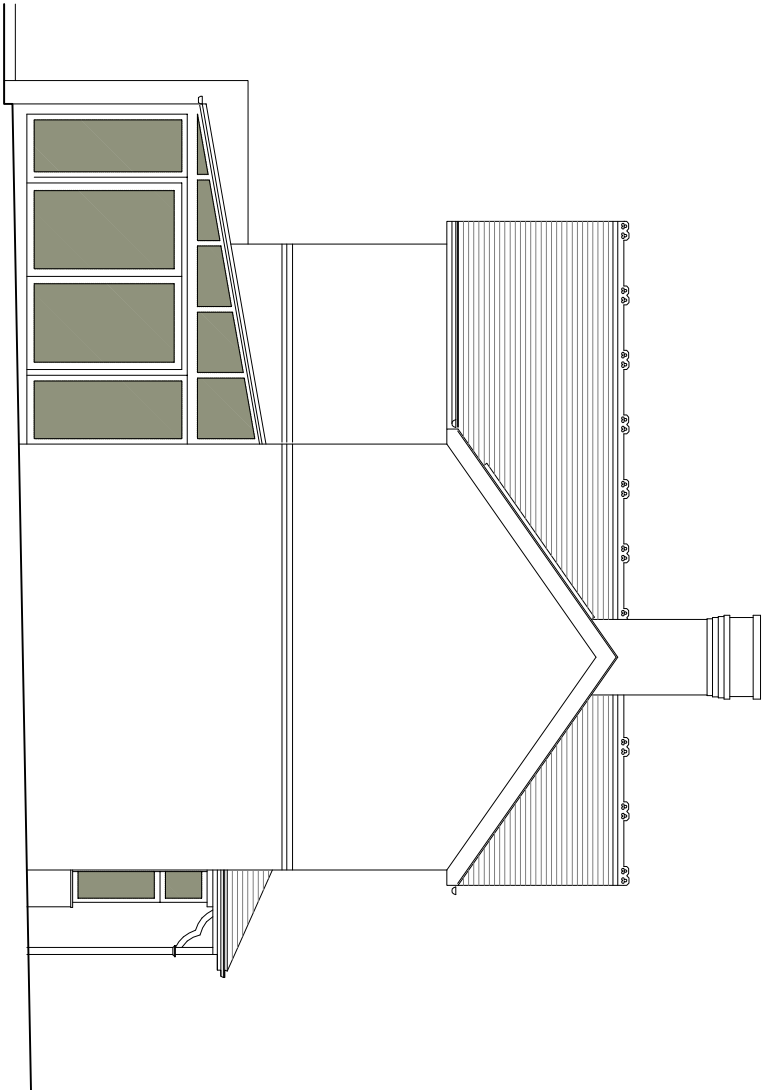

East Elevation

P2	Annex location as agreed with Np 52	18.05.19
----	-------------------------------------	----------

Client	Scale	Drawn
Major James Boutle	1:100	JAG
Job Title	Date	Sheet Size
62 Warblington Road, Emsworth PO10 7HH	04/01/19	A3
Drawing Title	Drawing Number	Revision
Elevations - proposed	1801/2000	P2

ISSUE: PLANNING

JIM GARLAND ARCHITECTS LTD
ONE DOLPHIN QUAY
EMSWORTH PO10 7BU
01243 370502
email: info@garland.org.uk