



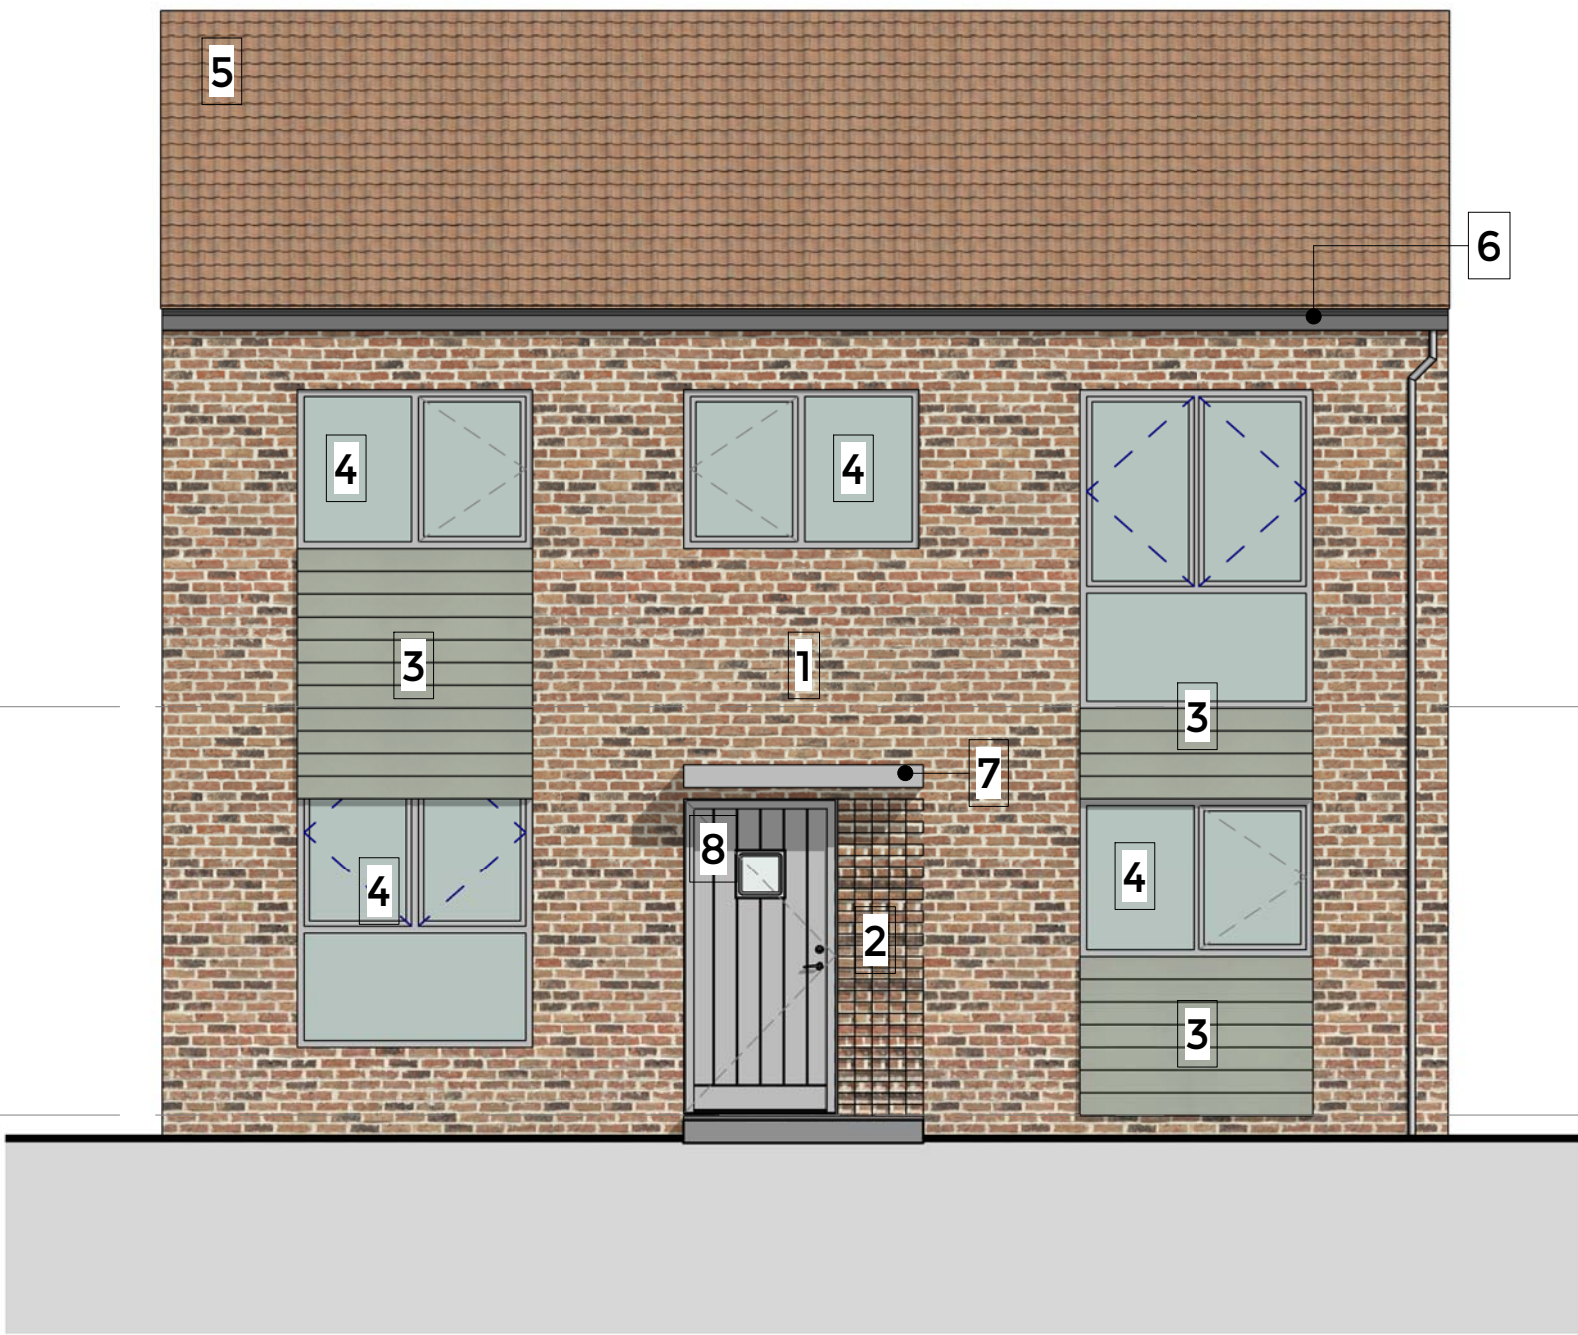


⊕ Front Elevation - Design Option A




⊕ Front Elevation - Design Option B

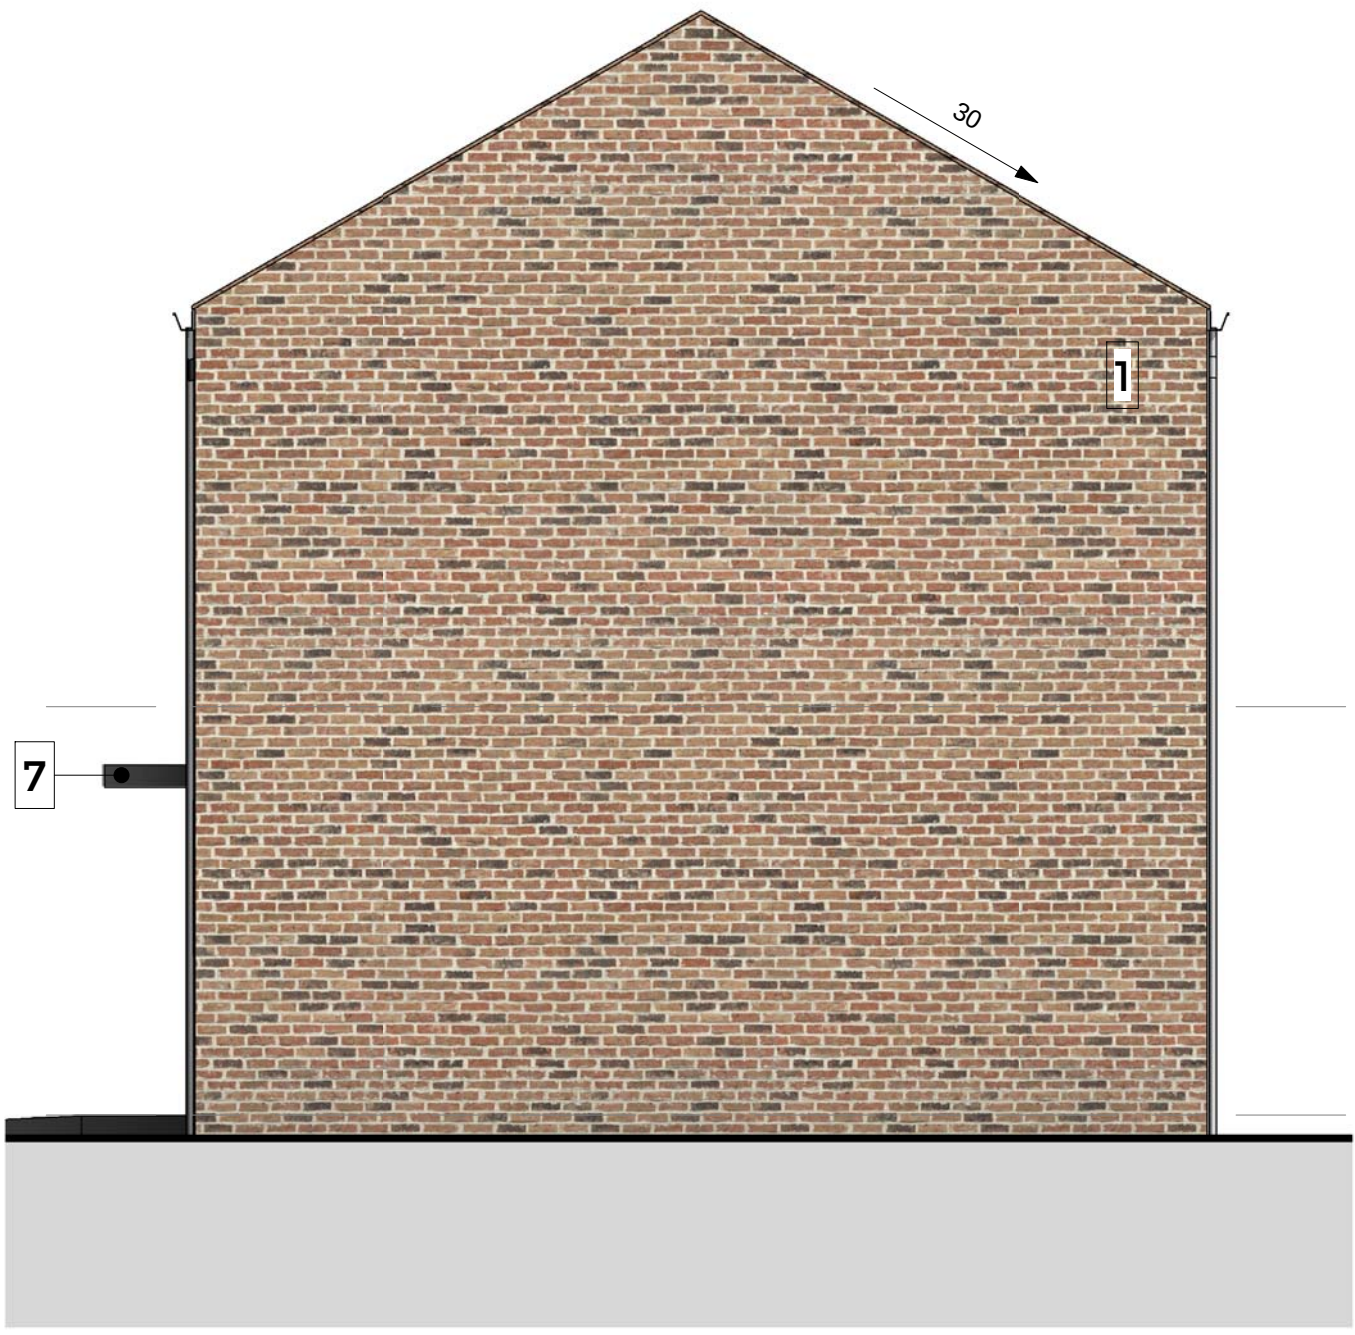


⊕ Right Elevation

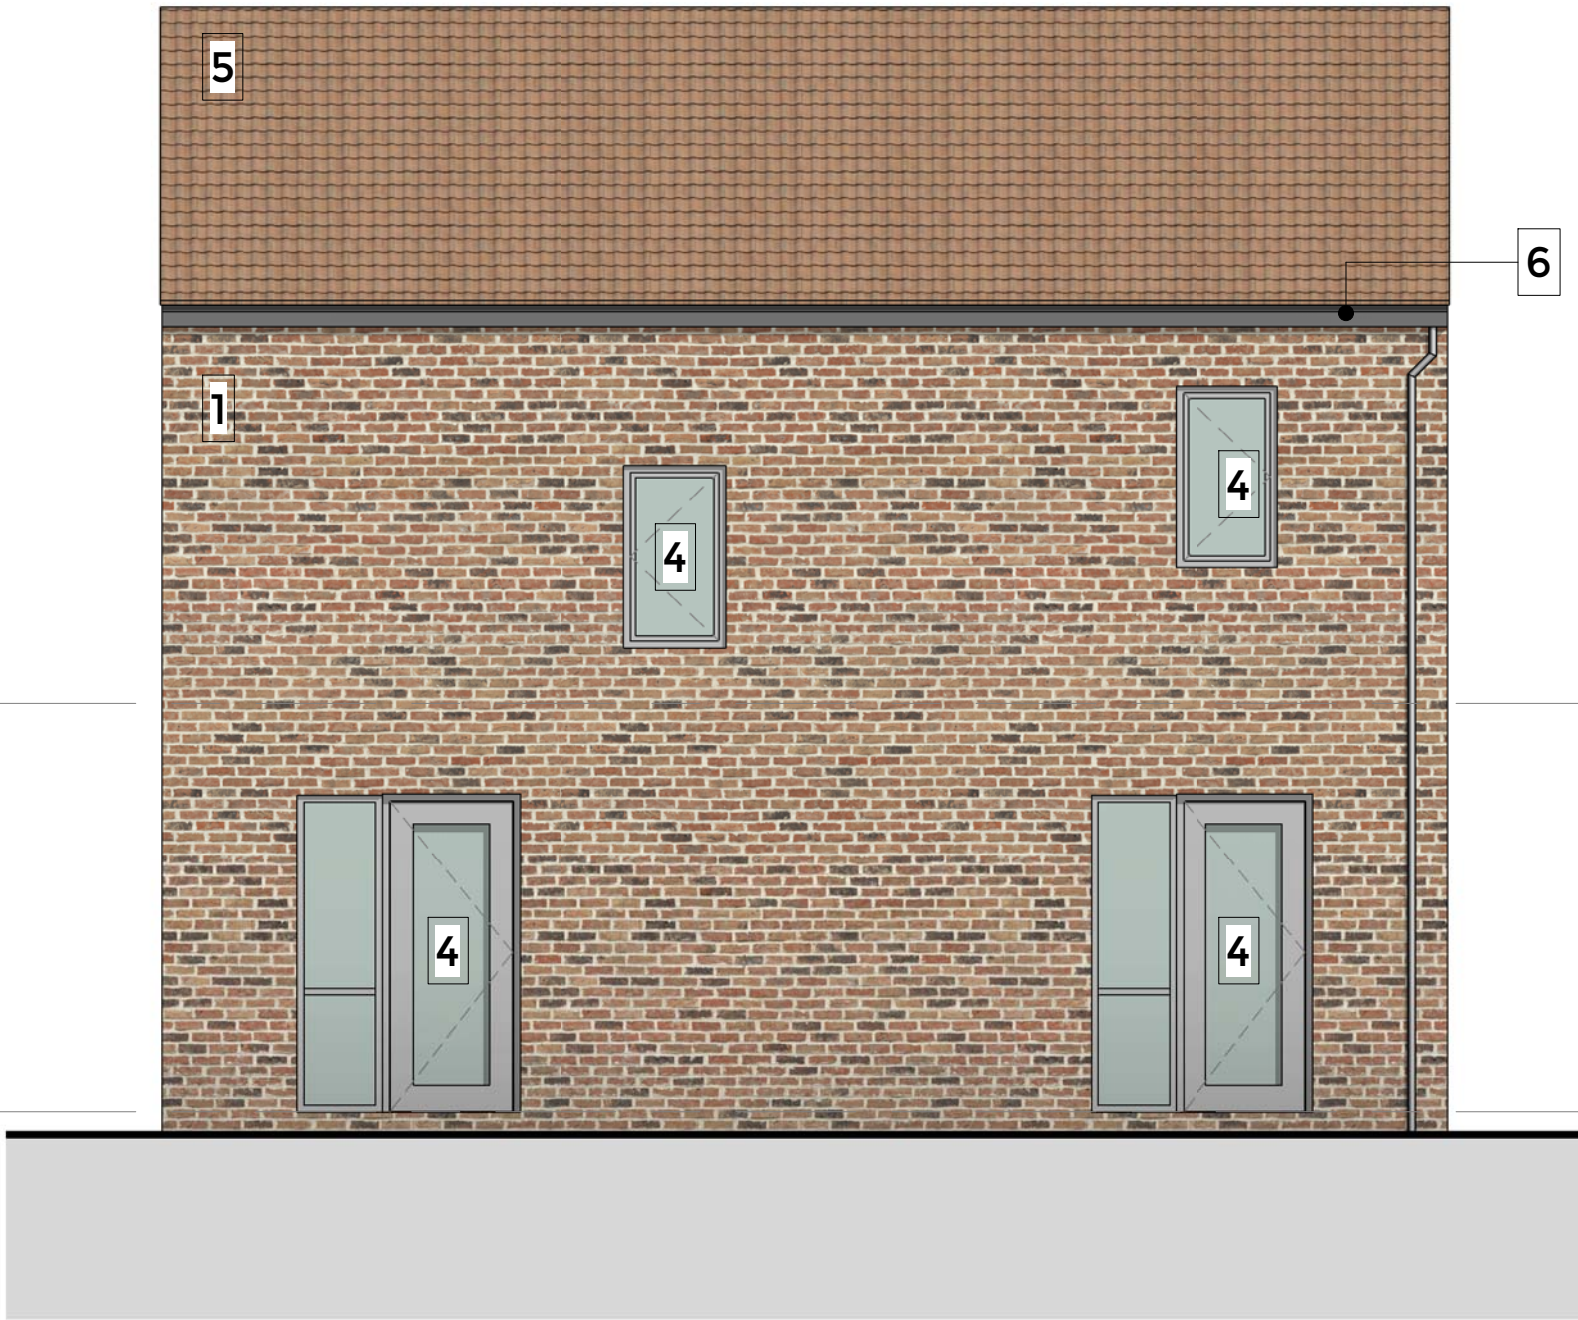


⊕ Rear Elevation - Design Option A

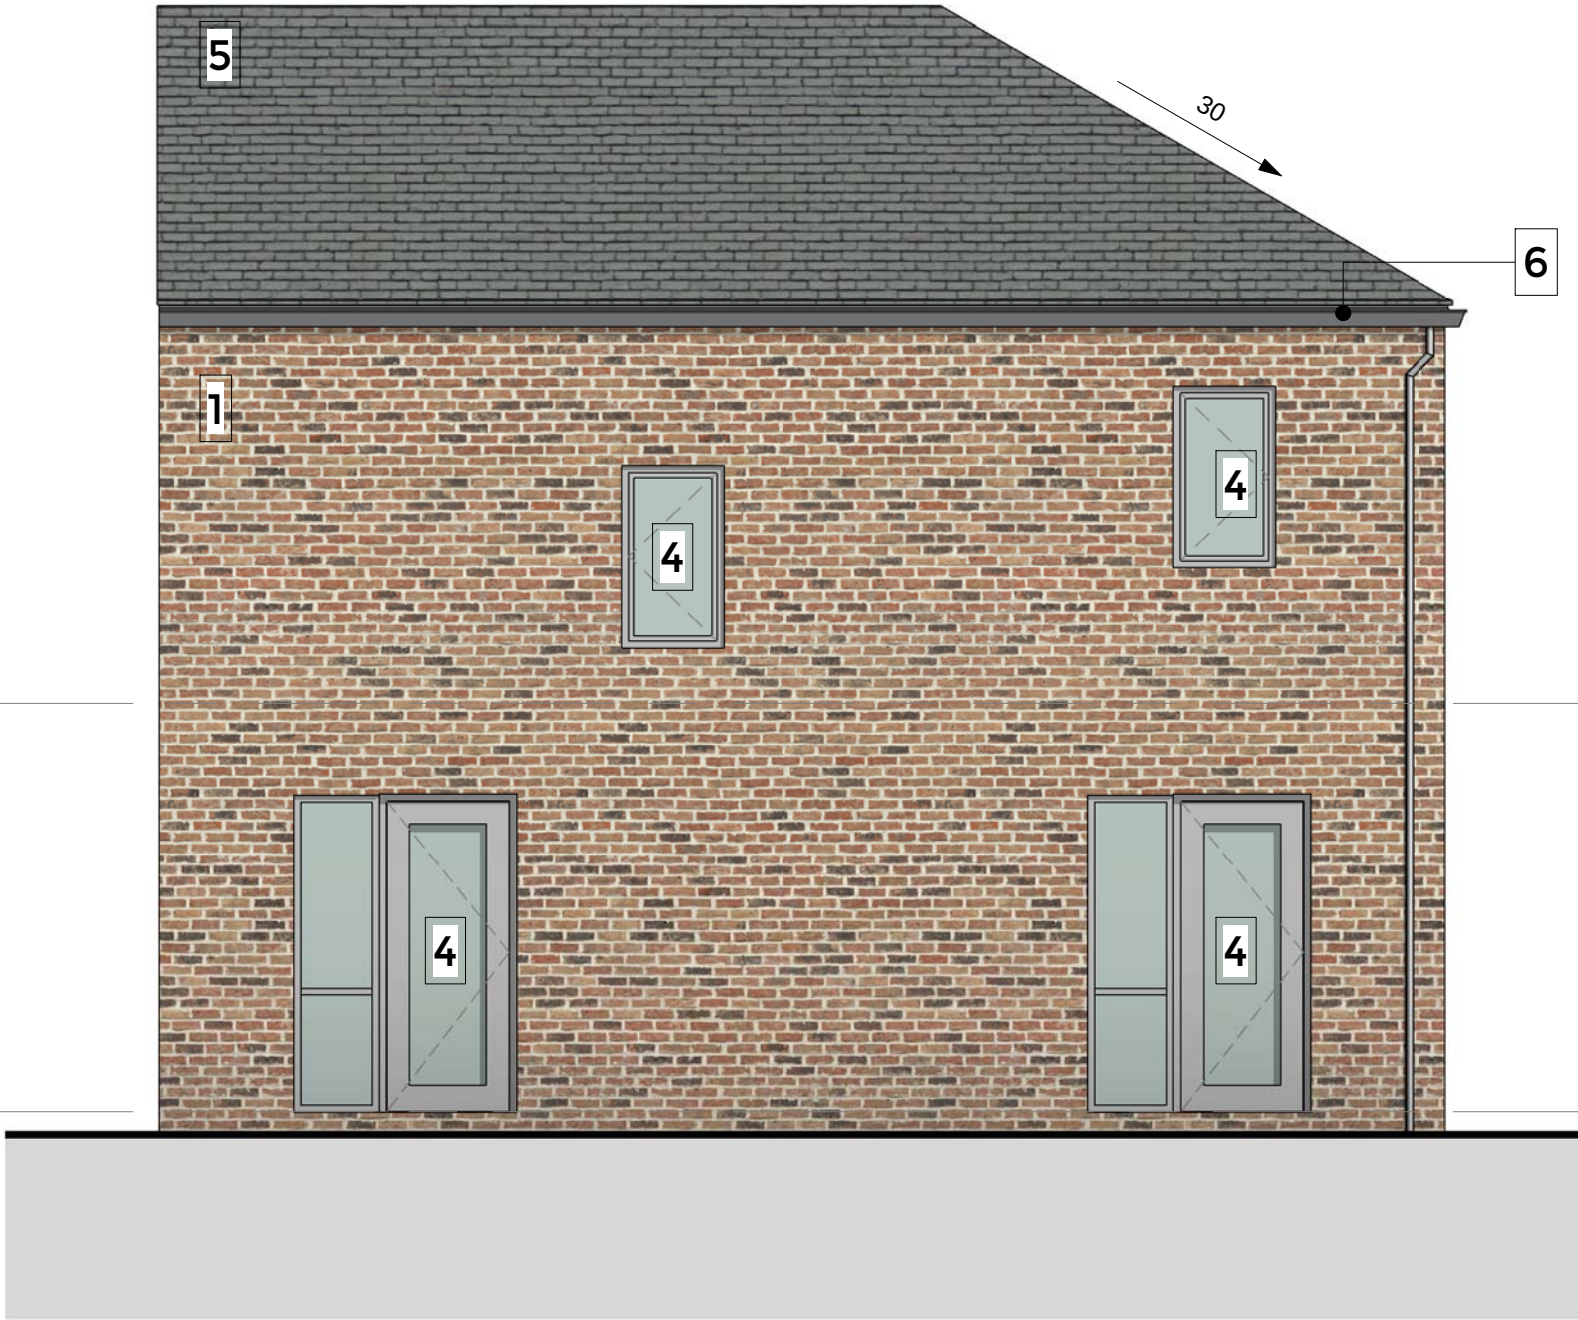

⊕ Rear Elevation - Design Option B

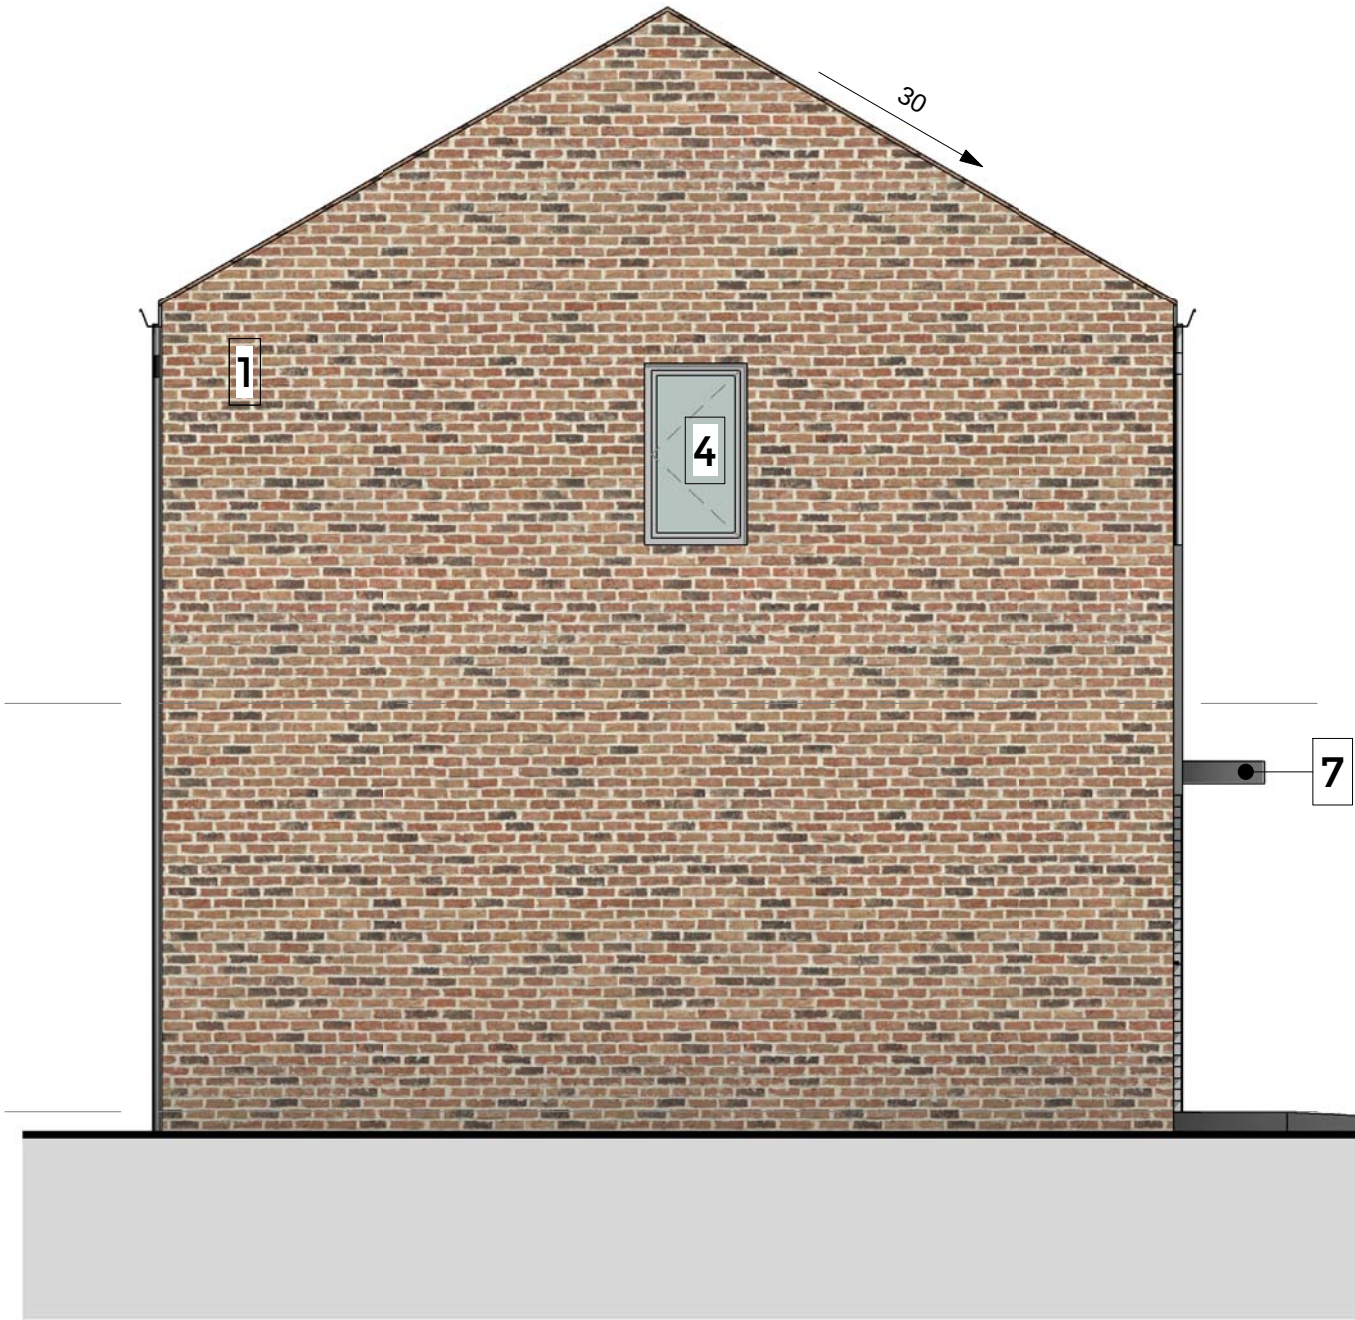

⊕ Left Elevation - (A)

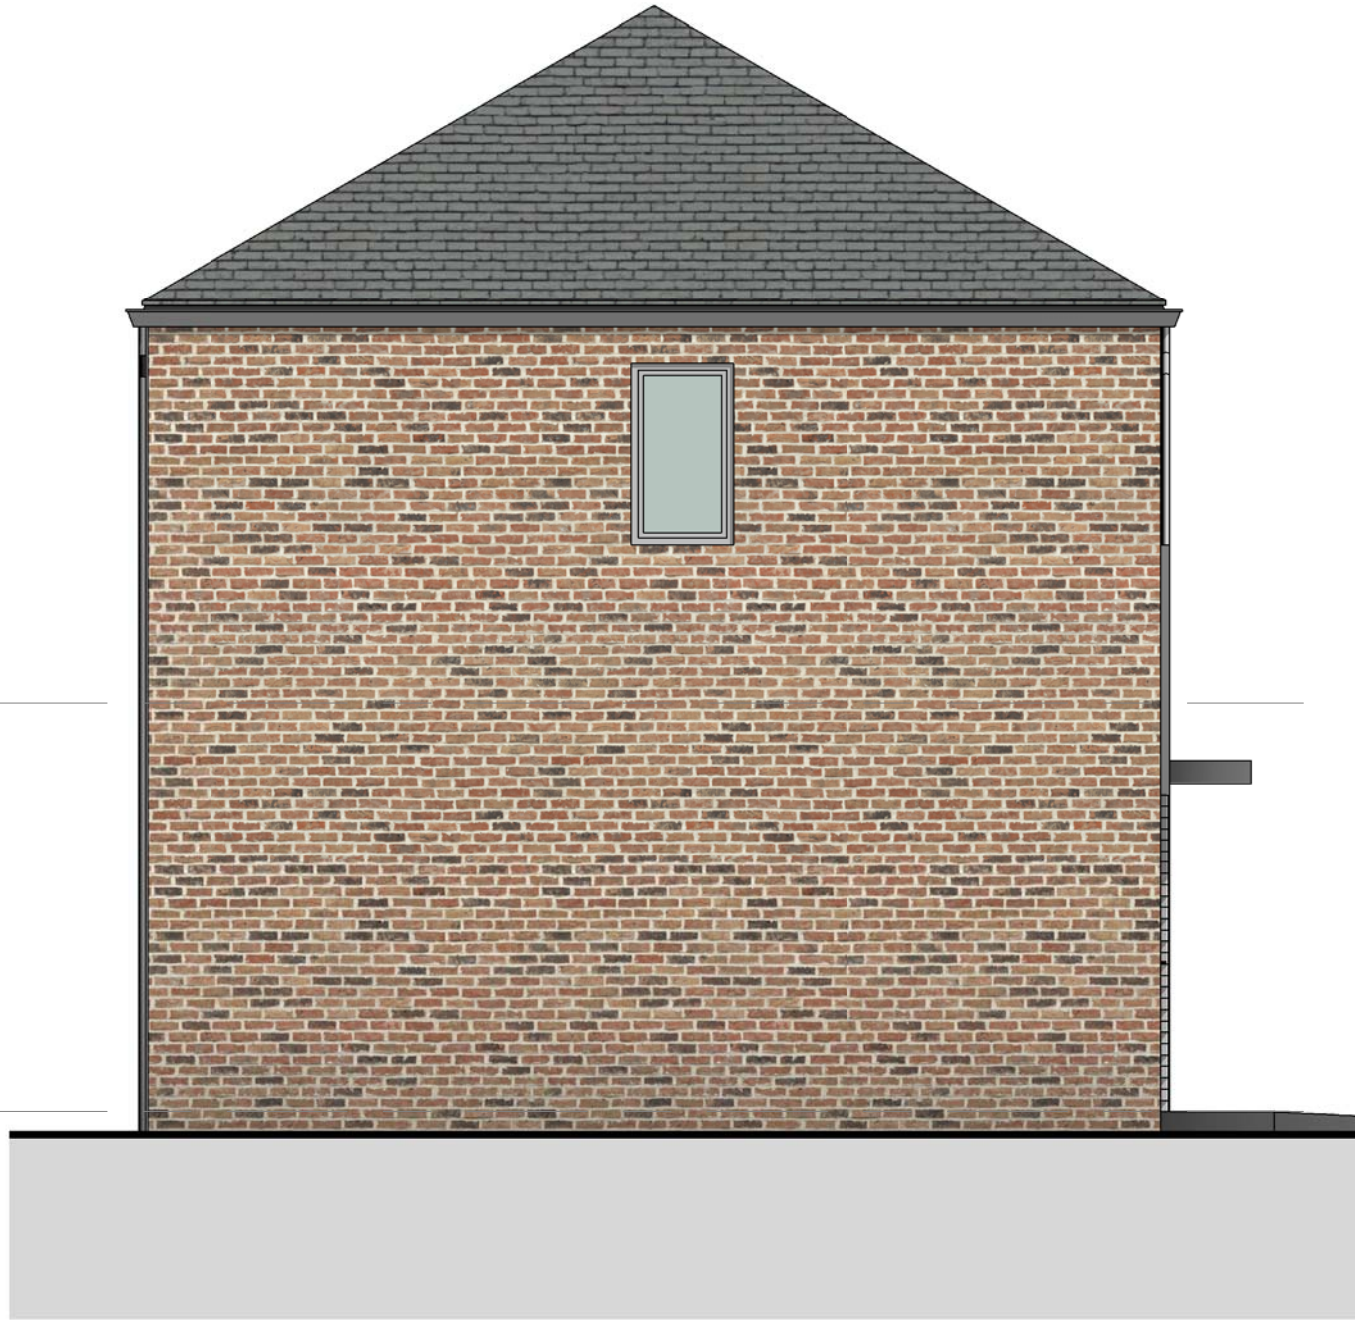

⊕ Left Elevation - (B)


Notes

- All bathroom, WC's and front doors to have obscure glazing.
- For design options for each plot refer to table on plans drawing 3002.

MATERIALS LEGEND

- | | |
|---|--|
| 1 | Facing Brick - Red / Brown Multi |
| 2 | Stepped Brick Detail - Red / Brown Multi |
| 3 | Cedral Weatherboarding - Grey Green (A) or Grey Blue (B) |
| 4 | Door / Window System - UPVC Light Grey |
| 5 | Concrete Roof Tiles - Red (A) or Slate Effect Tiles - Grey (B) |
| 6 | Fascia / Gutter - UPVC Light Grey |
| 7 | Canopy - Light Grey Metal |
| 8 | Metal Face Composite Door |

DRAFT

 

Rev.	Date	Description	Drawn	Check
A	Mar 2019	Roof pitch degree changes, amendments to windows		

BOYLE + SUMMERS
ARCHITECTURE AND MASTERPLANNING

Canute Chambers
Canute Road
Southampton
Hampshire
SO14 3AB

Client	Exbury Homes Ltd.
Project	Woodcroft Lane, Waterloooville
Title	House Type B - Elevations

BS1992	Project	Originator	Volume	Level	Type	Role	Series	Number	Suitability	Revision
	WLW - BSL - ZZ - XX - DR - A -							40 02 - DF - A		

B+S Ref.	Date	Scale @ A1	Drawn	Checked
17053	Jan 2018	1 : 50	JG	PF

Tel: 023 8063 1432 www.boyleandsummers.co.uk

Other than for the purposes of planning, do not scale these drawings. Use written dimensions only. All dimensions to be checked on site prior to commencement of work.

This drawing is © Boyle+Summers Ltd and may not be reproduced, copied or altered in any way without written authority.