


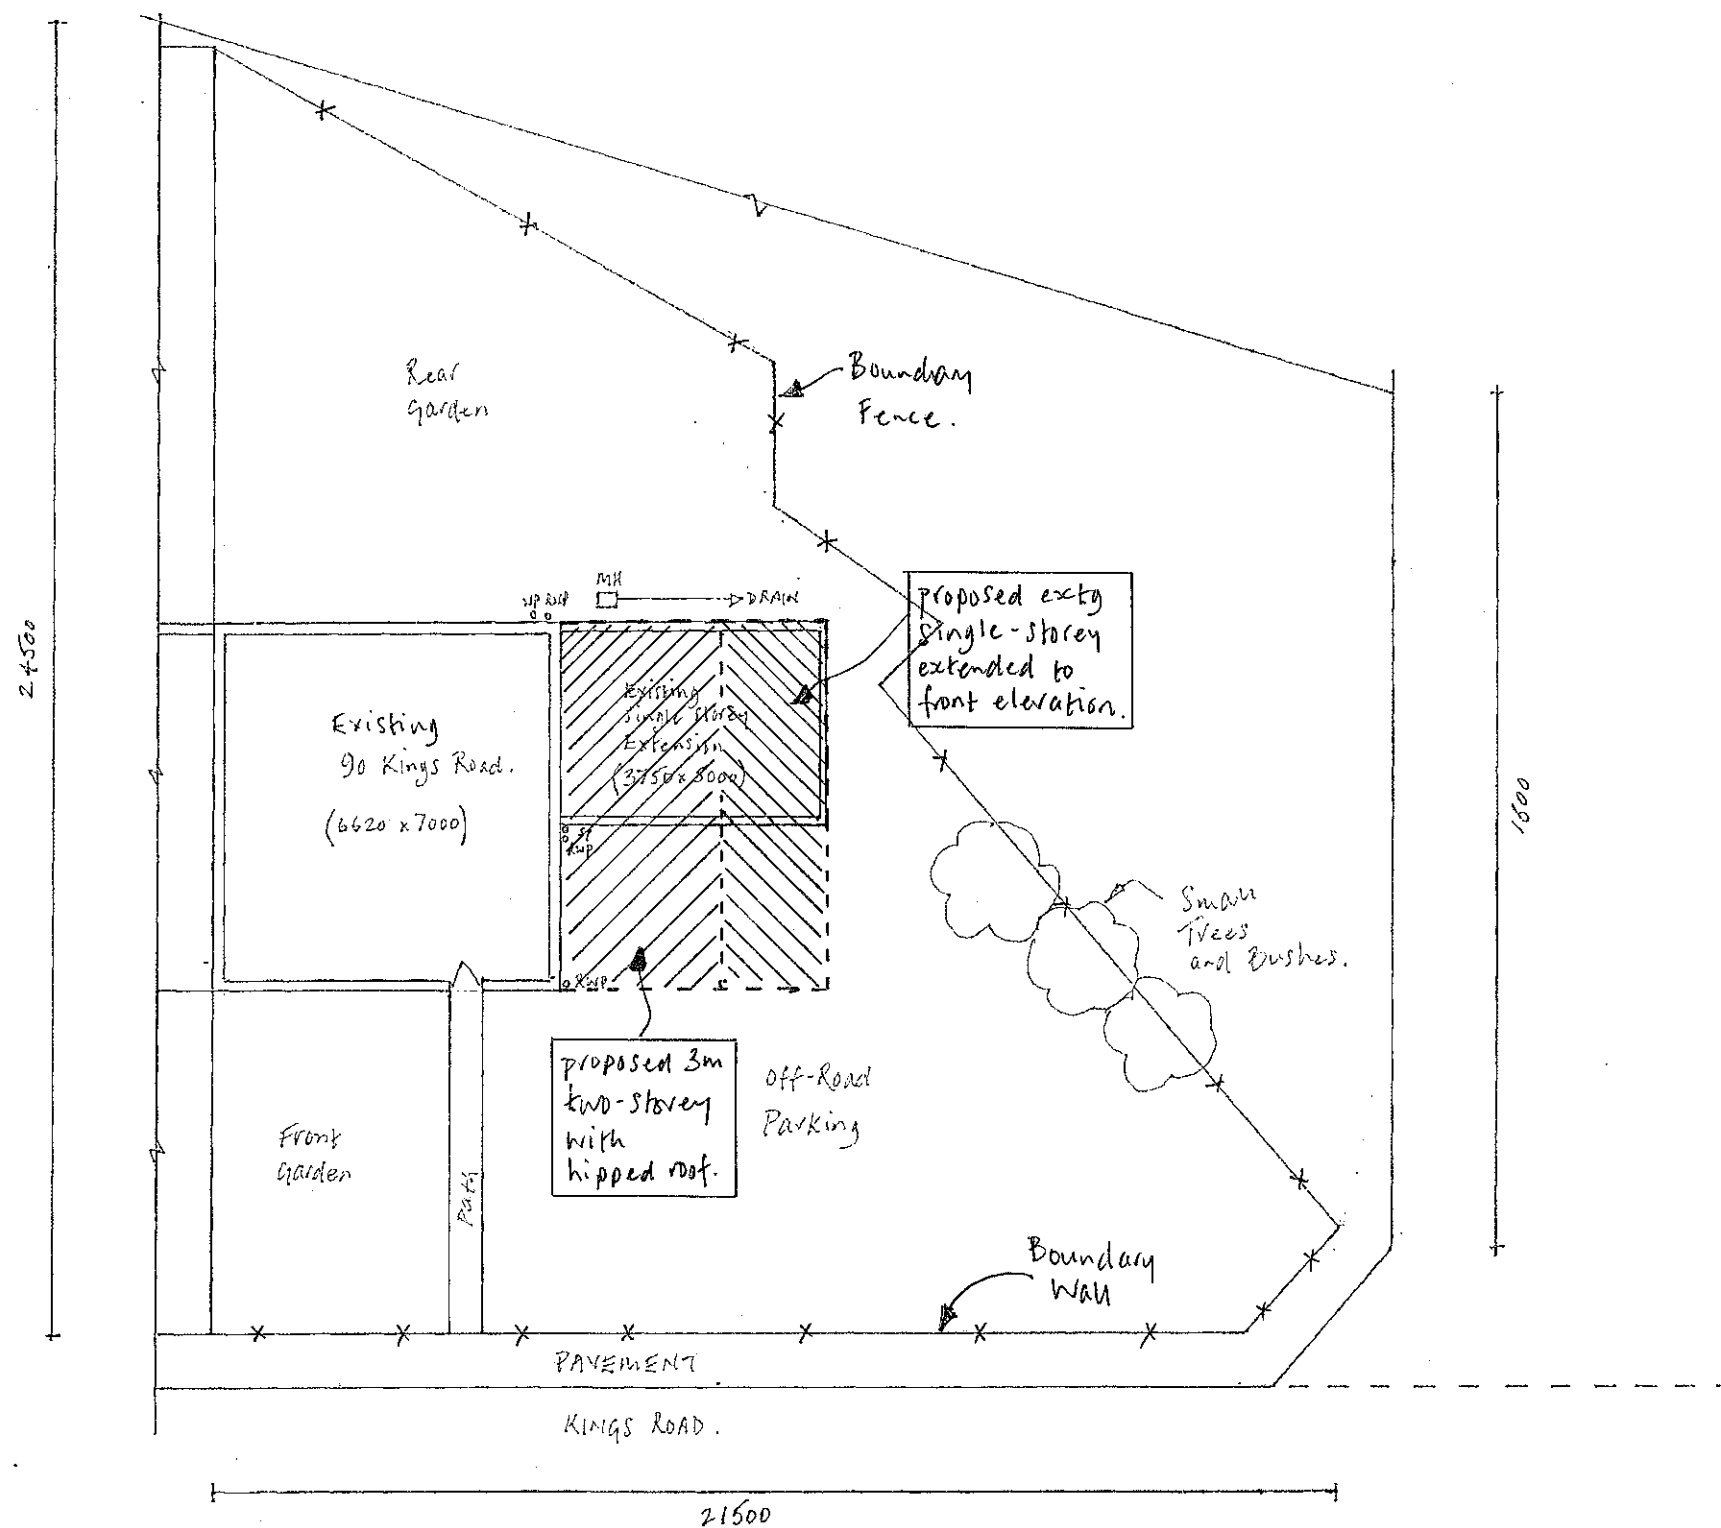

SITE PLAN

- TWO STOREY SIDE EXTENSION
- 90 KINGS ROAD
- HAYLING ISLAND
- HAMPSHIRE
- POH OPE

SCALE: 1:100

DATE: JANUARY 2019

PROJECT No.: 90KR-EXTN-SIDE

DRAWING No.: 90KR-EXTN-SIDE-SP01