

PROPOSED MATERIALS -


walls - brick / render
to match existing

roof - high performance flat roof
with decorative fascia


windows - black to
match existing

PROPOSED REAR ELEVATION (facing east)
SCALE 1:100

0 1 2 3 4 5m

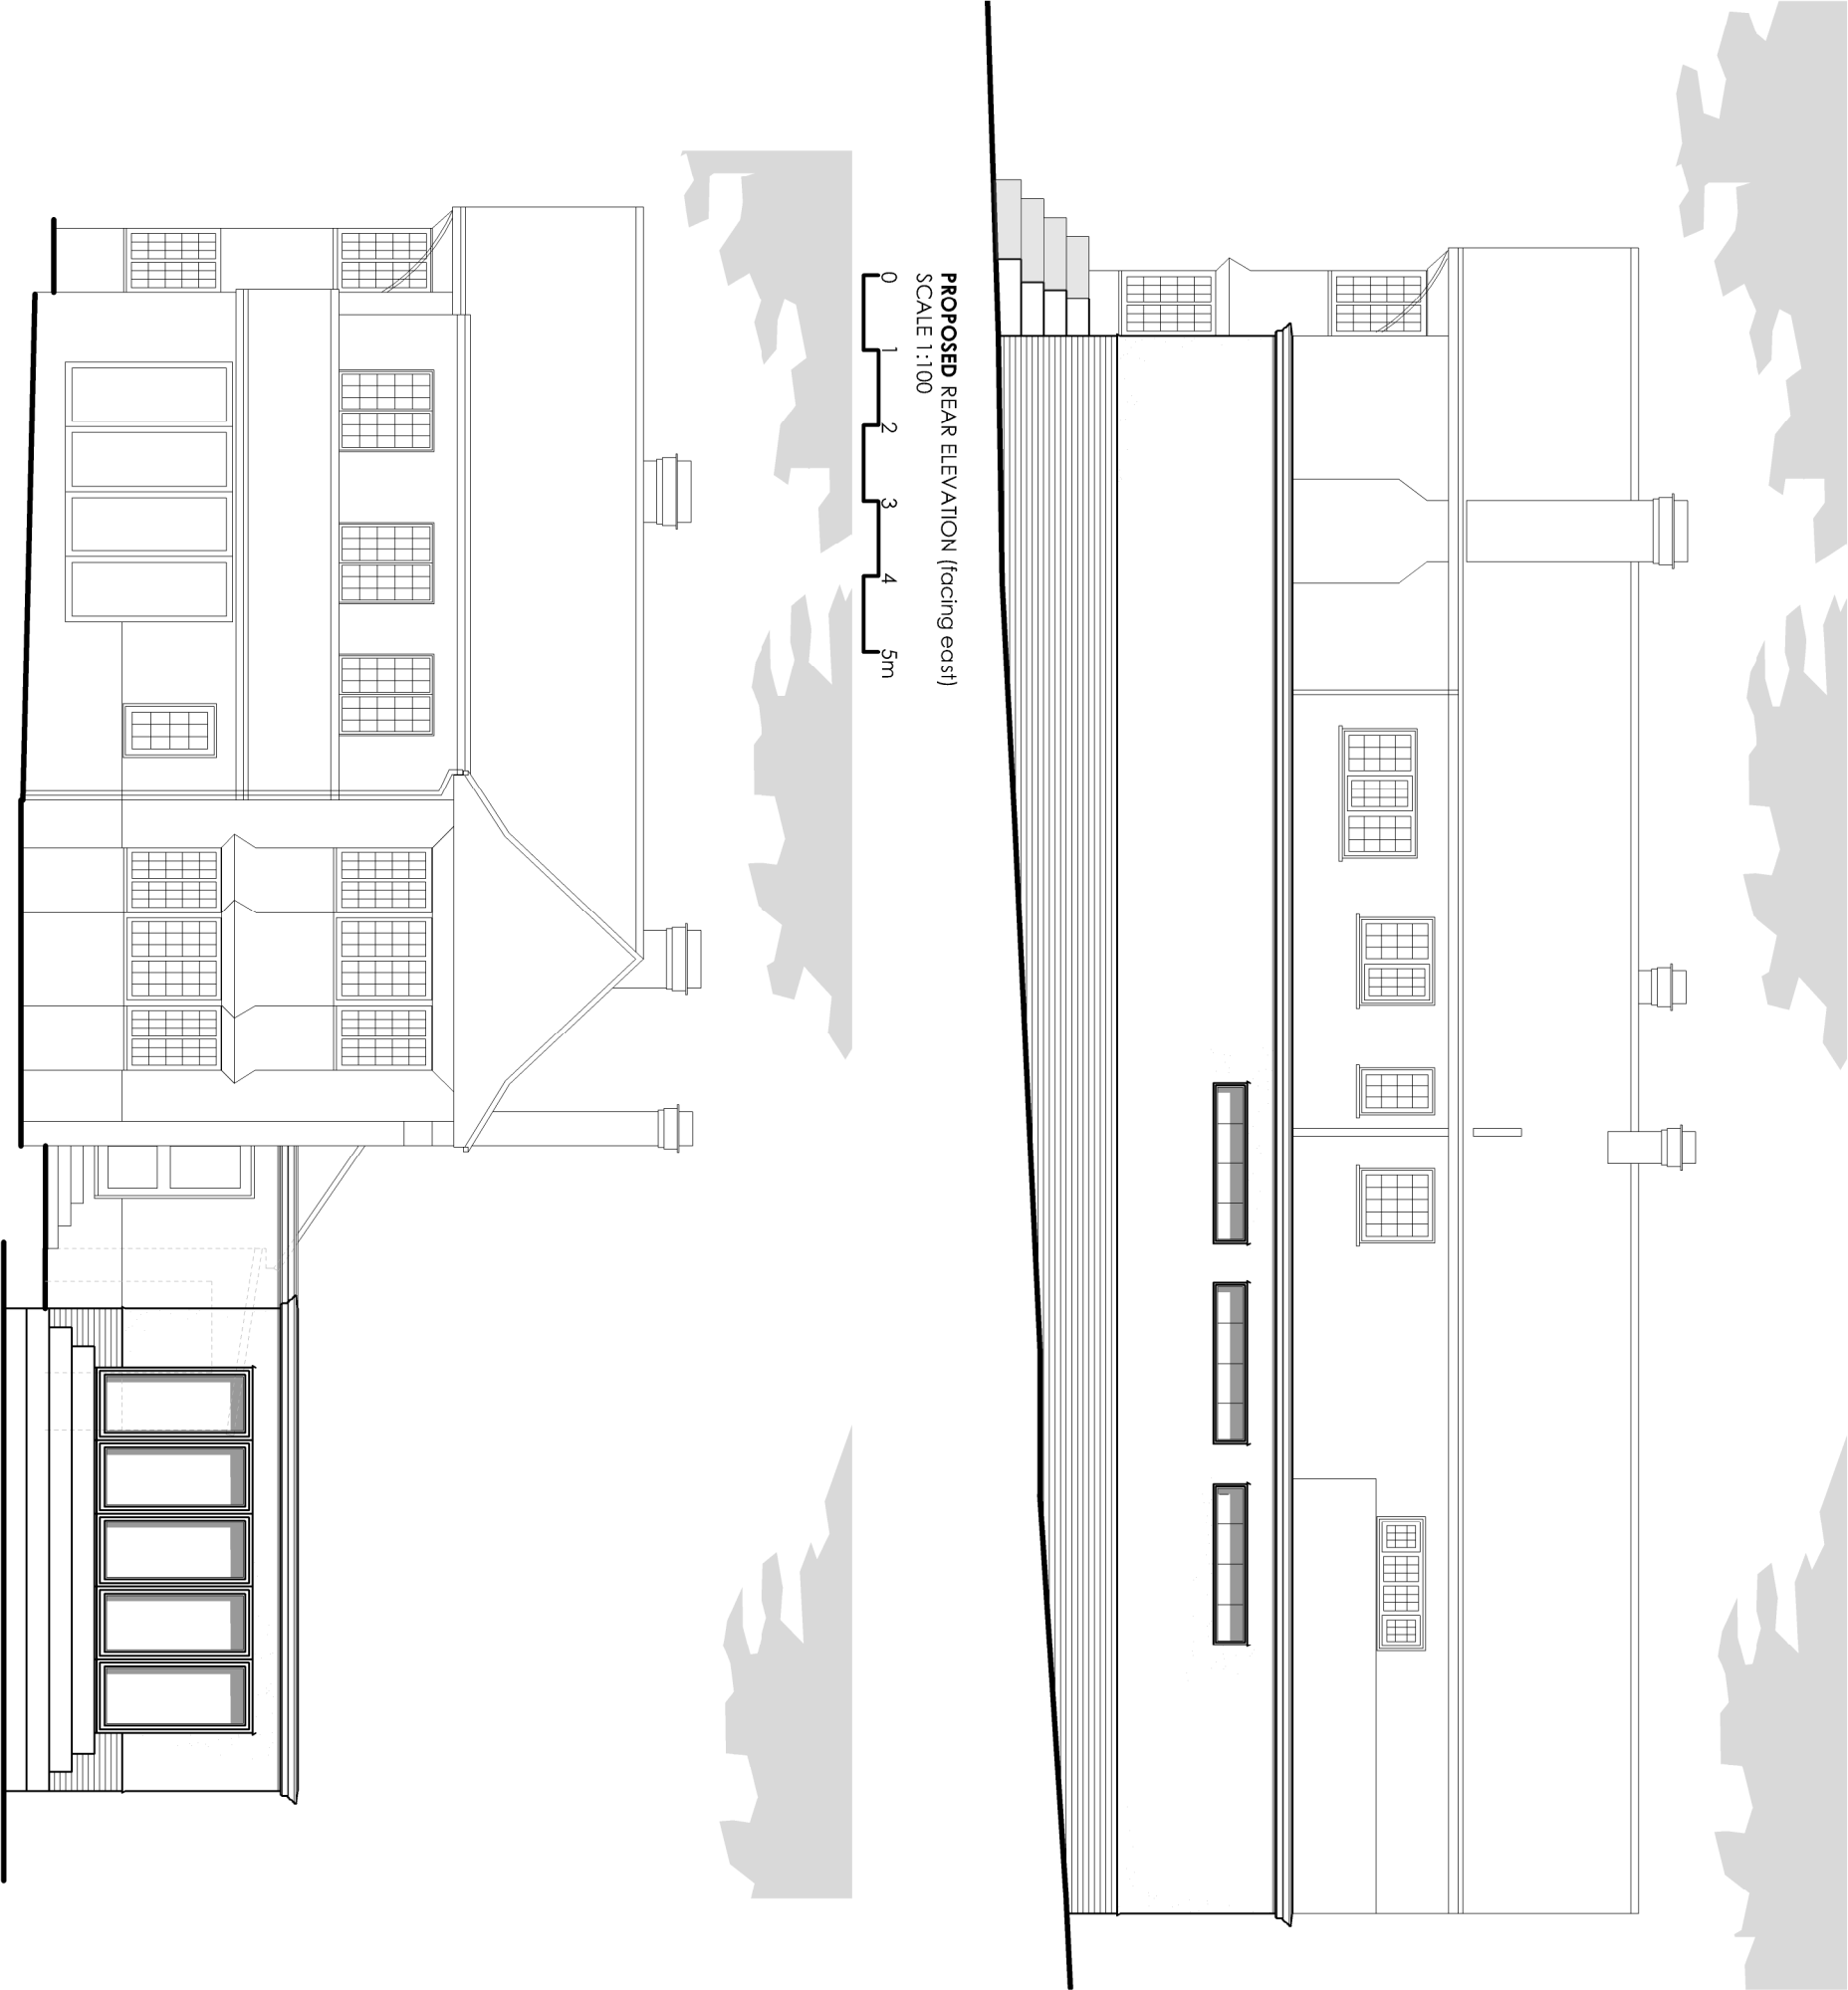

PROPOSED SIDE ELEVATION (facing south)
SCALE 1:100

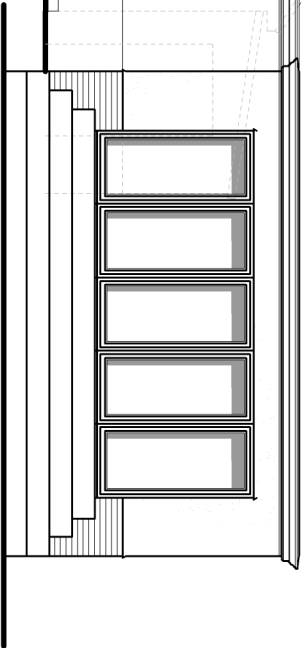

revision

1

client

maclellan

stage

building regulations

date

may 2019

scale

1:100 @ A3

address

10 glenn park ave
hempshire

page

pgf 3/3

drawing no.

352/05/108

drawing

proposed
elevations

2 of 3

CMCdesign architectural services



the studio 22 melrose road
chronosford hampshire SO53 5ds
t 07948 997654
e studio@cmc-design.co.uk
w www.cmc-design.co.uk