



THIS DRAWING IS PROTECTED BY COPYRIGHT AND MUST NOT BE COPIED OR REPRODUCED WITHOUT THE WRITTEN CONSENT OF RGP PARTNERSHIP LIMITED.

SITE SPECIFIC HAZARDS

IN ACCORDANCE WITH THE REQUIREMENTS OF THE CON REGULATIONS 2015 THE FOLLOWING SIGNIFICANT RESIDUAL HAZARDS HAVE NOT BEEN DESIGNED OUT OF THIS PROJECT AND MUST BE TAKEN INTO CONSIDERATION BY CONTRACTORS PLANNING TO UNDERTAKE THE WORKS SHOWN ON THIS DRAWING.

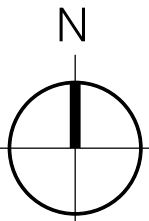

TOTAL EXISTING
CAR PARKING:
89 spaces

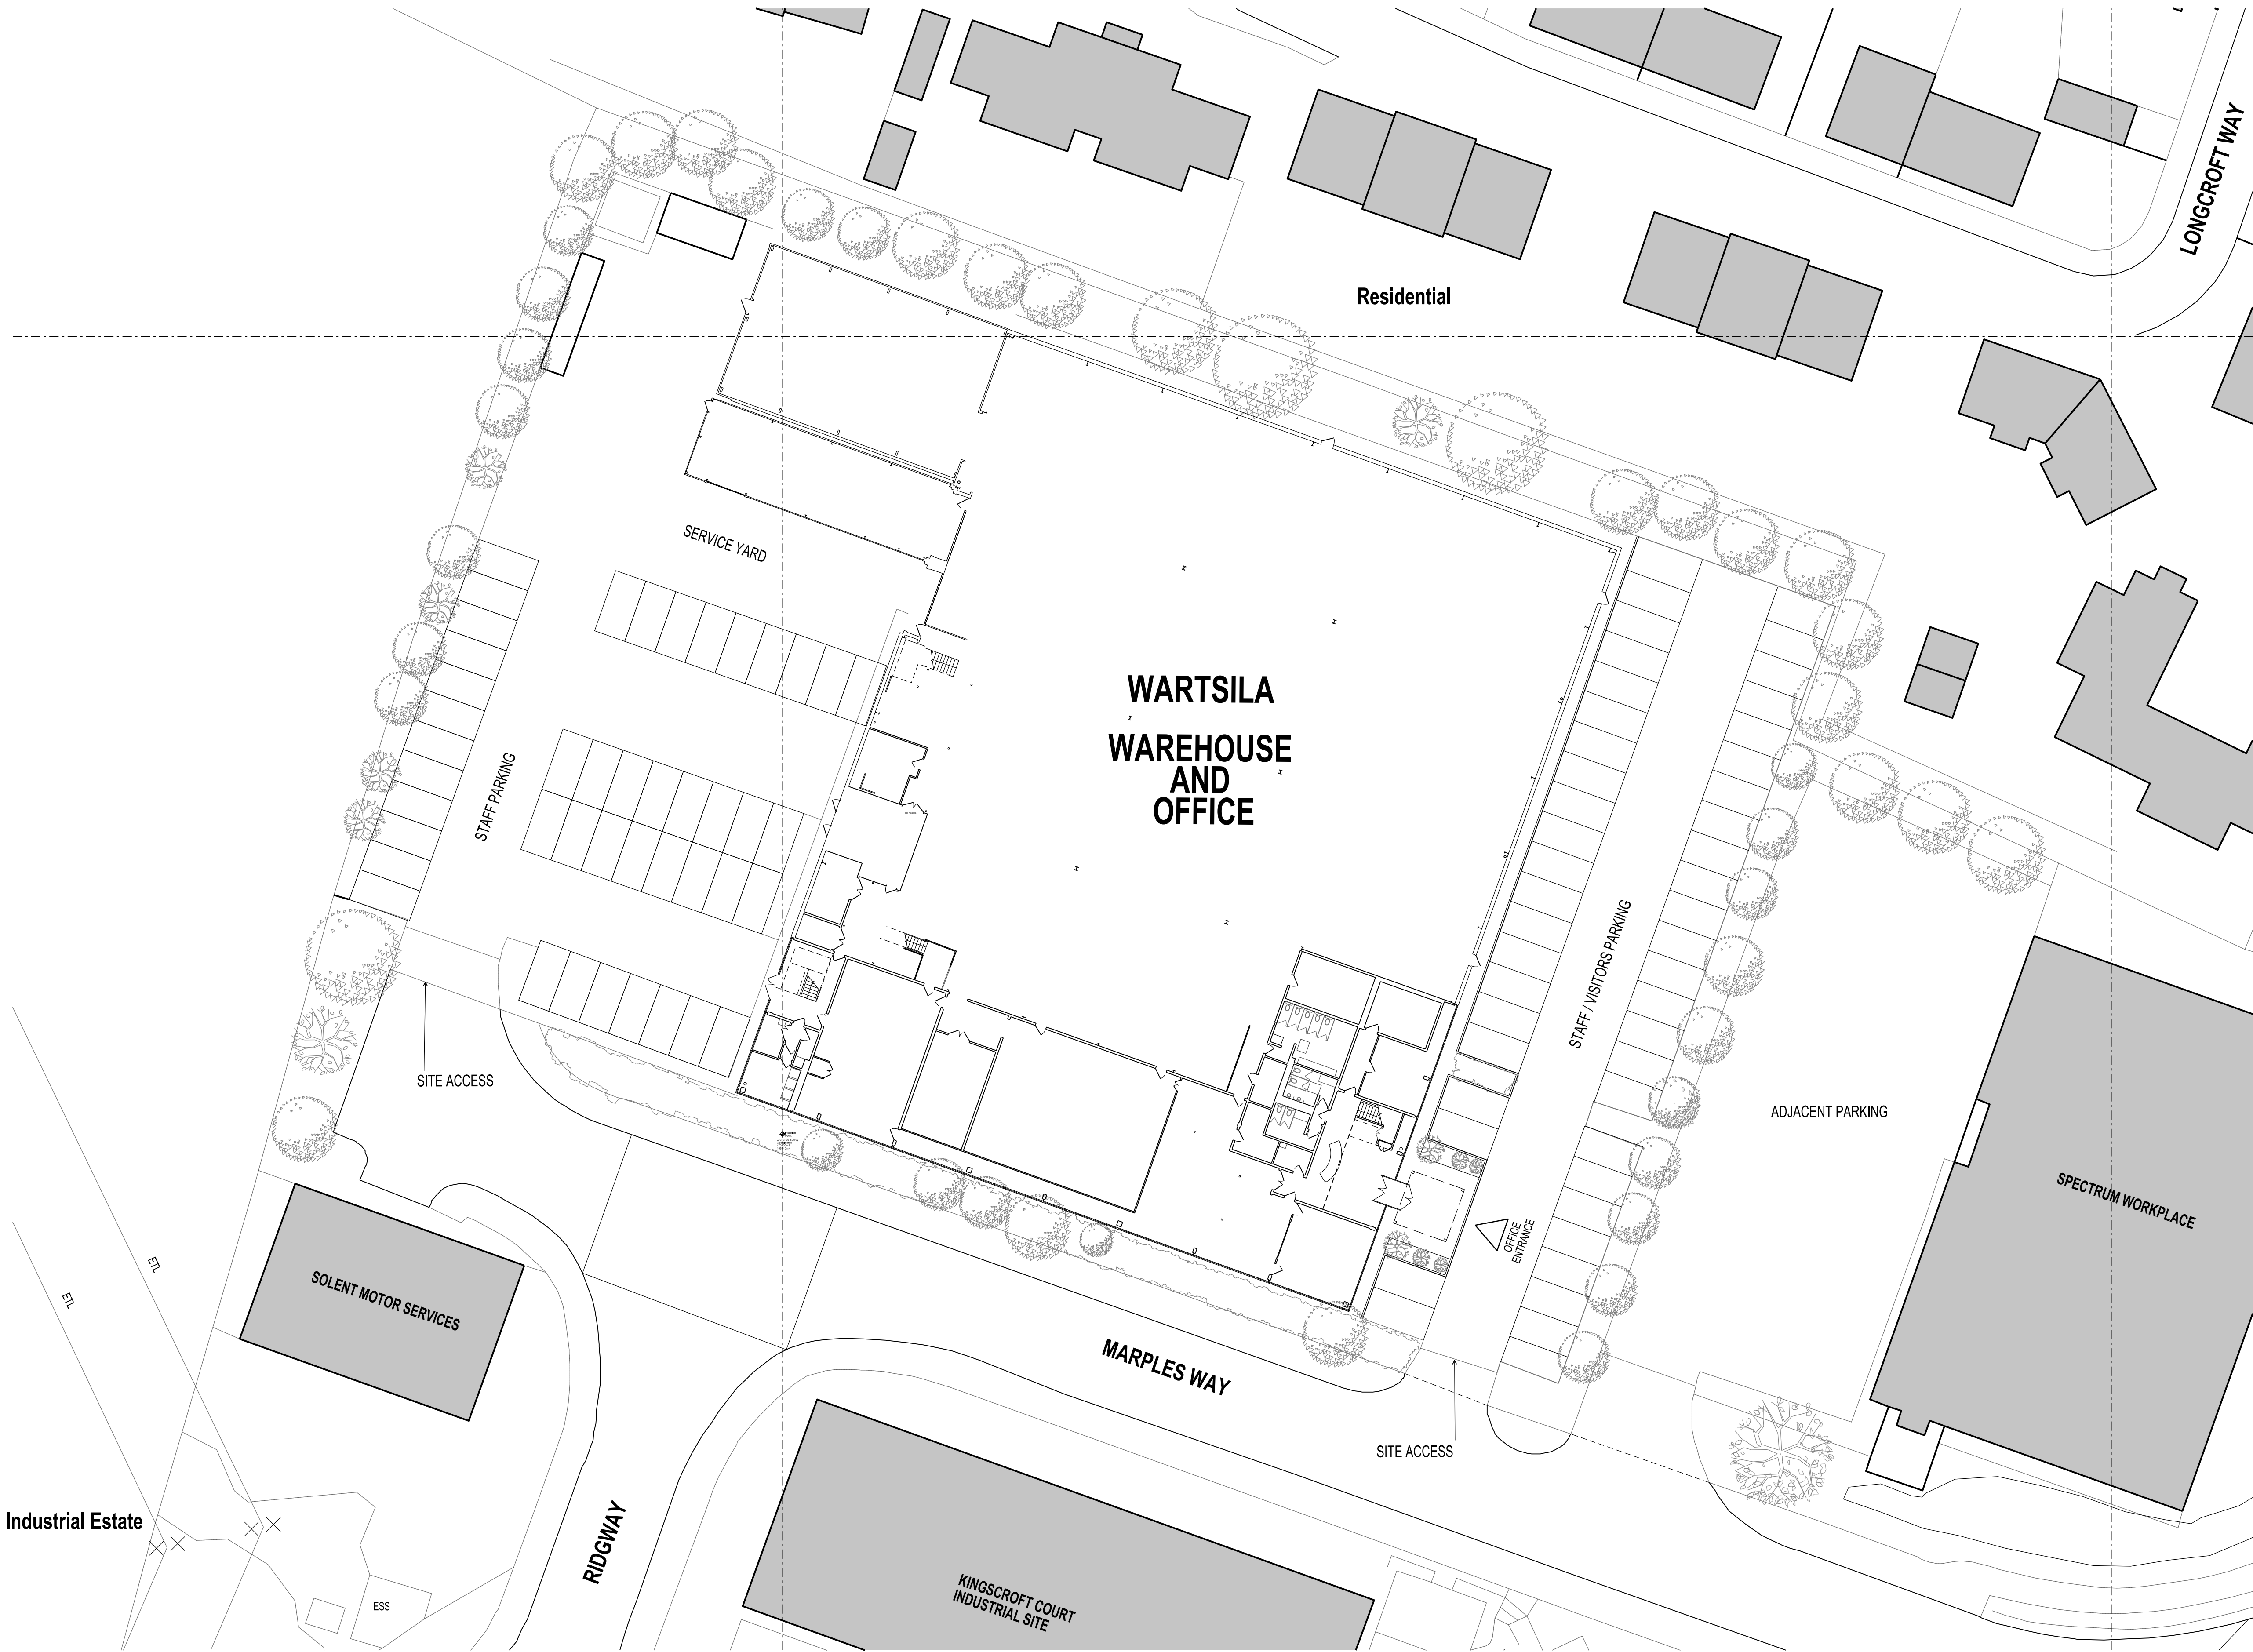

REV. DATE NOTES INT.

CLIENT / PROJECT
LONDON METRIC
WARTSILA
4 MARPLES WAY, HAVANT
DRAWING TITLE
EXISTING SITE PLAN

STATUS
PLANNING

DATE
22.01.19
DRAWN
CF
SCALE @ A1/A3
1:250/1:500

PROJECT
NUMBER
UNIT
FLOOR
CL / STB
CODE
TYPE &
NUMBER
REVISION
LETTER

DRAWING NO.
10609
L
002

Site Location Plans
L
Scale
S
GA Plans
D
Details
P
Elevations
D
P
Profile Colour
C

THE RATCLIFFE GROVES PARTNERSHIP

LONDON
18 BEECHWOOD ROW
LONDON WC1R 4EB
T. 020 7608 6666 E. london@rgp.co.uk
www.rgp.co.uk

MANCHESTER
105 MANCHESTER ROAD
BURY LANCASHIRE BL9 9TD
T. 0161 797 6000 E. manchester@rgp.co.uk

