


NOTES:


Dimensions to be checked on site before commencing work. Any discrepancies shall be reported to the architect immediately.

Do not scale from these drawings except for planning purposes. Use figured dimensions only.

Where applicable this drawing is to be read in conjunction with other consultants' drawings.

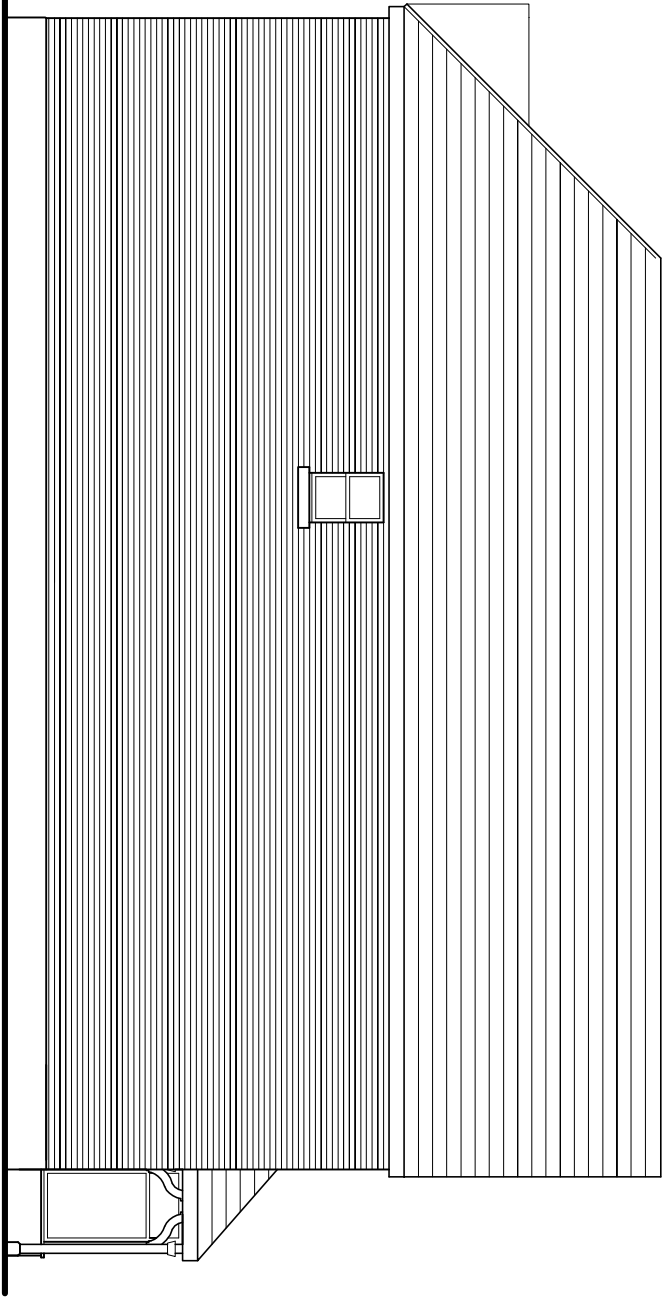

Existing side (north) elevation

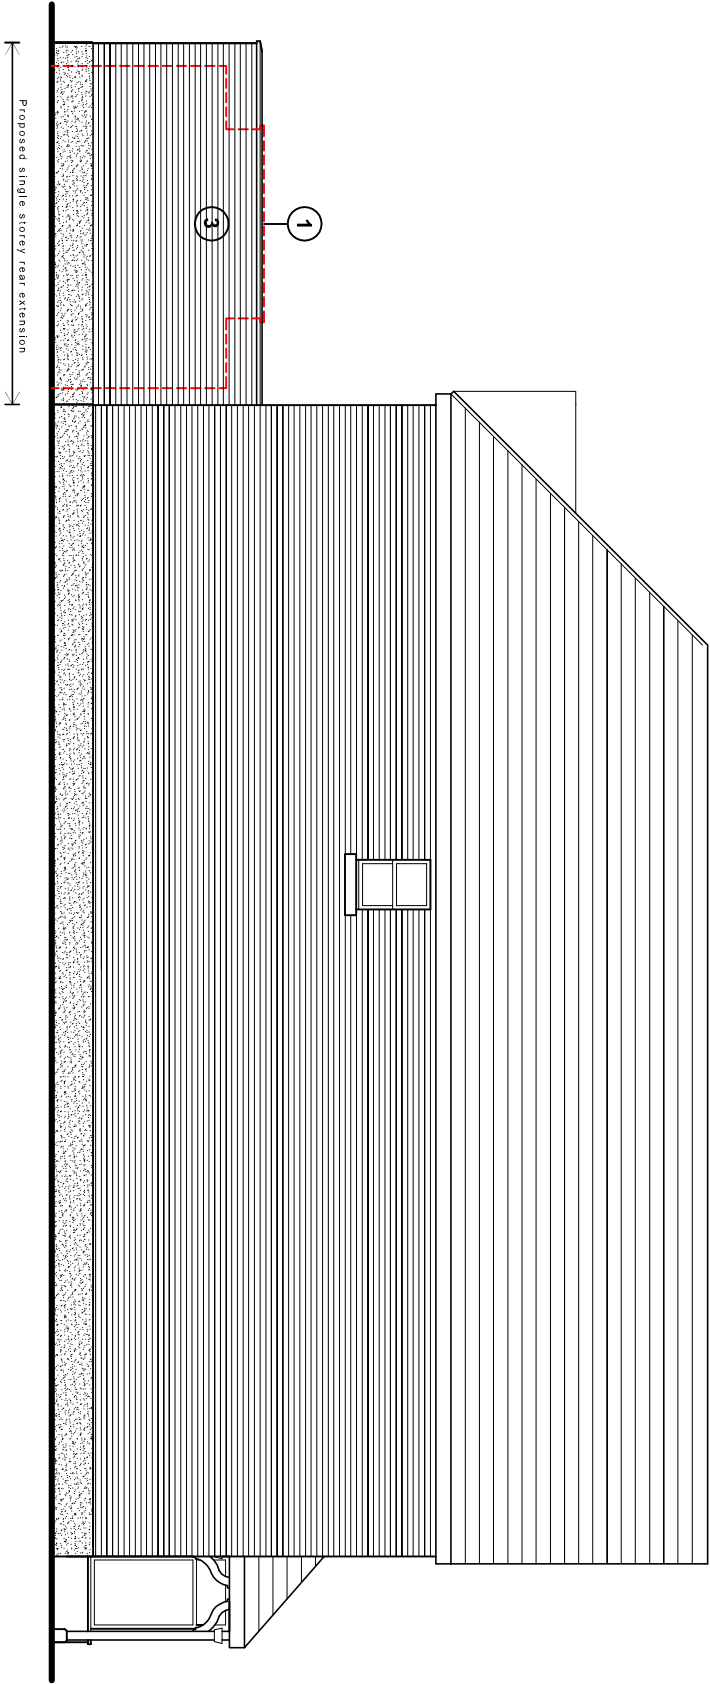

Proposed side (north) elevation

Proposed schedule of materials:

- 1

Parapet wall with lantern
- 2


Skylights (velux or similar)
- 3

Bricks to match existing
- 4

Aluminum sliding doors
- 5

UPVC windows to match existing
- 6

Hardwood external door

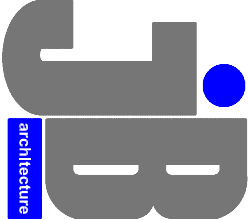

JIMMY BESSANT ARCHITECTURE

E: admin@jb-architecturedesign.com

W: www.jb-architecturedesign.com

T: 01243 933732

For
MR & MRS DUDLEY

Project
PROPOSED REAR EXTENSION
& INTERNAL ALTERATIONS
AT 16 WESTBOURNE AVENUE
EMSWORTH, PO10 7QU

Title
EXISTING & PROPOSED
NORTH ELEVATIONS

Date	Drawn	Scale	Checked
MARCH 2019	JB	1:100 @ A3	-
Job Number	Drawing Number	Revision	
PL23119	05		