




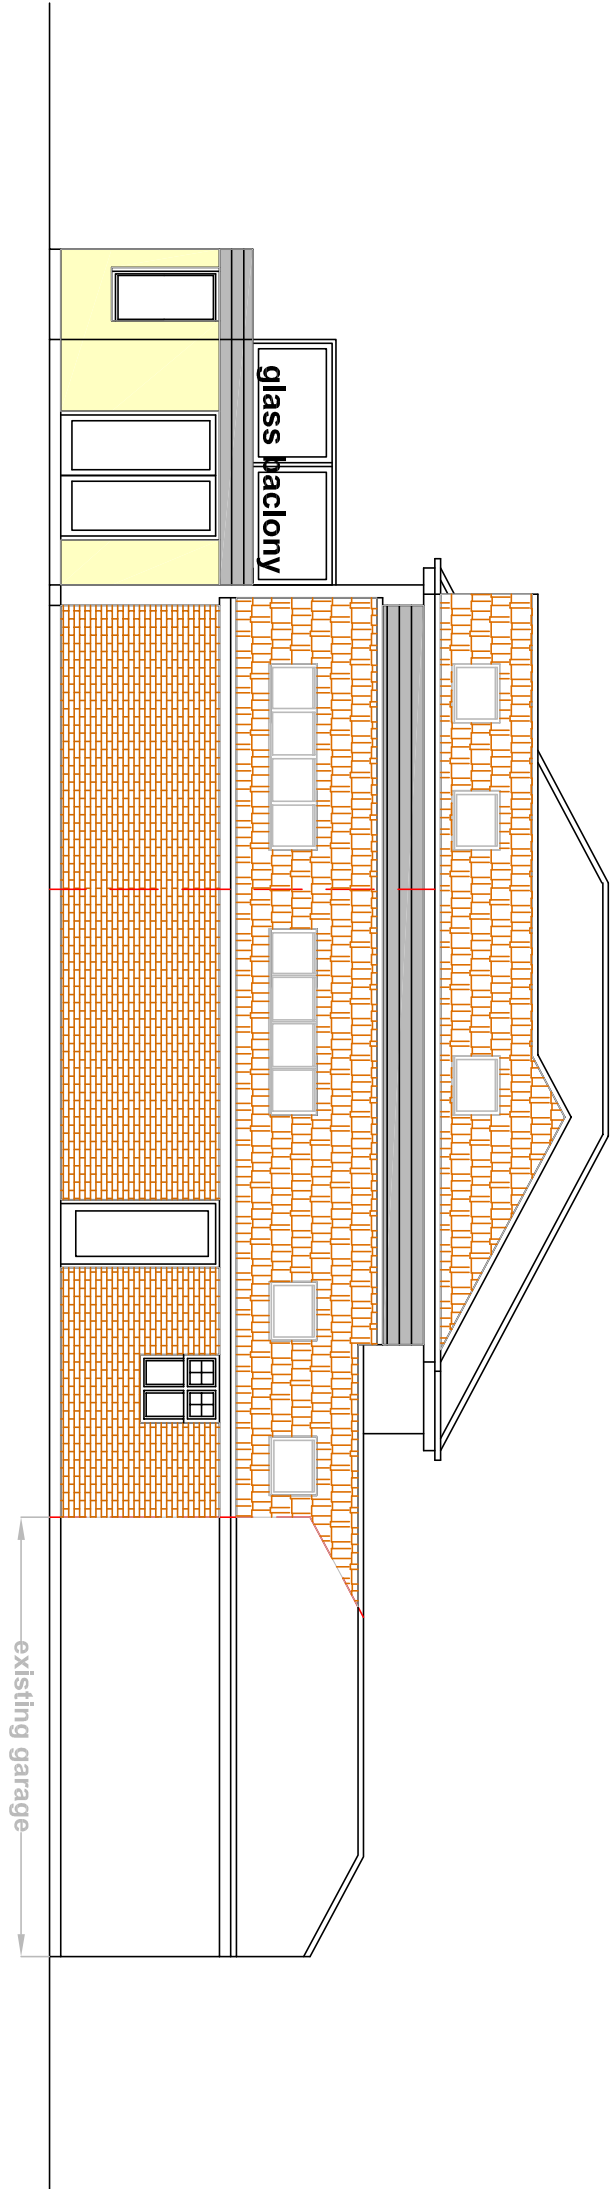


Side Elevation

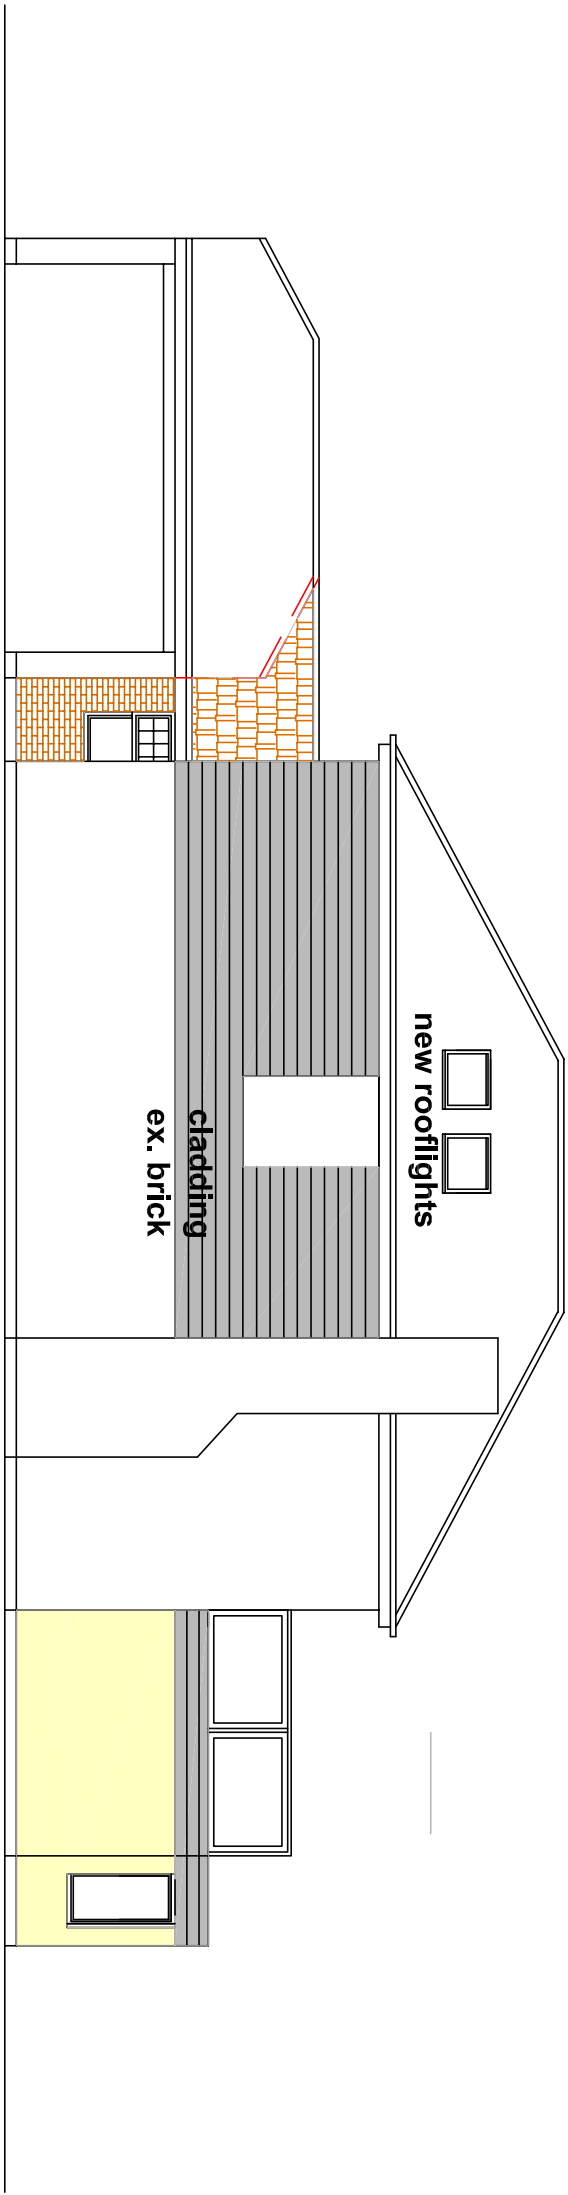


Side Elevation

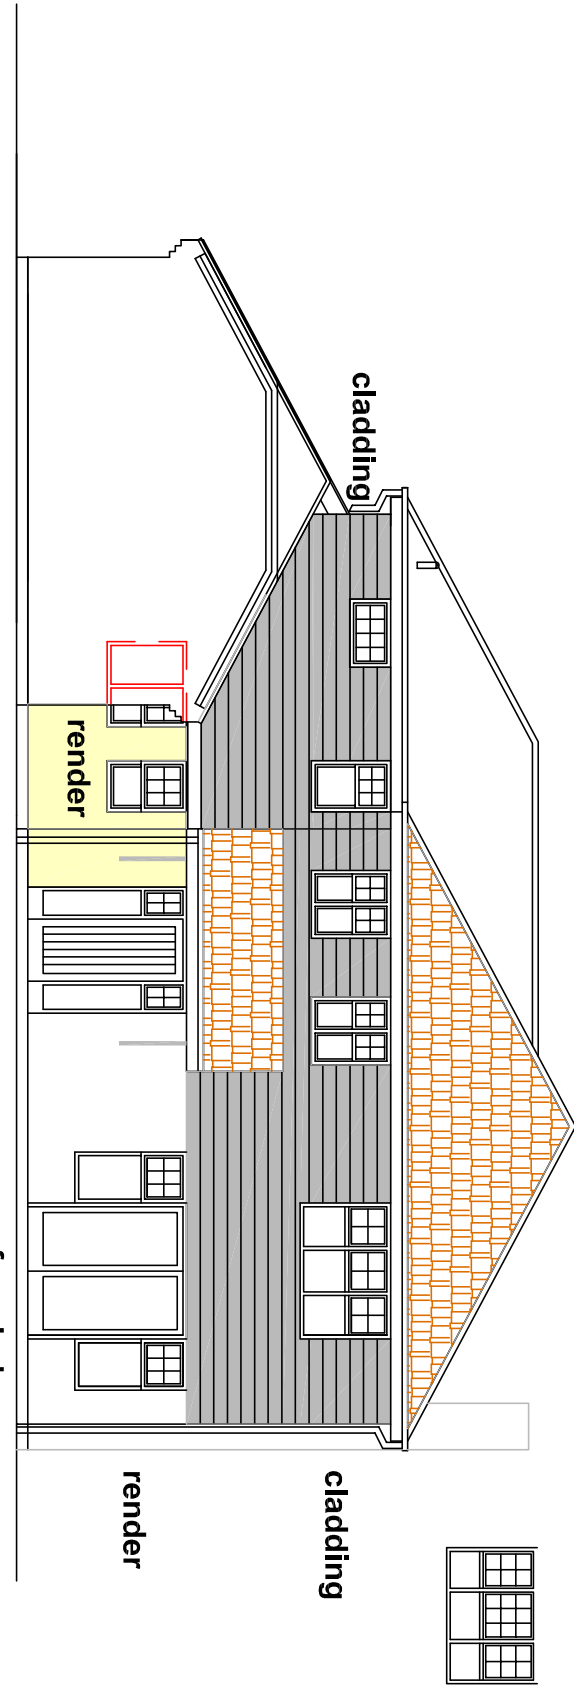


Front Elevation

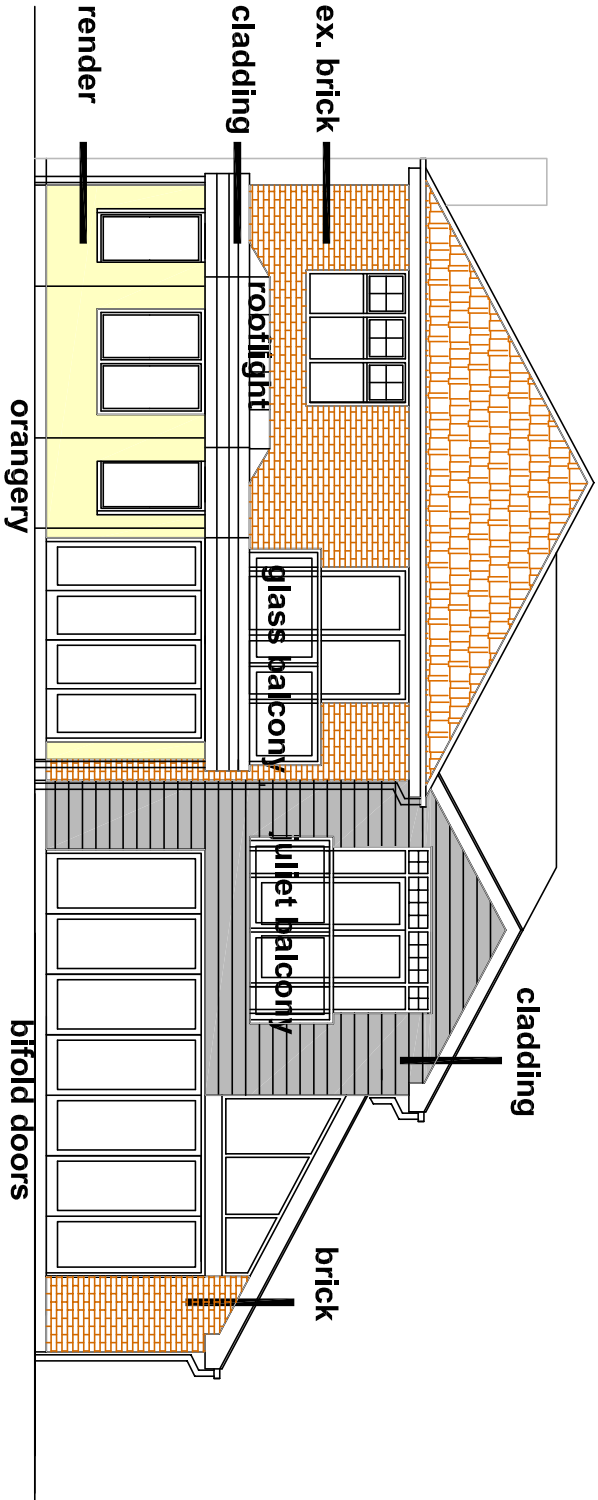

Rear Elevation

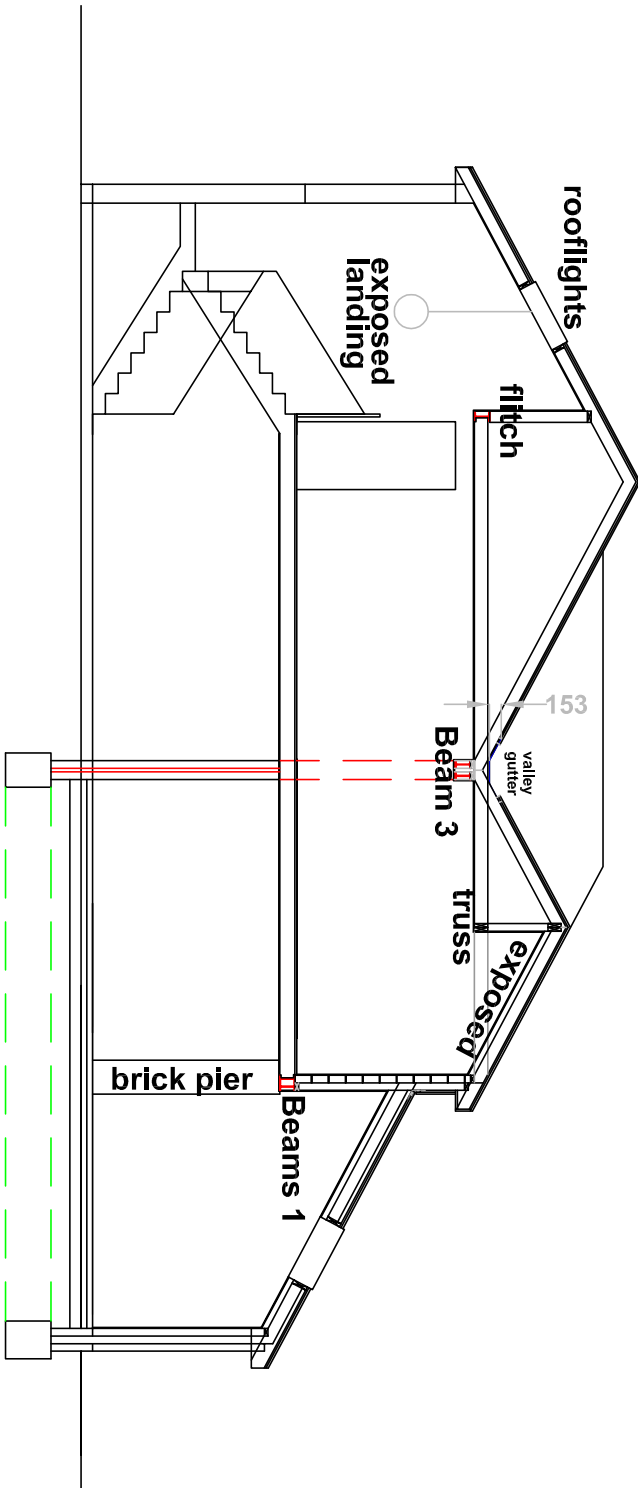

Section

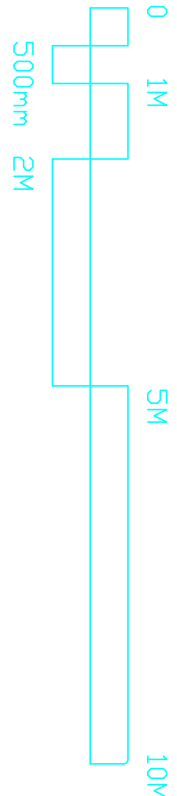

SCALE	TITLE	PETER GALLOWAY ARCHITECT
1/100	Proposed Extensions	
DATE	5, Harbourside	
Nov. 2018	Langstone, Havant	
	DETAIL	
	Elevations	
AUTHOR	DRAWING NO	HAVANT, HAMPSHIRE PO9 1BA
PG	18/600/P02	Tel. 02392 483153
		MDR 07888 483662
		E-MAIL: peter@gpa architects.co.uk

