

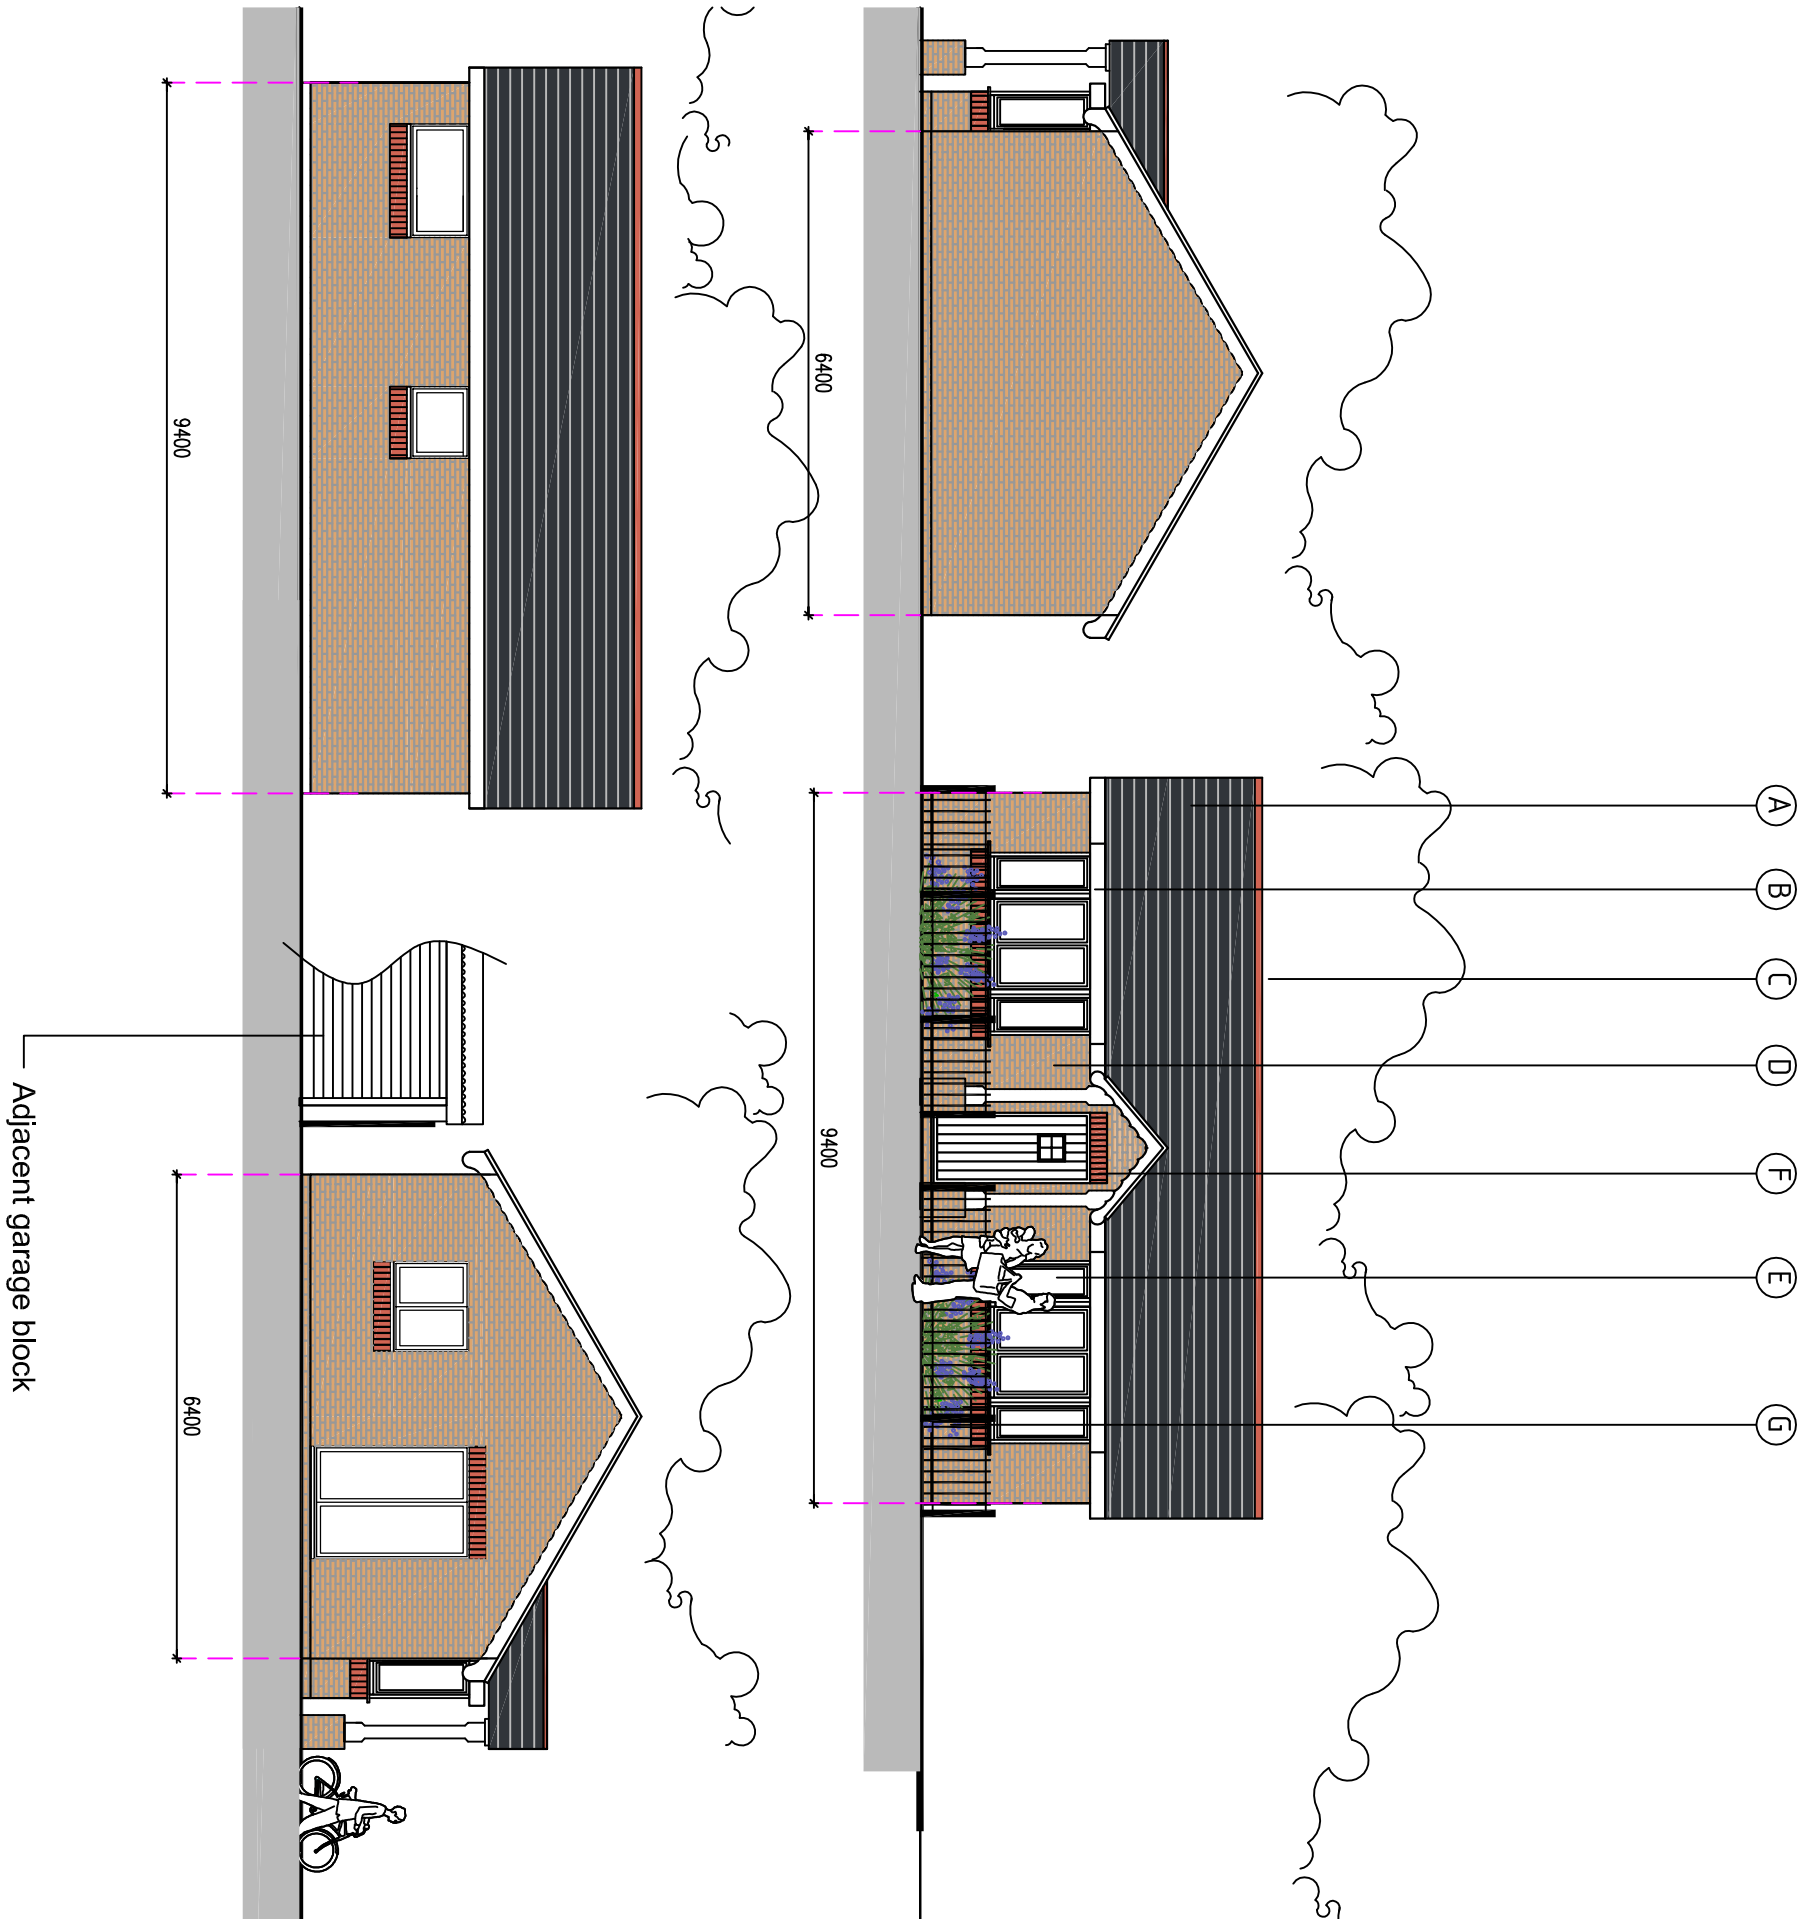


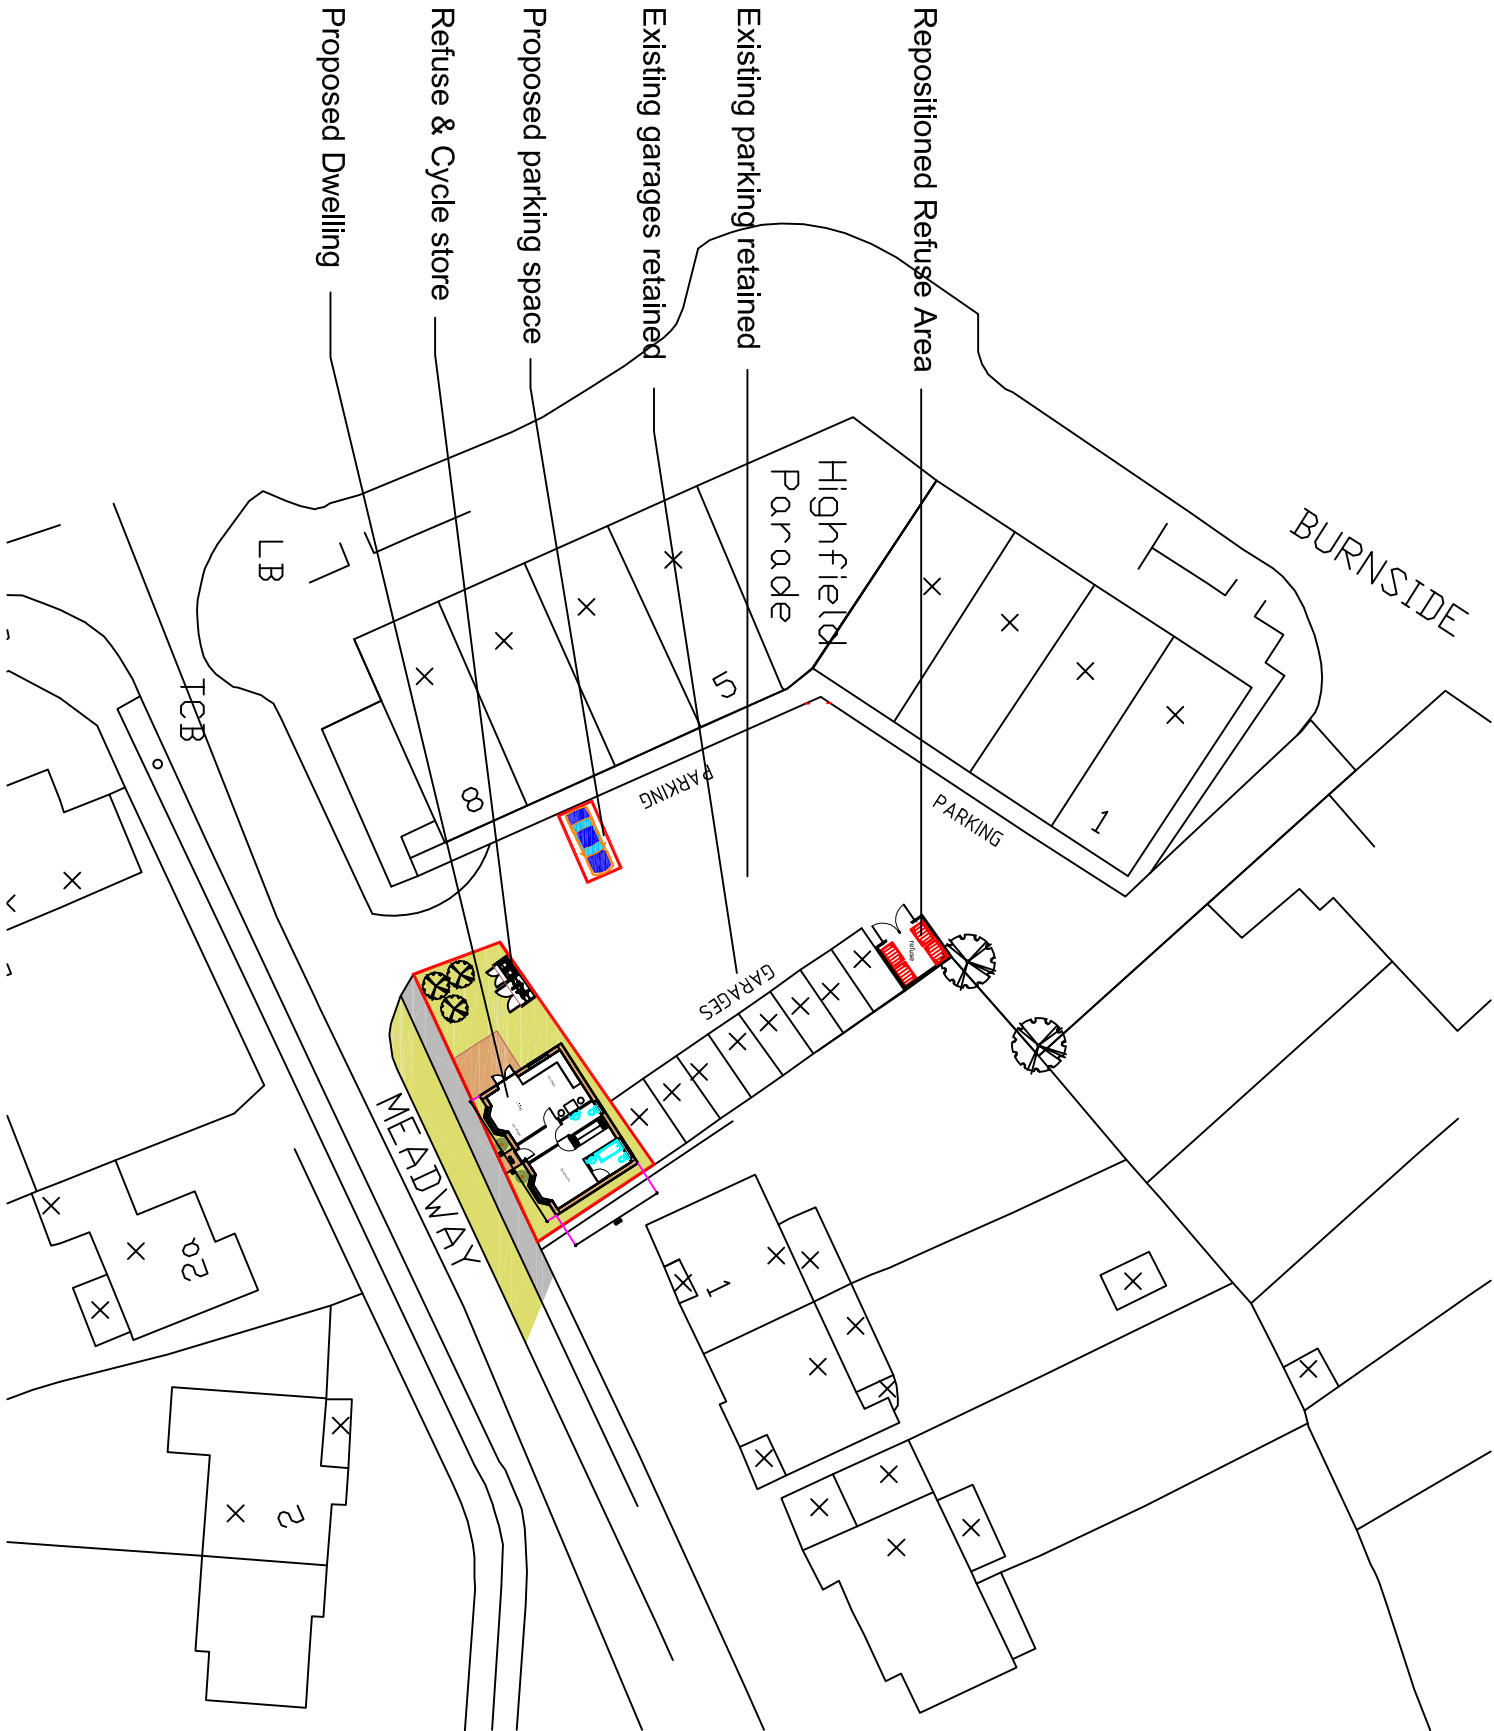

Proposed Floor Plan

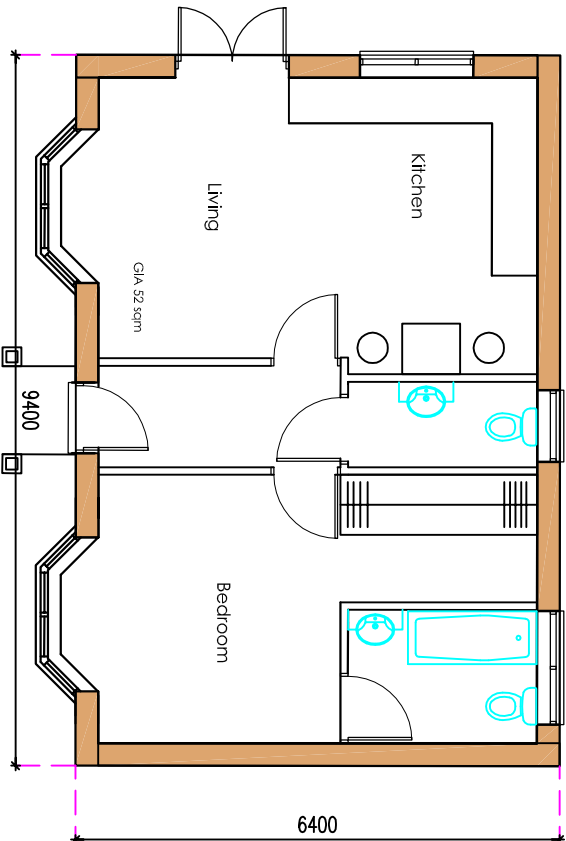

Materials Schedule

- A concrete interlocking tile
- B fascia and soffit board
- C contrasting ridge tiles
- D quality stock brick
- E upvc double galzed windows & doors
- F contrasting brick & soldier course
- G selected soft landscaping and railings

Drawing Title :

Proposed Dwelling

Project :

T Ware Developments Ltd
Highfield Parade

Drawn By

CRF

Date
29/12/18

SHEET SIZE
A2

Approved By Date

Drawing No. CFA | FULL | BS | 01 | Revision: 1/100 | Scale:

PLANNING

Chris Flint Associates Ltd

CHARTERED SURVEYORS - PROJECT MANAGERS
DEVELOPMENT CONSULTANTS

2 Emerald Close Watlington Hants PO7 8NZ
tel: 023 92 432484 fax: 023 92 355554
Email: chrisflintassociates@gmail.com