



U	2.11.18	DESIGN REVISIONS	1. this drawing is the copyright of PH Design and is not to be reproduced without consent.
E	16.11.18	DESIGN REVISIONS	2. the contractor is to check all dimensions and levels before site works commence and/or preparation of workshop drawings.
			revision date amendment
A	7.8.18	KITCHEN REVISION	
B	3.9.18	DESIGN REVISIONS	
C	18.10.18	DESIGN REVISIONS	

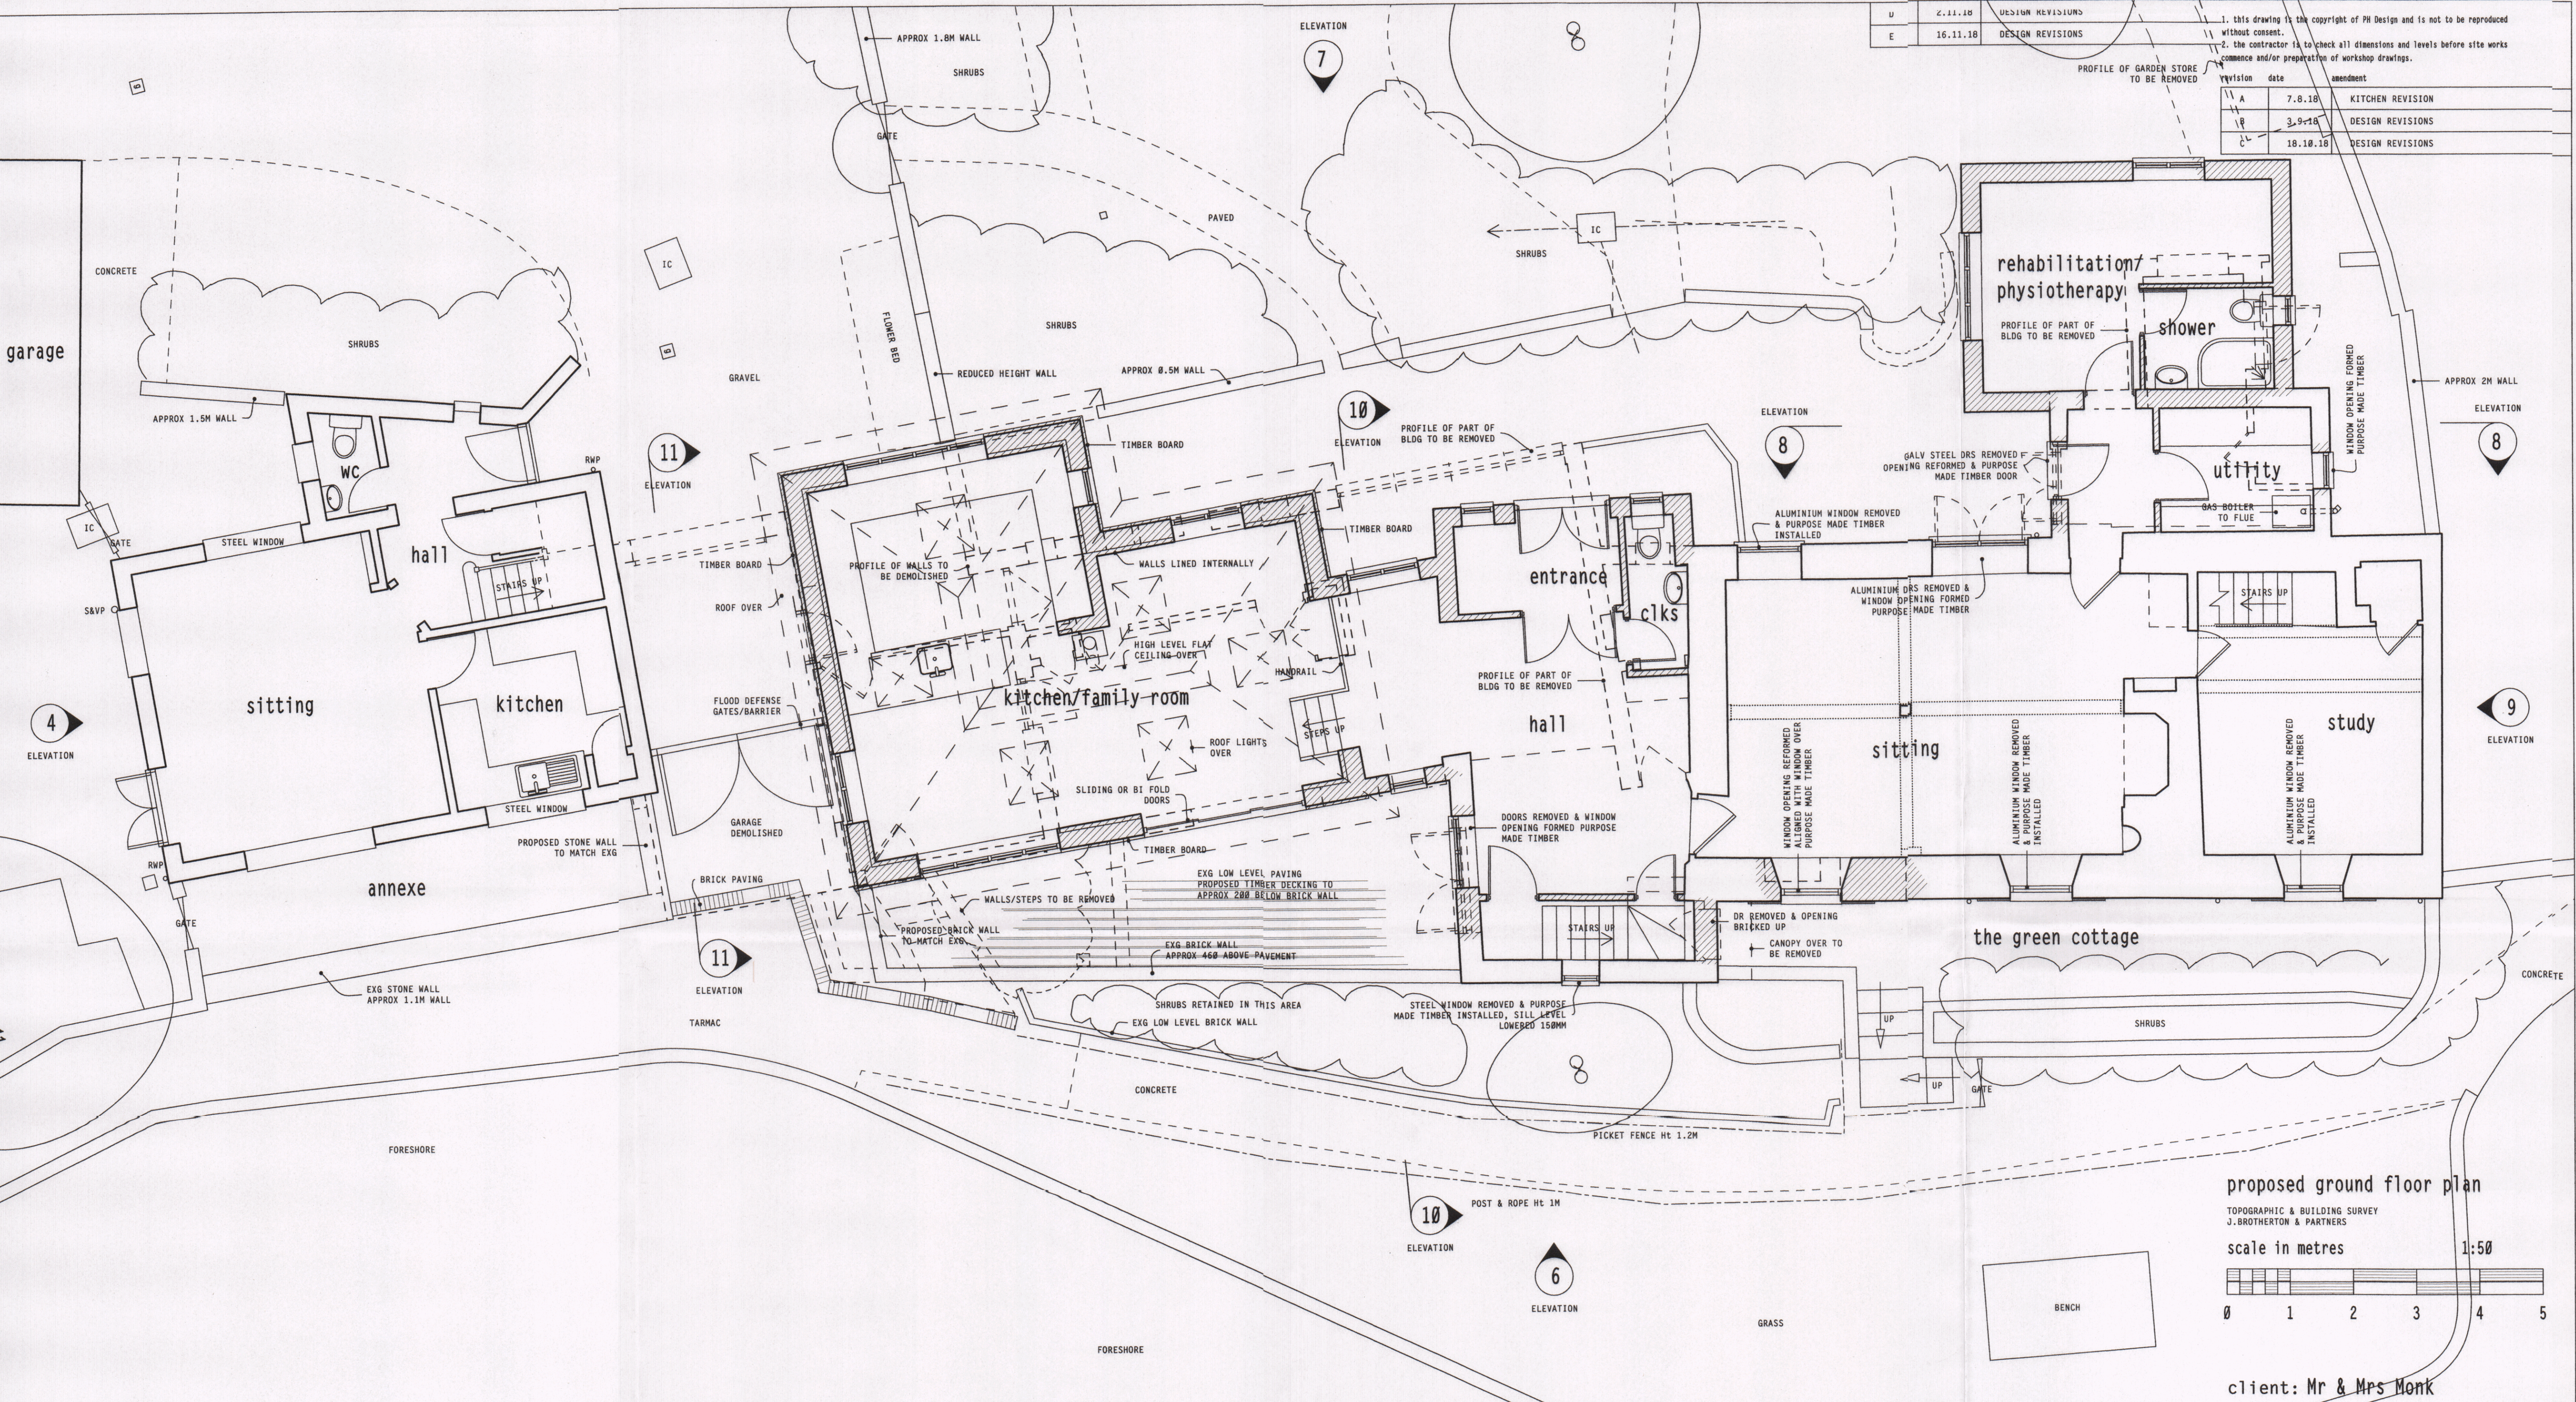

proposed ground floor plan
SCALE 1:50

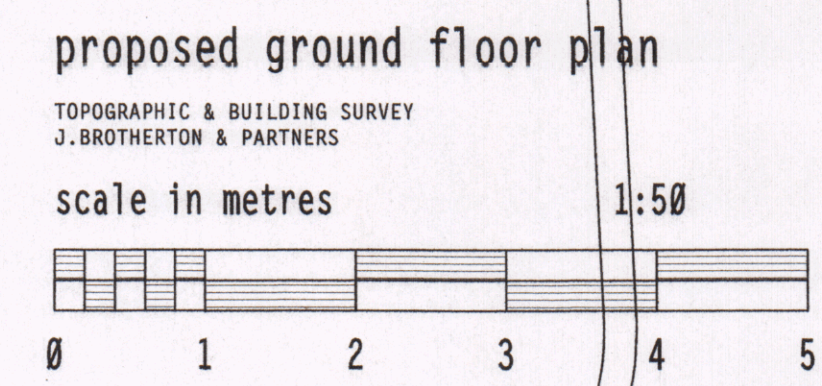

client: Mr & Mrs Monk

project: proposed alterations & additions, The Green Cottage, 23 Langstone High Street PO9 1RY

HAVANT BOROUGH COUNCIL
18 JAN 2019
RECEIVED

PH DESIGN
architectural consultants
3 chapel street chichester
w.sussex PO19 1BU
tel: (01243) 781760

project: 18/C04
drawing no: 4e
date: July 2018

