



This drawing may be scaled with reference to the scale bar for planning application purposes only. Do not scale for any other purpose, use only annotated dimensions. All dimensions are to be checked by parties using the drawing, and any errors or omissions are to be reported to James Potter Associates Ltd.


Rev.	Date	Note	Author	Checked
A	30/10/18	Addition of 1.8m screen and reduction of terrace length	JP	AP

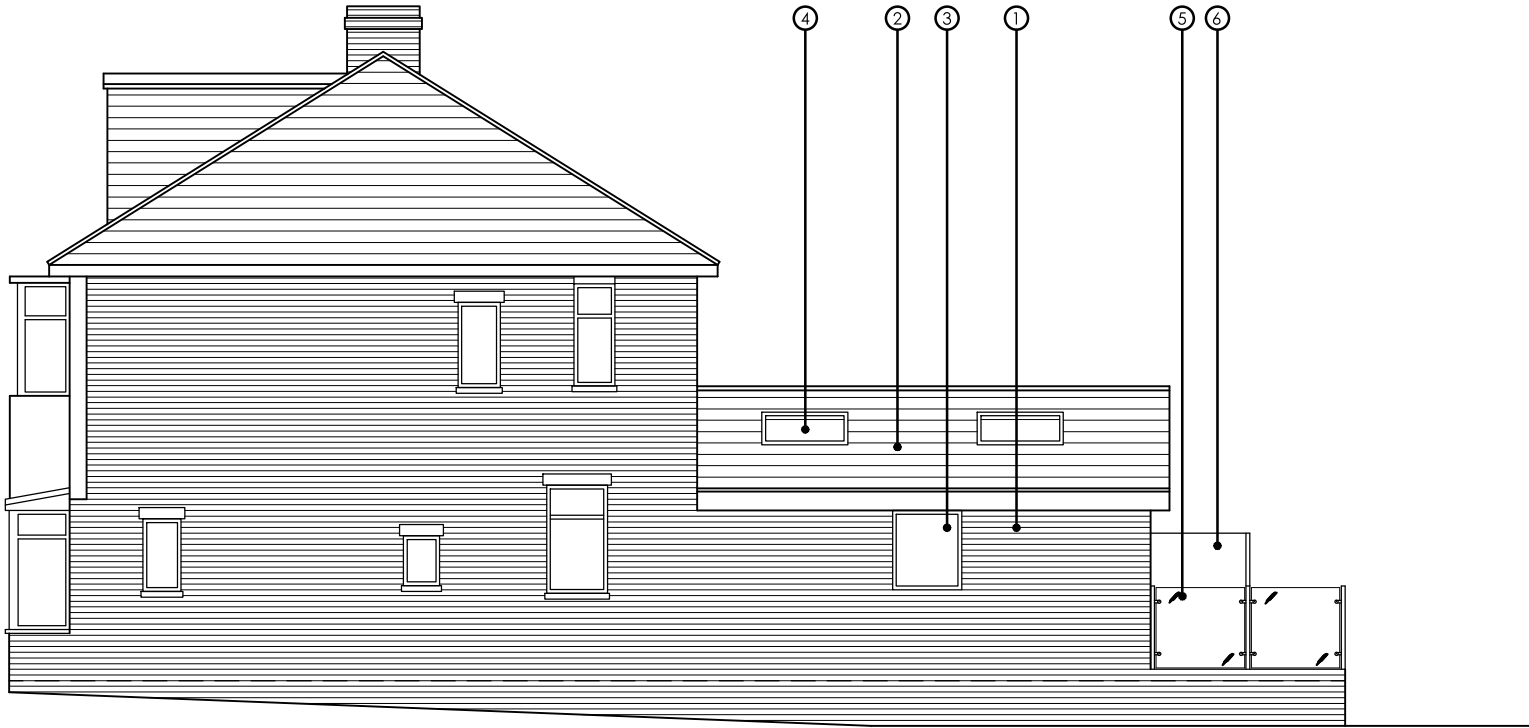


PROPOSED EAST ELEVATION
OPTION 3

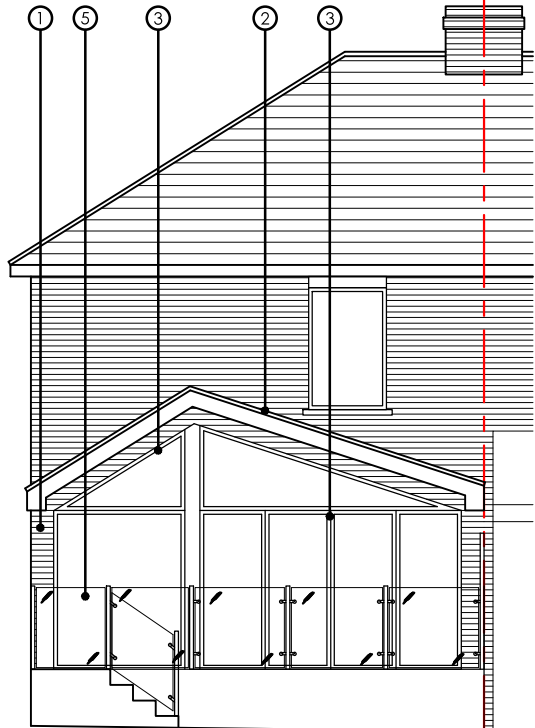

PROPOSED NORTH ELEVATION

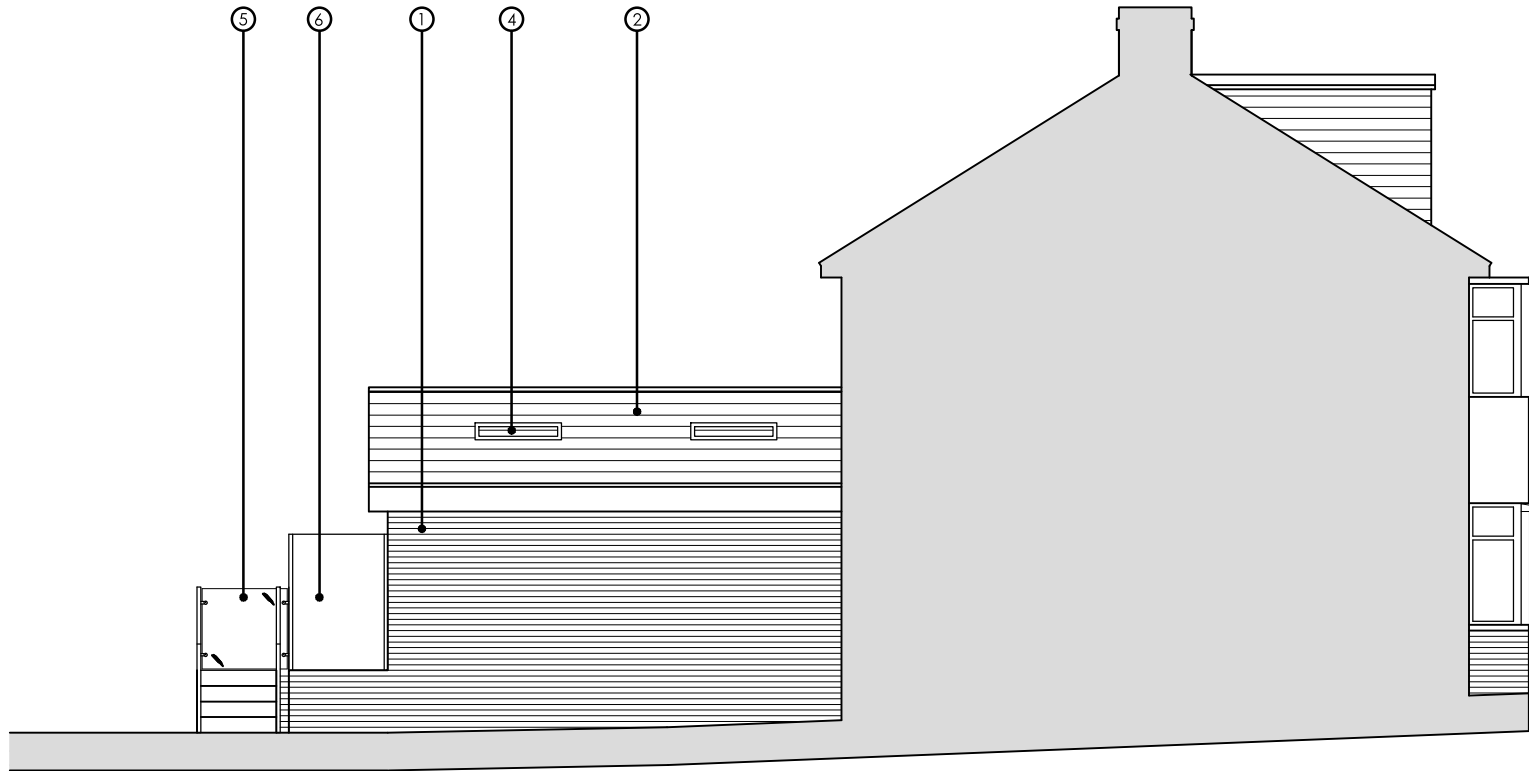

PROPOSED WEST ELEVATION

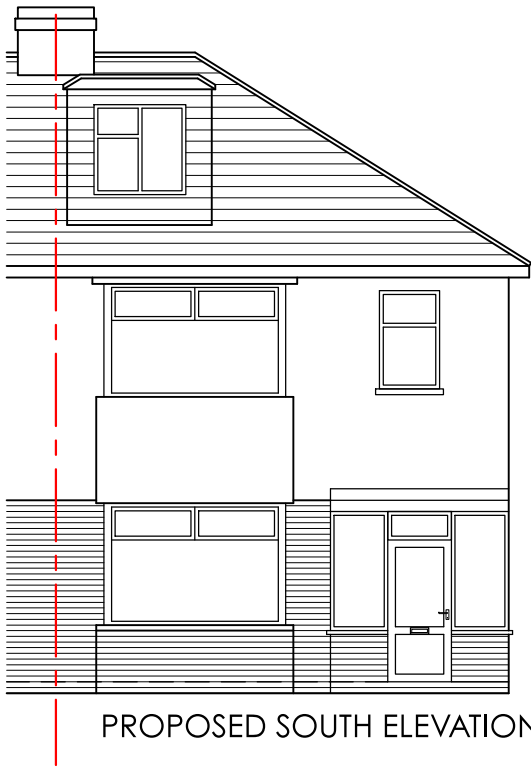

PROPOSED SOUTH ELEVATION

MATERIALS KEY

1.

BRICK TO MATCH EXISTING
2.


SLATE TILES TO MATCH EXISTING ROOF
3.

PPC ALUMINIUM GLAZING
4.

VELUX WINDOWS
5.

GLASS BALUSTRADE WITH ALUMINIUM POSTS
6.

1.8m OBSCURE GLASS PRIVACY SCREEN

 

Project	REAR EXTENSION & ALTERATIONS 53 THE CRESCENT WATERLOOVILLE PO7 5EU					Drawing	PROPOSED ELEVATIONS			
						Job-Dwg Number	18069-SK-006		Rev.	A
Client	MR & MRS STEVENSON					JPA JAMES POTTER ASSOCIATES www.jpa.design JPA - PORTSMOUTH Suite 1, Winter Works, Rear of 119 Winter Road, Southsea, Portsmouth, PO4 8DS t. +44(0)2393 871 000				
Status	PLANNING									
Scale	1:100		Sheet Size A3							
Author	LB	Checked	JP	Date	10/09/18					