



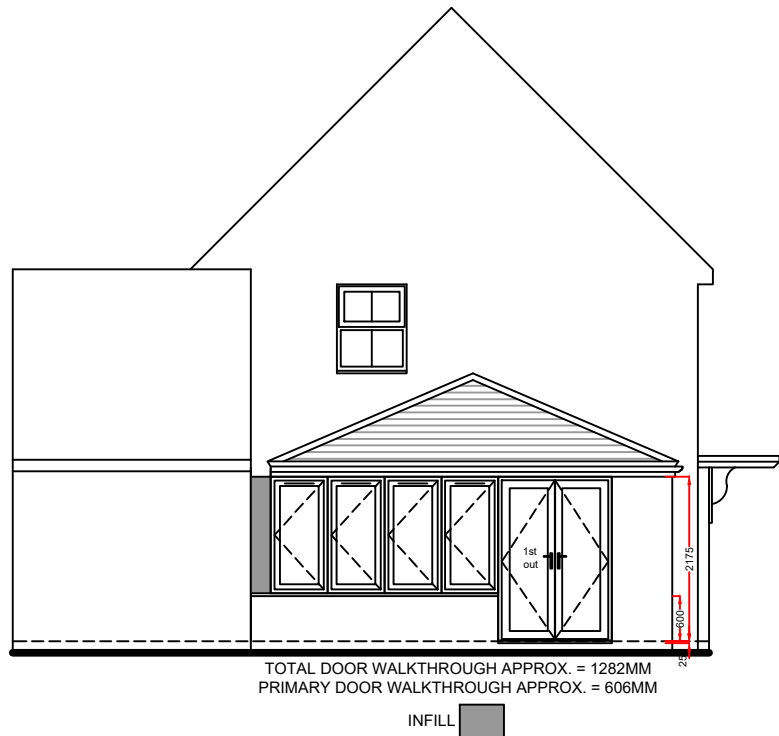

PROPOSED REAR ELEVATION



PROPOSED RIGHT ELEVATION

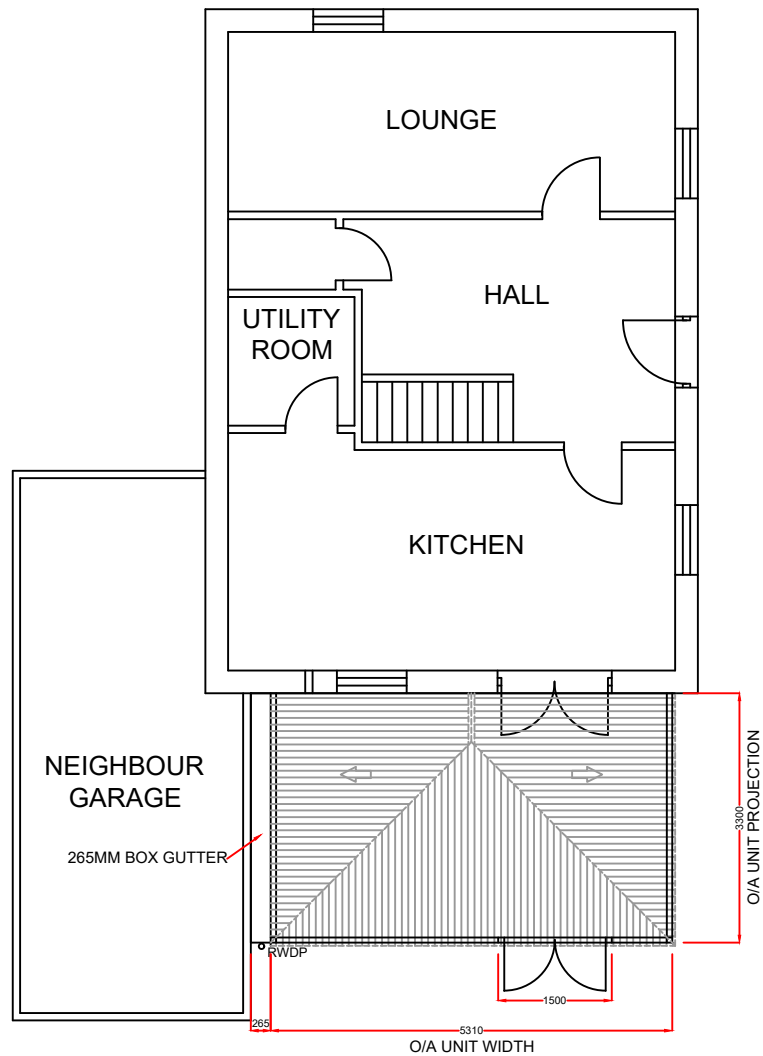

Notes:
Existing physical barrier to remain
These drawings are the property of Anglian Home Improvements and must not be used, distributed, loaned or copied without the express permission of Anglian Home Improvements.
All dimensions are in millimetres (mm) unless noted otherwise.
Do not use for base laying purposes

Produced on A3 paper

Product specification:
Roof:
Replica tile type: **Terra Brick Red**
Soffit\ Trim Colour: **WHITE**
Rainwater goods Colour: **Black Foil**

Frames/Doors:
Frame type: **PVCu**
External Colour : **WHITE**
Internal Colour : **WHITE**

Rev.	Date	Description	Initials
Anglian Home Improvements  Telephone: 0845 437 3600			
Drawing title: Proposed Plan and Elevations			
Contract No. : 90001954		Page 2 of 2	
Proposed: PVCu Replica Roof Extension At: 2 MONTREAL DRIVE WATERLOOVILLE HAMPSHIRE PO7 5FE			
For : MR & MRS CHAPPELL			
Drawers initials: SF		Scale : 1:100	Date: 29/04/19

