



EXISTING


FRONT ELEVATION

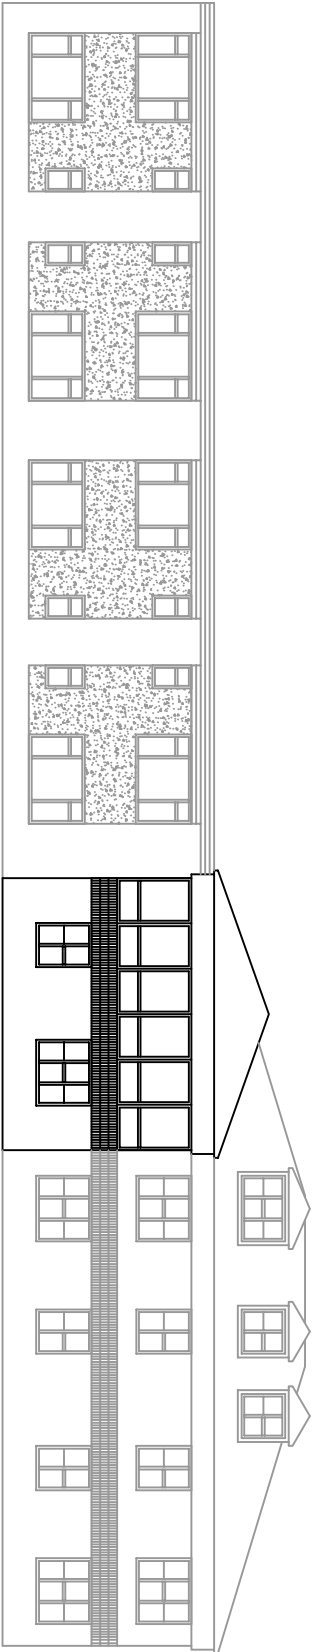


R/H SIDE ELEVATION

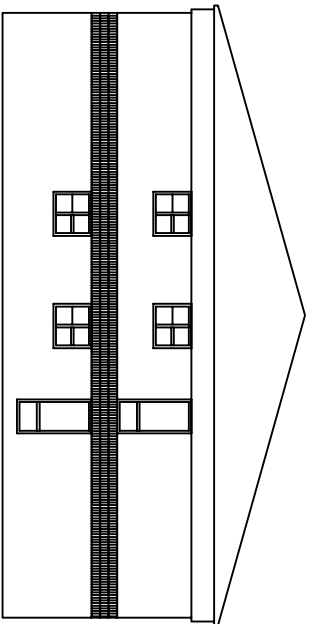

REAR ELEVATION

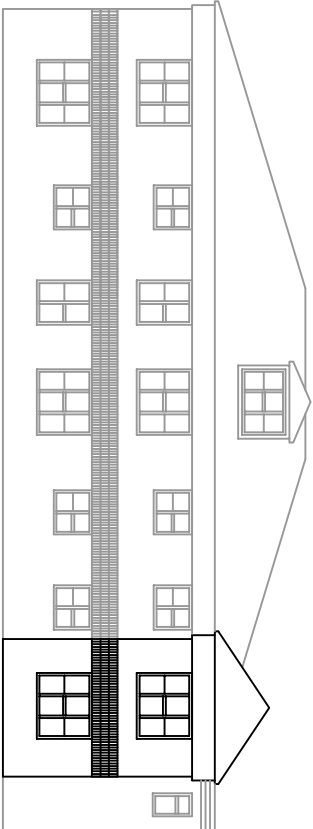


L/H SIDE ELEVATION

 


PROPOSED


FRONT ELEVATION

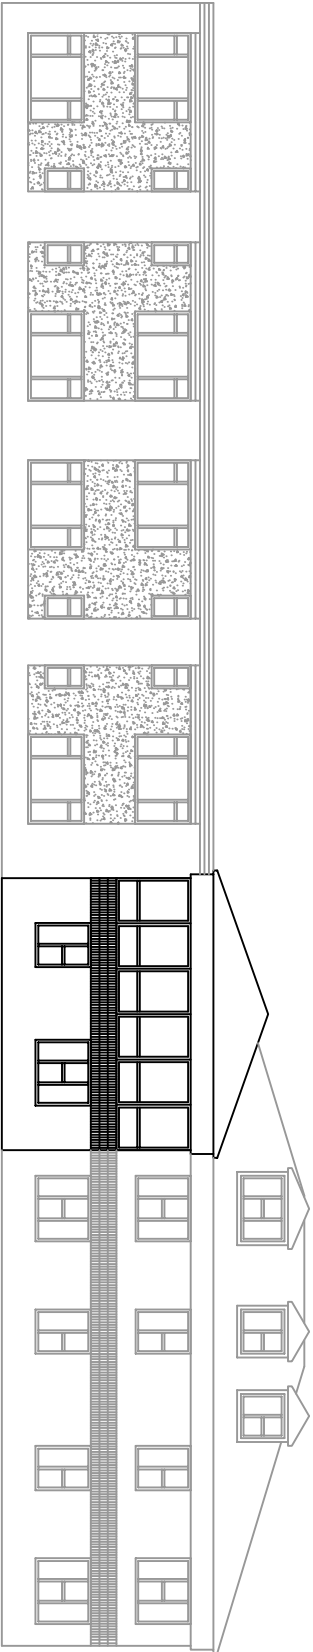


R/H SIDE ELEVATION

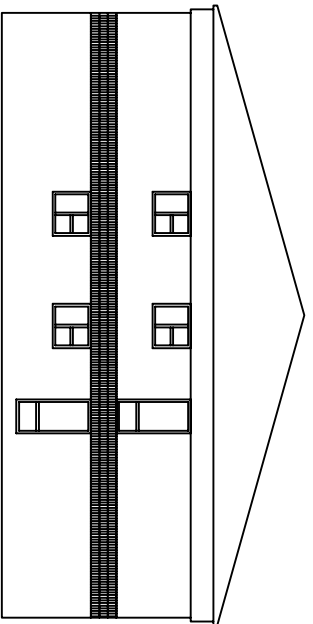

REAR ELEVATION

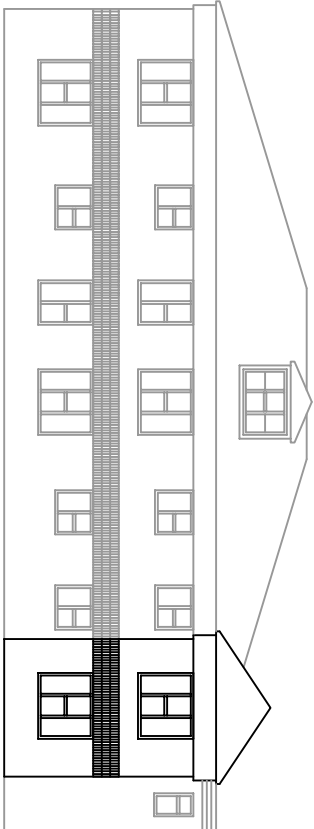

L/H SIDE ELEVATION

 

NOTES:

A	02/07/19	Final Issue
---	----------	-------------

Rev	Date	Revision History
-----	------	------------------

Project:

Southern Housing
Reading House

FOR PLANNING

Drawing:

Existing Elevations Vs Proposed
Window Replacement

Drawn By:

Stuart Hill

Ref:

19116/01-REV A

Date:

02/07/19

Scale:

1:200 @ A3

