


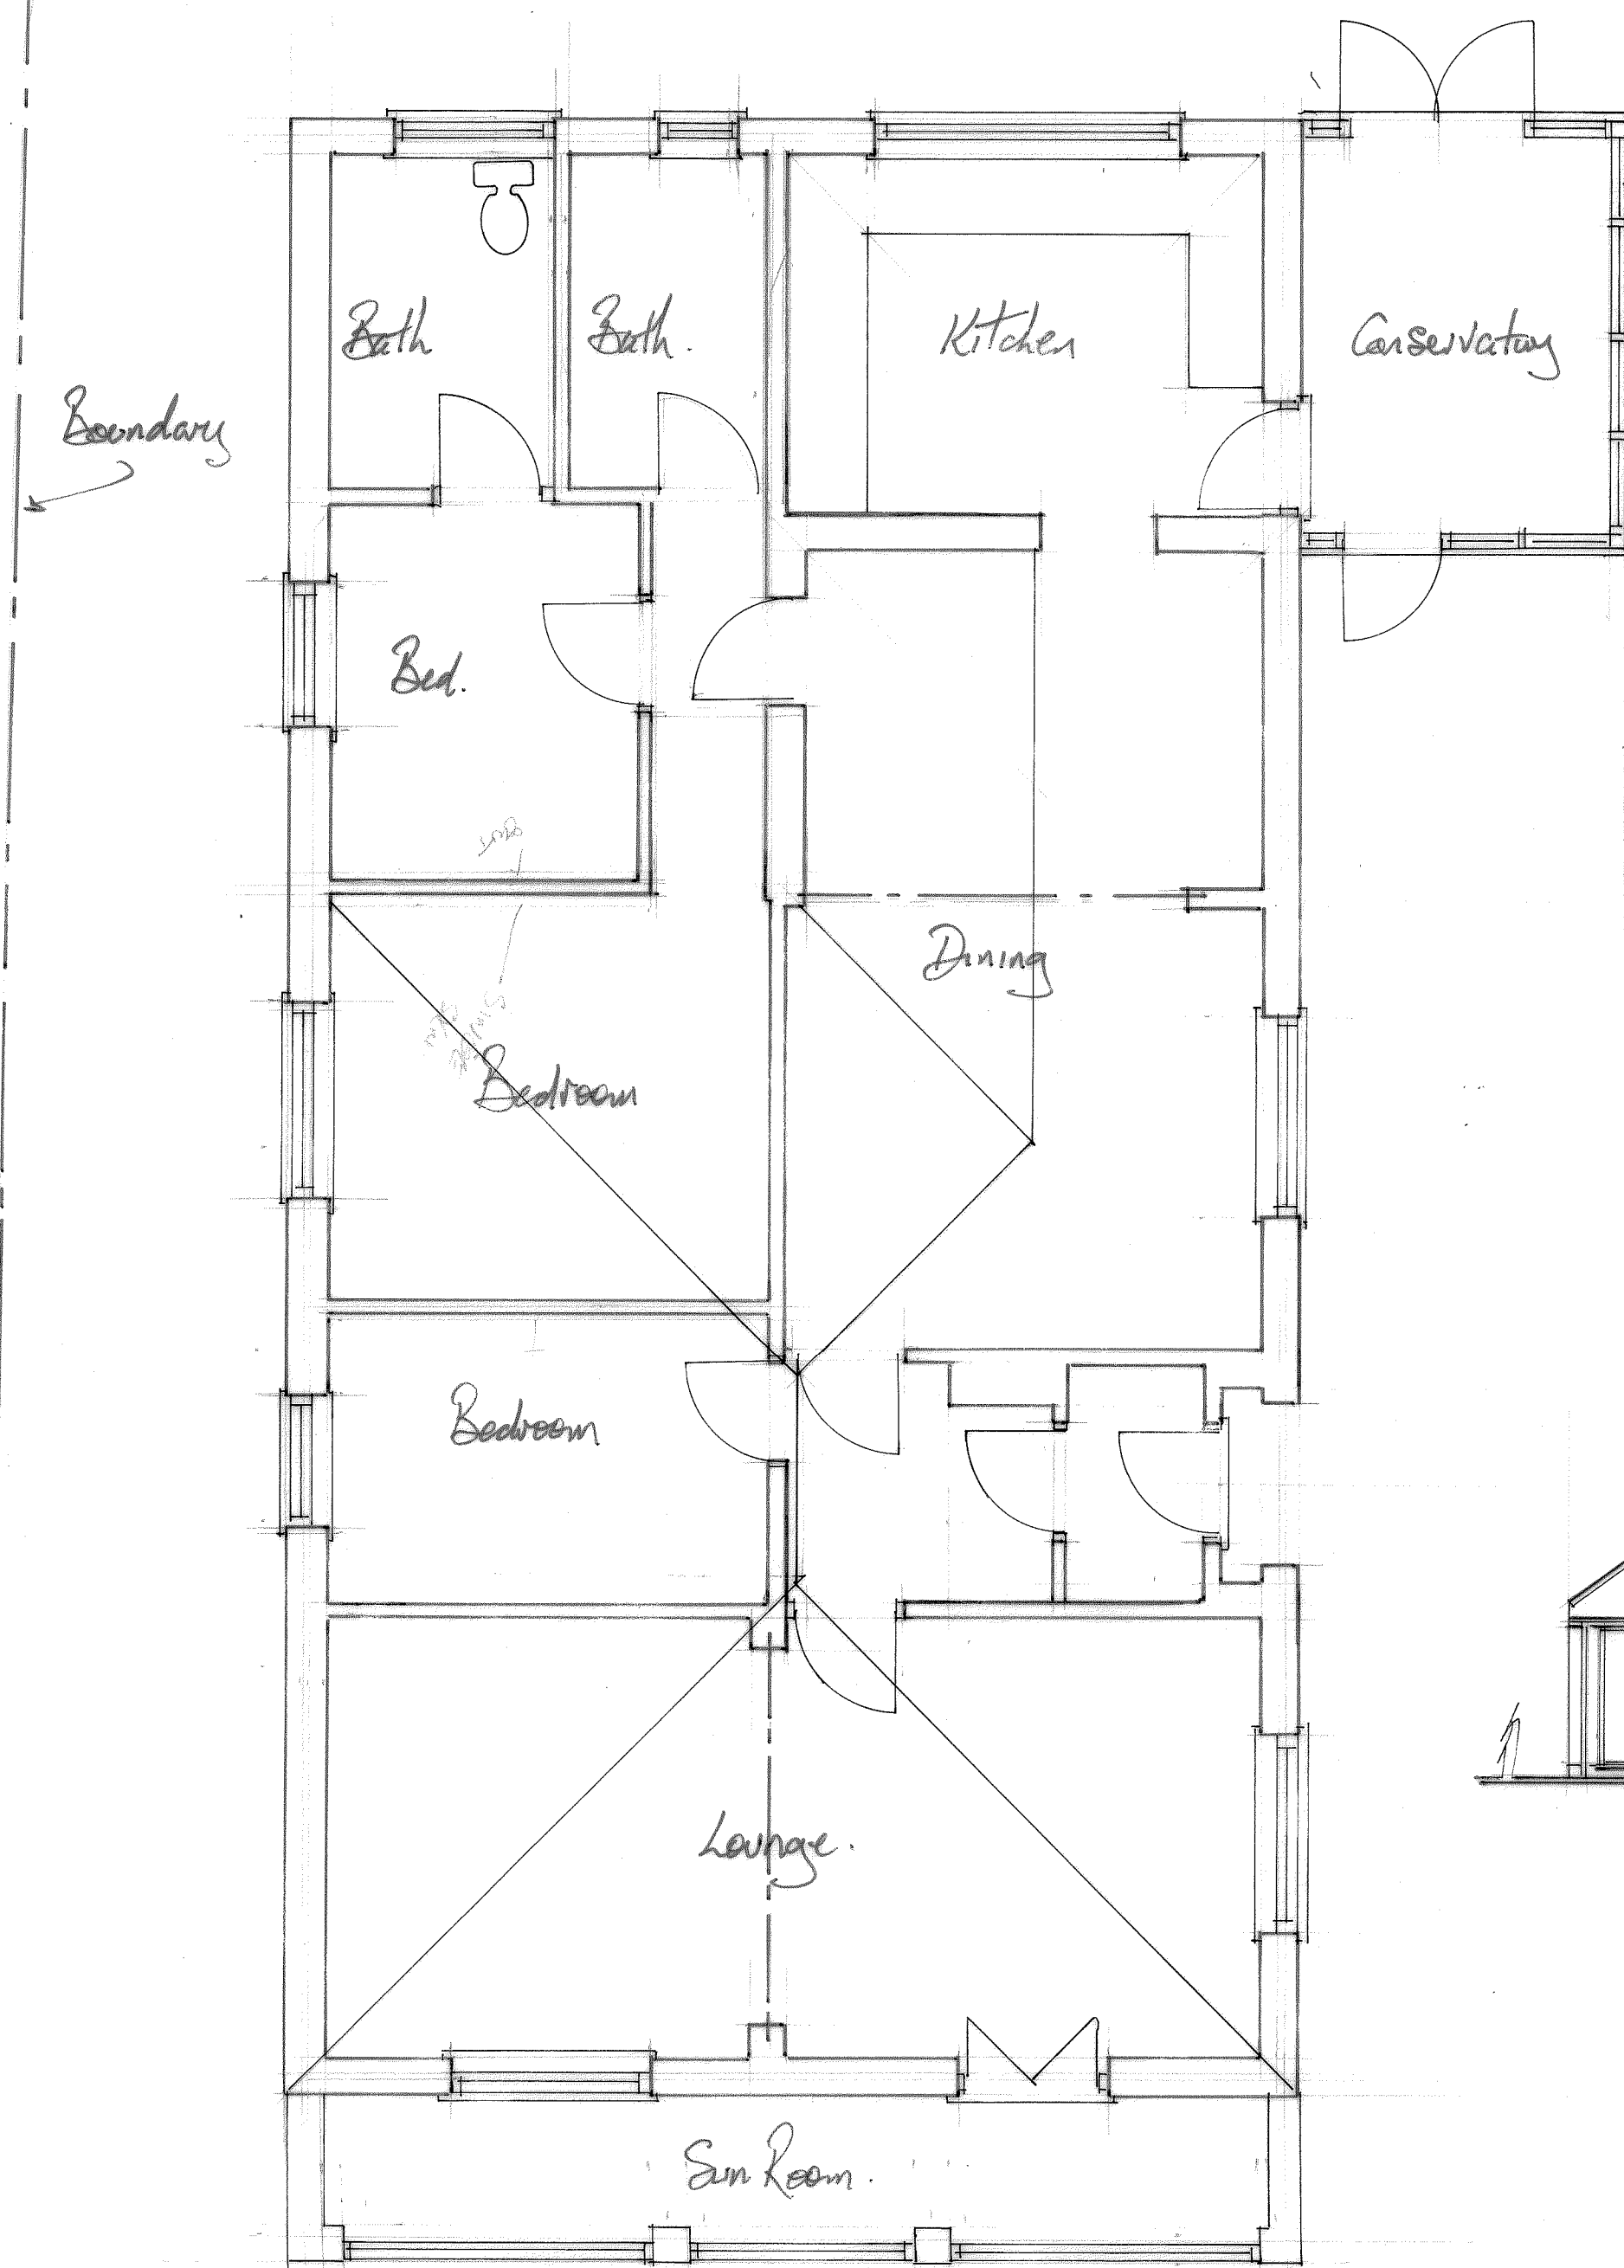


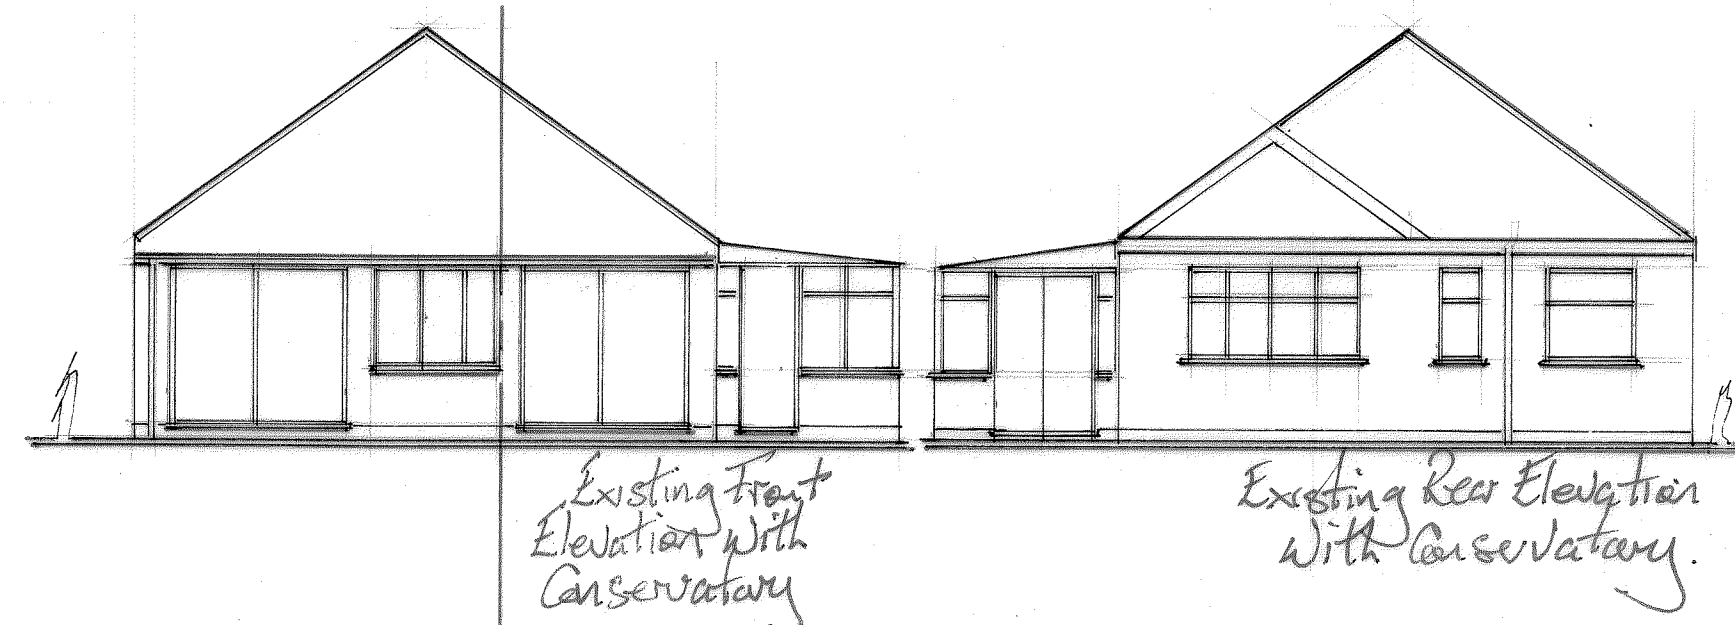

Boundary

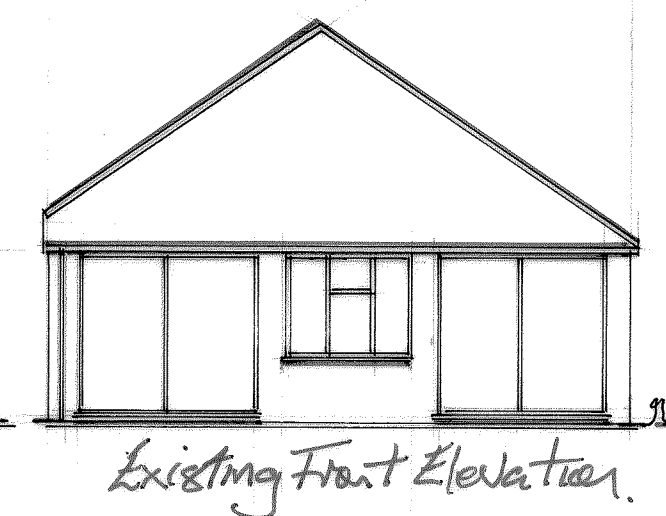

Existing Rear Elevation
With Conservatory.

 

Client MR & MRS. T. WOOD.	
Job Title	
Drawing Title Existing Plan & Elevations.	
Scale 1:50 & 1:100.	
Date FEB/19.	Drawn by