



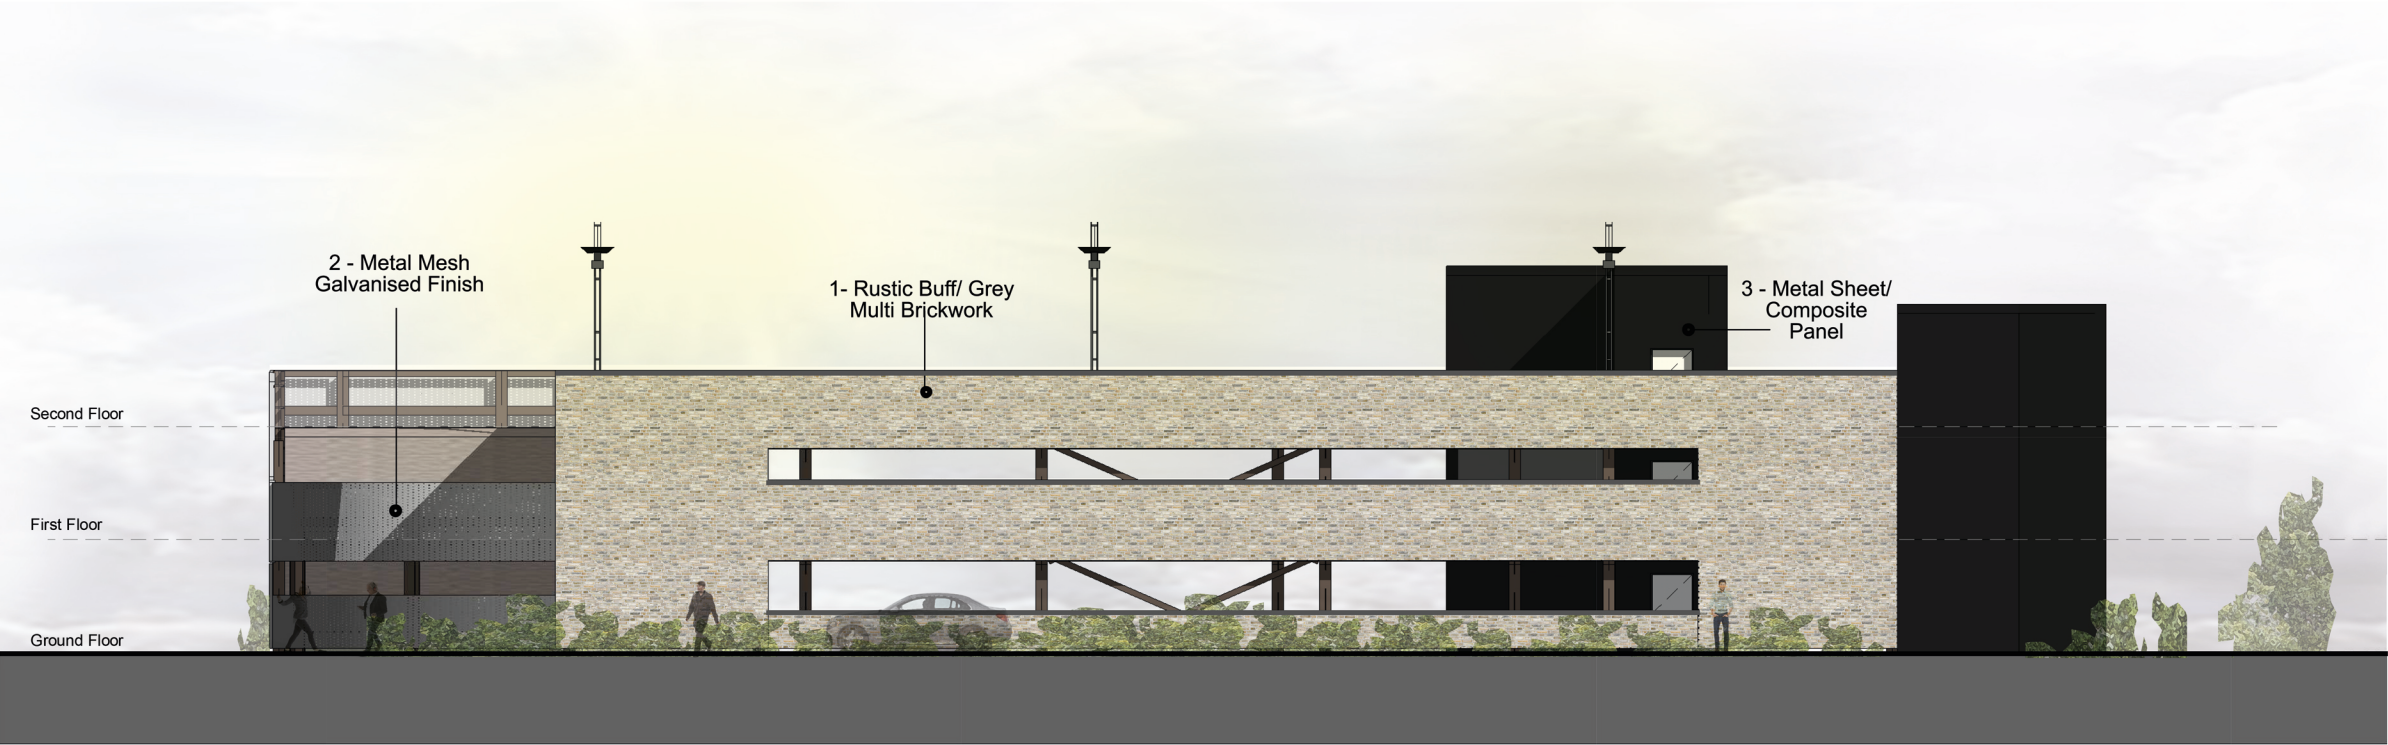


1 North Elevation
201 Scale - 1 : 200



1- Rustic Buff/ Grey Multi Brickwork

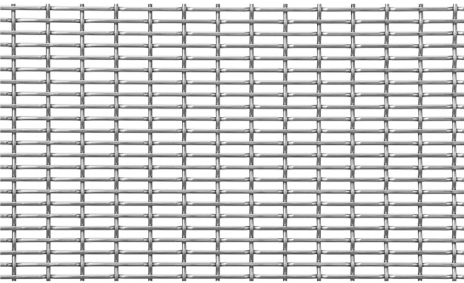

2 - Metal Mesh Galvanised Finish

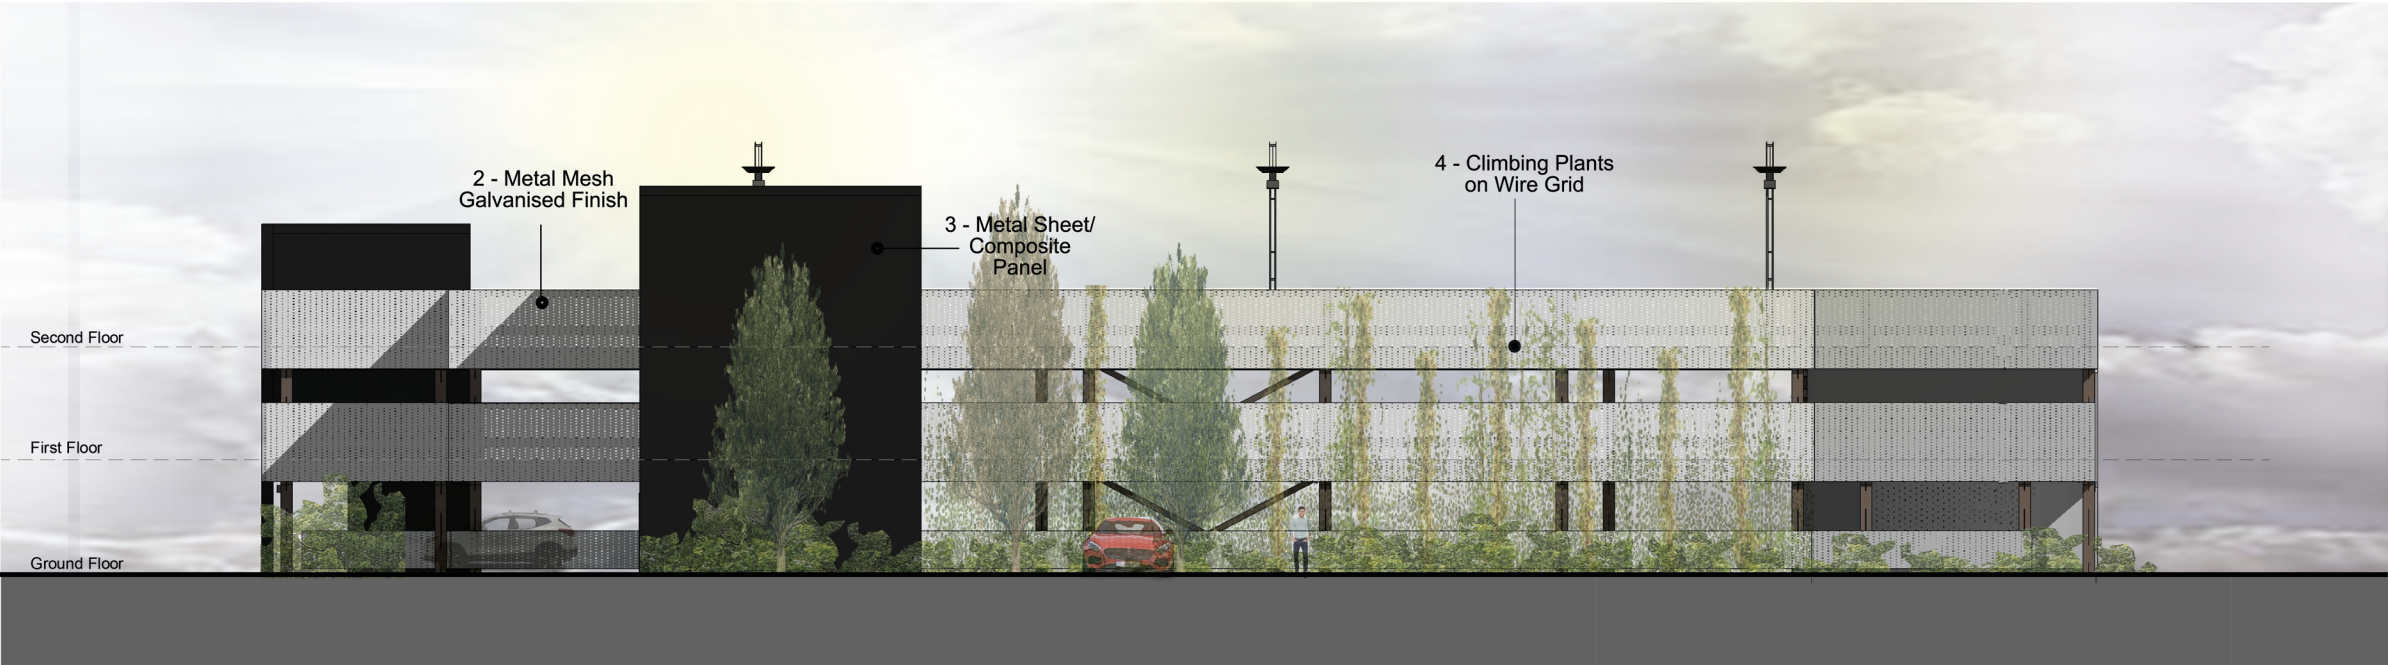


2 South Elevation
201 Scale - 1 : 200



3 - Metal Sheet/ Composite Panel
Powdercoat Finish Dark Grey



4 - Climbing Plants on Wire Grid

 

Notes:

- All drawings are subject to Planning and Building Control consent.
- The details shown are for design intent purposes only and are subject to further design development with suppliers and sub-contractors
- Proposals subject to consultation and approval from Local Authority Building Control or an Approved Inspector
- All setting out dimensions should be checked on-site prior to construction and any discrepancies and/or omissions should be reported to the Architect immediately

Rev	Date	Details
-----	------	---------

Drawn	Chkd
-------	------

C	02.08.19	Cladding amended
B	02.05.19	Cladding amended
A	01.05.19	Fire stair added

CH	ES
LM	ES

Project No:
17057
Scale:
1 : 200@A3
Drawn By:
Author
Date:
04/24/19

Dwg No:
201
Rev:
C
Checked By:
Approver
Date:
04/24/19

Issued for:

Project/Client:
Proposed Decked Car
Park
Wellington Way,
Waterlooville

Drawing:
South & North Elevation

BrightSPACE
architects

27 Glasshouse Studios, Fryern Court Road, Fordingbridge, Hampshire, SP6 1QX
T: (01425) 655806/653639
www.brightspacearchitects.com

© BrightSpace Architects Ltd. Contractors must work only to figure dimensions which are to be checked on site. Registered Office: 117 Redhouse Rd, Pennington, Lymington, Hampshire, SO41 8DU. Registered Number: 12738900