


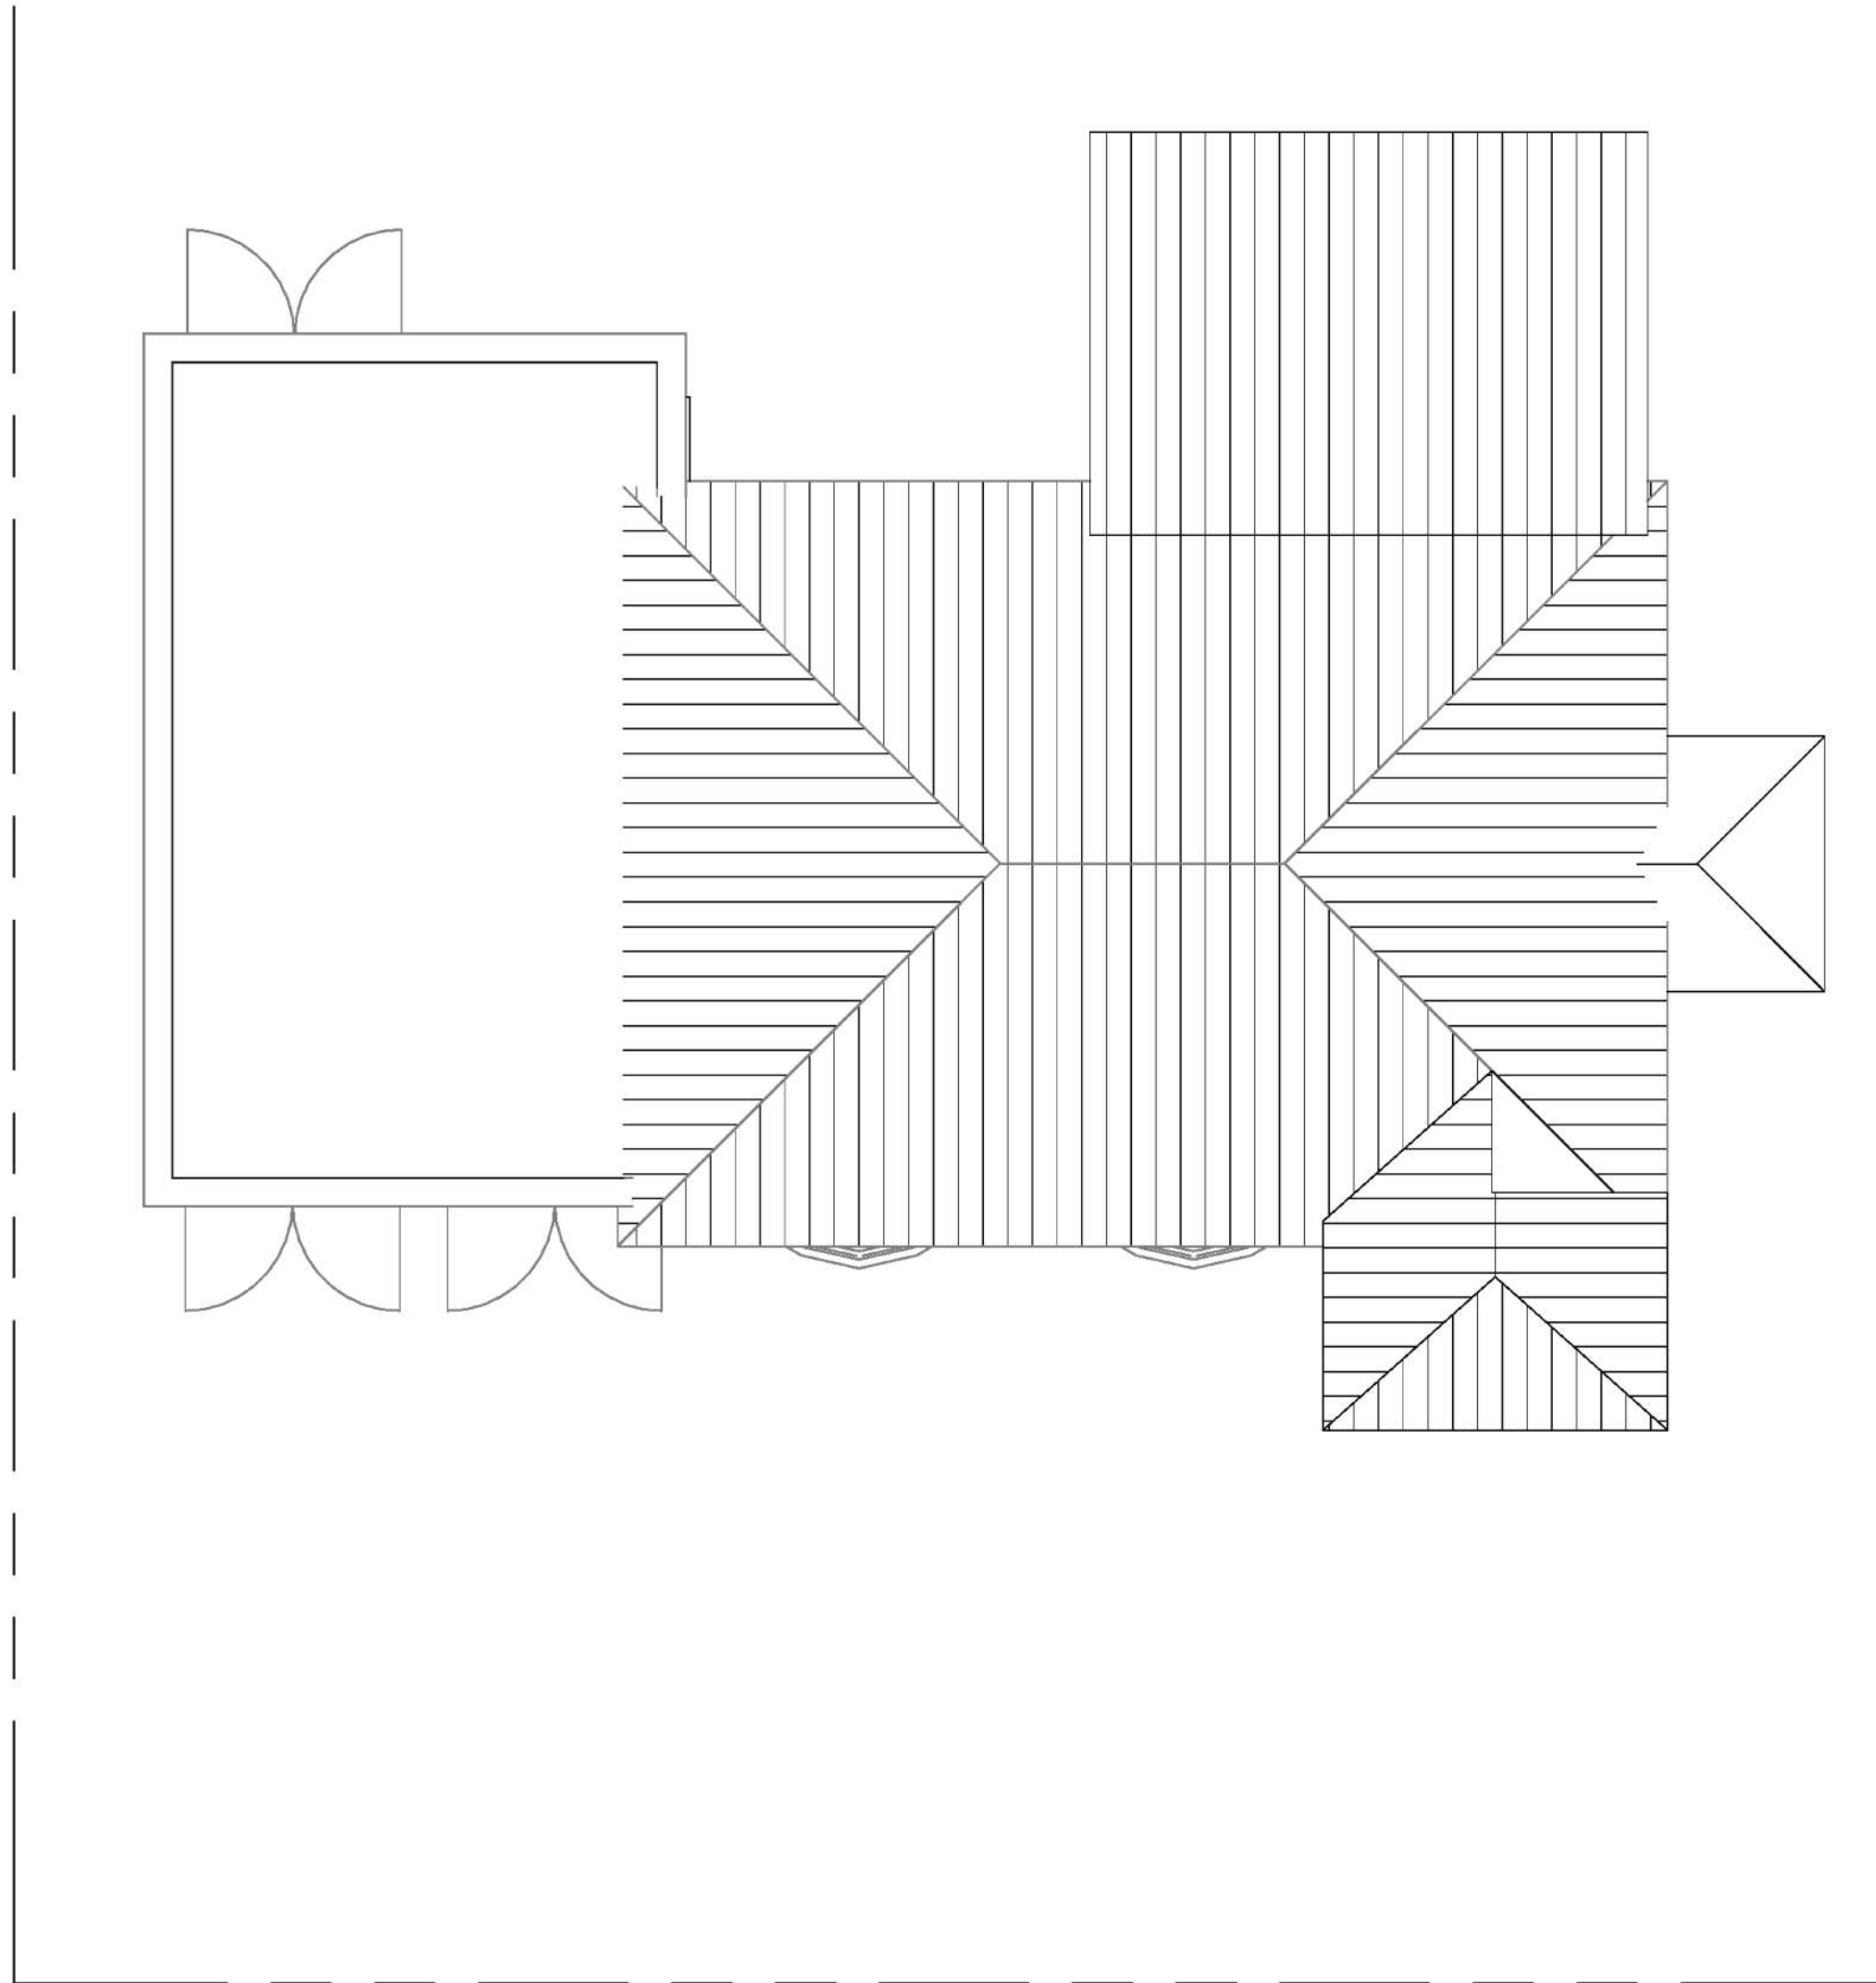

	PROJECT		CLIENT		
	18 Manor Way		Super Excel Investments		
	SHEET		Date	3rd Dec 2018	Scale (@ A3) 1 : 100
	Site Plan Existing		Drawn by	SW	DRAWING NUMBER
			Checked by	SR	A102
					REV