




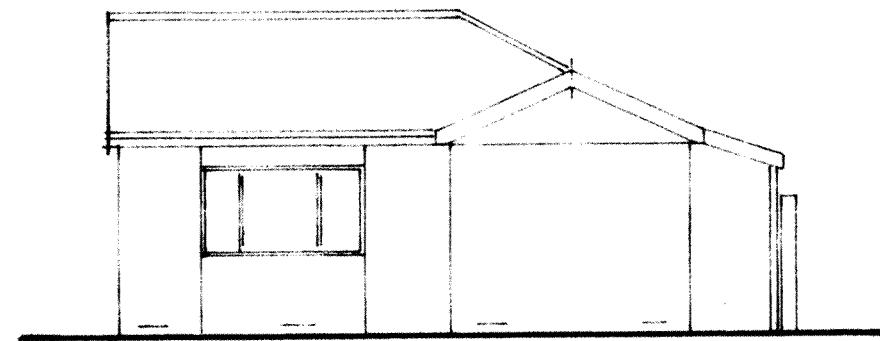


FRONT ELEVATION

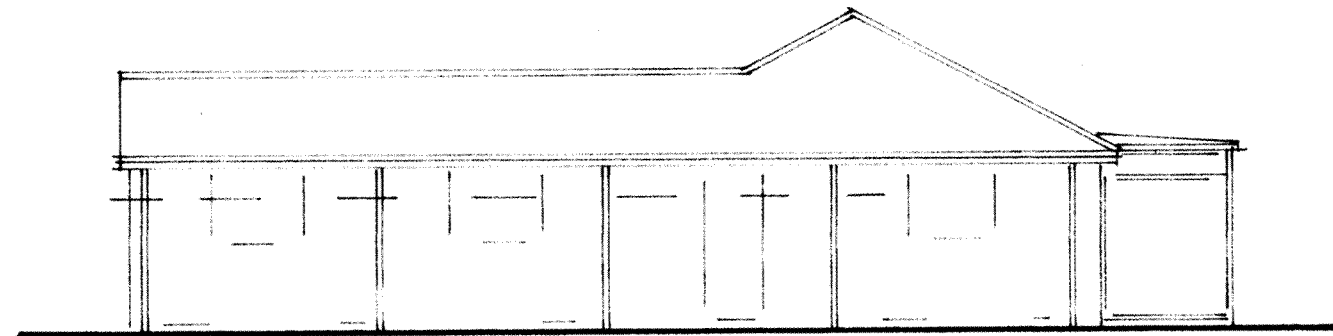


SIDE (NORTH-WEST) ELEVATION

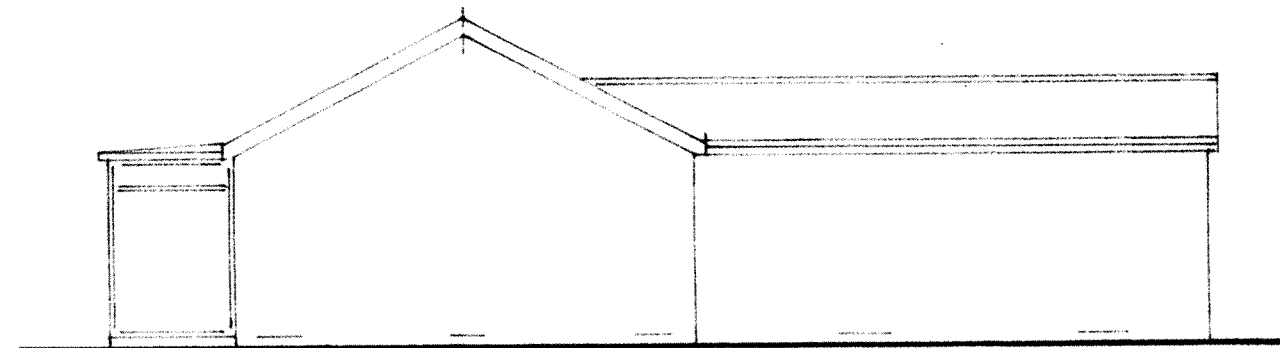

SIDE (SOUTH-EAST) ELEVATION

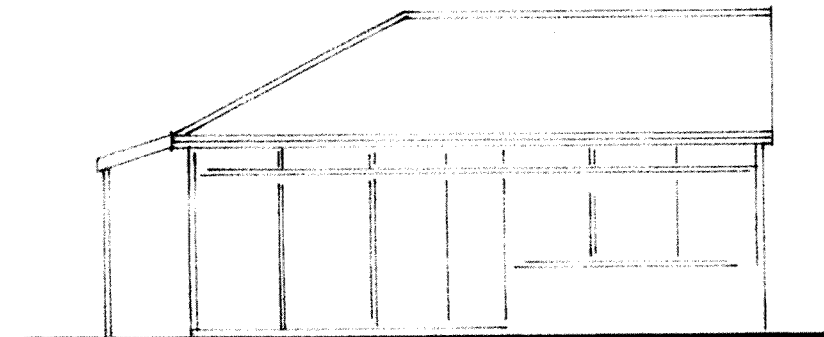

REAR ELEVATION

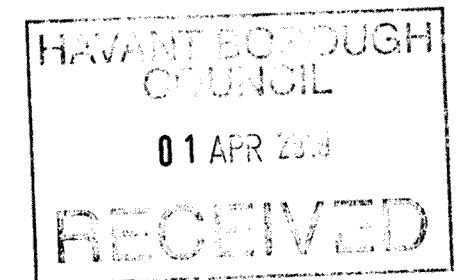

Project
PROPOSED REPLACEMENT HOUSE AT
LITTLE FOXES, ROSE HILL, WATERLOOVILLE.

Drawing Title
EXISTING ELEVATIONS

Client
MR GOODYEAR


NP DESIGNS
Architectural Consultants

WOODSIDE HOUSE, 108 LONGWOOD AVENUE
COWPLAIN,
WATERLOOVILLE, HAMPSHIRE. PO8 8HX
TEL: 023 9226 8551; EMAIL: nigel@npdesigns.net

Scale 1:100

Dwg No P 298 / 3

Rev

 

Original paper size A3