



ELEVATION 02  
SOUTH ELEVATION

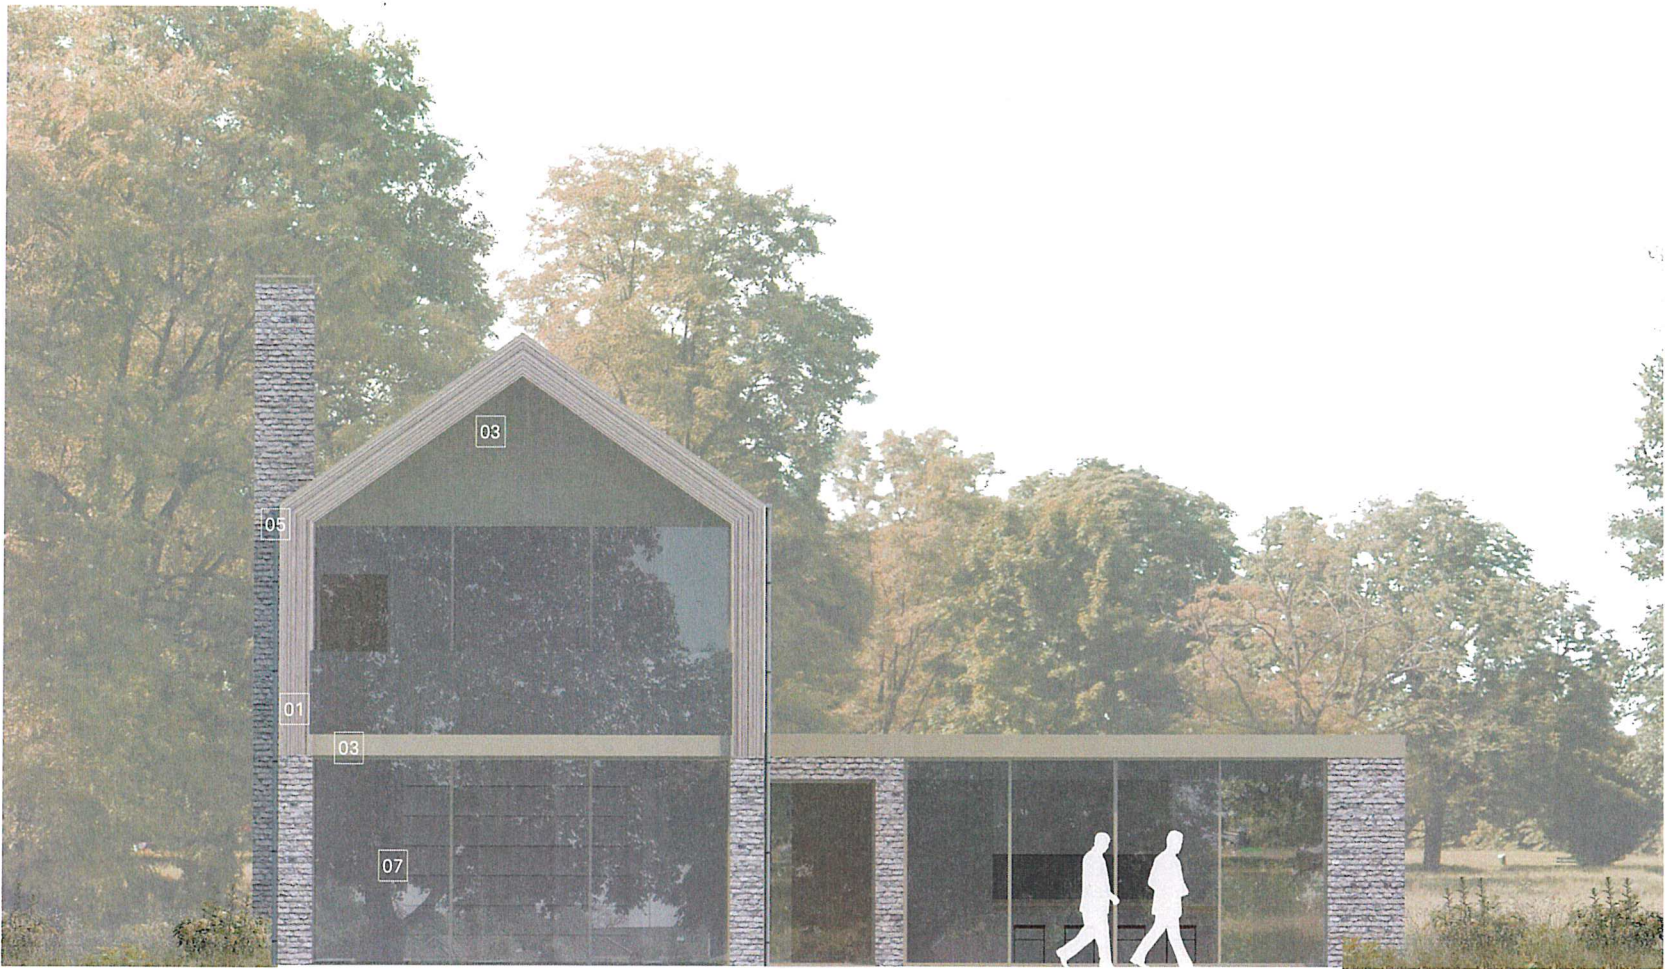

ELEVATION 04  
NORTH ELEVATION



- KEY
- 01 - Vertical timber boarding
  - 02 - Brickwork
  - 03 - PPC aluminium fascia
  - 04 - Slate tiles
  - 05 - Zinc guttering & downpipes
  - 06- Glass balustrade
  - 07 - PPC aluminium doors
  - 08 - Timber entrance door
  - 09 - Chimney cowl
  - 10 - PPC aluminium window system
  - 11 - PPC aluminium panel

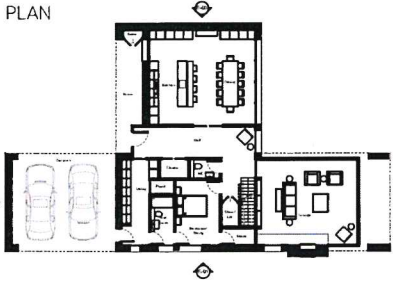

| revisions |           |               |
|-----------|-----------|---------------|
| P01       | 4/18/2019 | General Issue |

this drawing is the copyright of Re-Format LLP and may not be copied, altered or reproduced in any way or passed to a third party without written authority. All dimensions subject to site survey and site verification. Do not scale for construction ©

www.re-format.co.uk  
mail@re-format.co.uk  
+44 (0)1420 82131

drawn by  
RP

checked by  
MS

date  
Nov 2018

scale at A3

project title  
46 Warblington Road

document title  
Plot 2 - Elevation Sheet 2

status  
Suitable for Co-ordination

drawing number  
15048-RFT-02-ZZ-DR-A-0301-S1

drawing status  
S1

revision  
P01

